


NOTES

THIS LINE SHOULD MEASURE 100mm

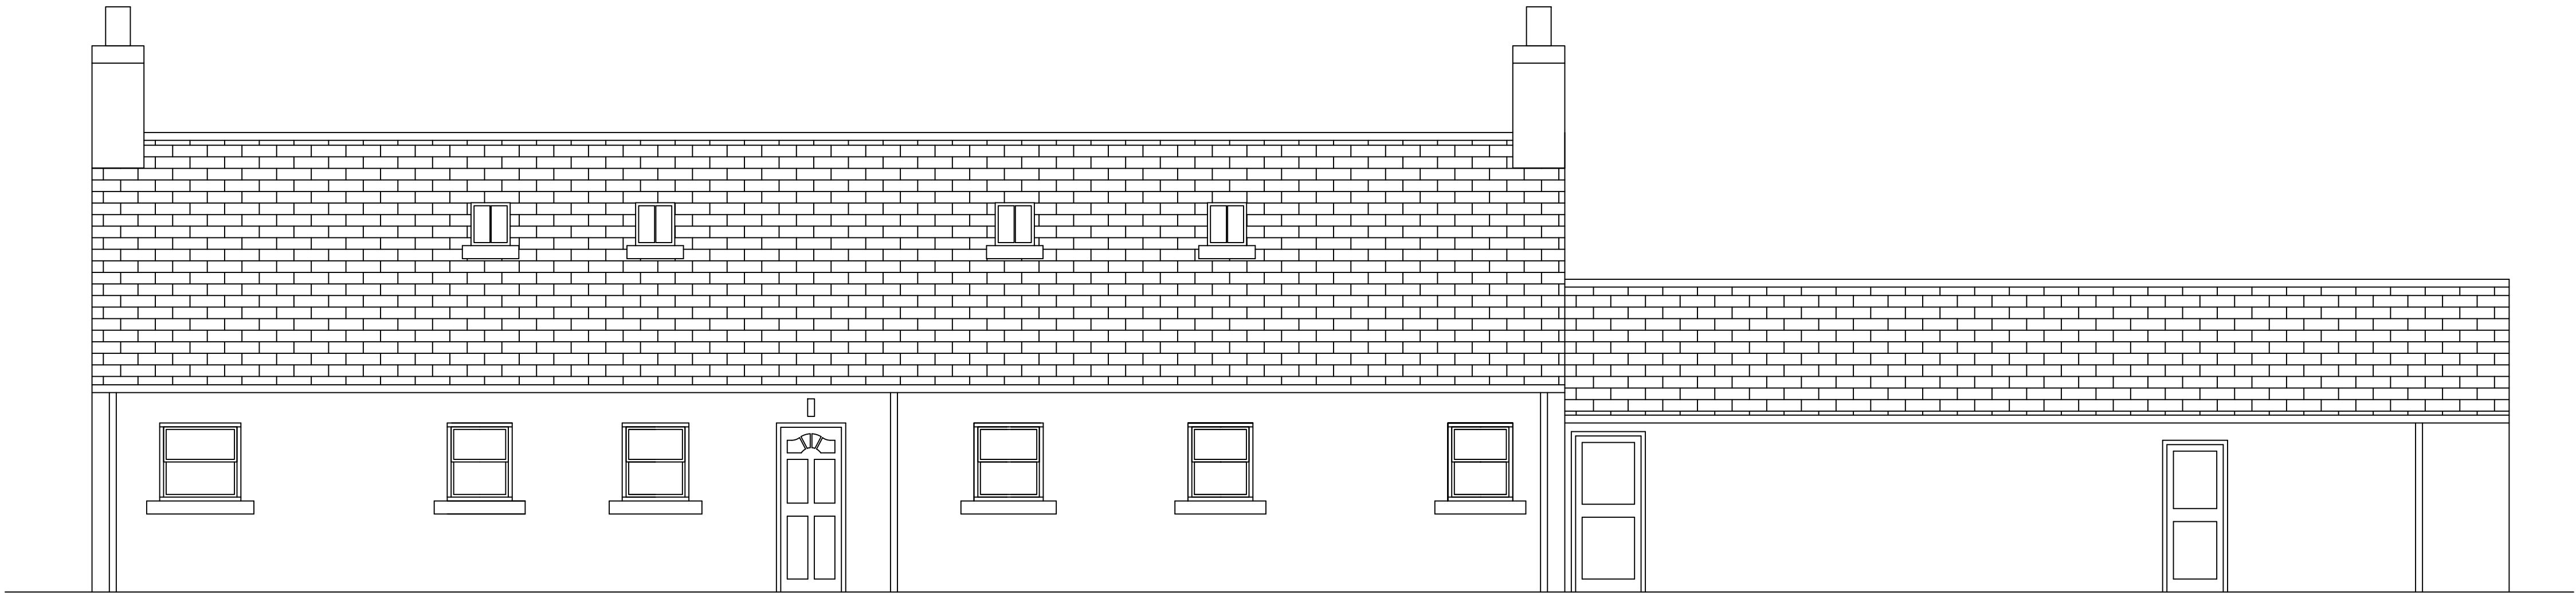

Front Elevation (North) as Existing. 1:50 Scale.
NOTE: NO EXTERNAL CHANGES PROPOSED



Front Elevation (East) as Existing. 1:50 Scale.
NOTE: NO EXTERNAL CHANGES PROPOSED

PLANNING

-	-	-	-
Rev	Details	Date	Initials
GEORGE MUIR 2 COLDSTREAM DRIVE RUTHERGLEN GLASGOW G73 3LQ Tel 07968 951306			
1 Cullipool Village, Luing. Oban. PA34 4UB			
Alterations to Separate Properties into 2 Dwellings			
Project Address 1 Cullipool Village, Luing. Oban. PA34 4UB Mr Steven Goodall			
Existing Front (North) and Front (East) Elevations			
Scale. AS NOTED @ A1		Date	June 2025
Dwg No	CULLIPOOL P004		Rev -