

DO NOT SCALE FROM OR USE THIS
DRAWING FOR MEASUREMENTS. CHECK
ALL DIMENSIONS ON SITE.

NOTIFY ARCHITECTS OF ANY
DISCREPANCIES BEFORE STARTING
CONSTRUCTION.

NOTE

See F2-P series drawings for proposed
work to individual elevations

--- shows dunting


--- objects above


--- objects below

 New British slate - diminishing
courses & random widths

 New Lead work

 Stone Repointing

  Re-harling

  Limewash Finish

B 11.09.25 Revised LBC
A 28.08.25 LBC Application
- 09.01.25 Initial Pricing
Revisions:

JG
MW
JG

Client:
R. Dundas Esq.,
Airds Estate

Job:
106.1
Airds House
Port Appin
By Oban

Title:
Overall Elevations
East and West
As Proposed


Scale: 1:200 @ A3

Date: November 2024

Dwg. No:
106.1
FI-P-ELE2
Rev B

 **Jonathan
Gotelee
ARCHITECT**

9 Forrest Road
EDINBURGH
EH1 2QH
tel: (+44) 0131 629 8529
e-mail: info@jonathangotelee.co.uk

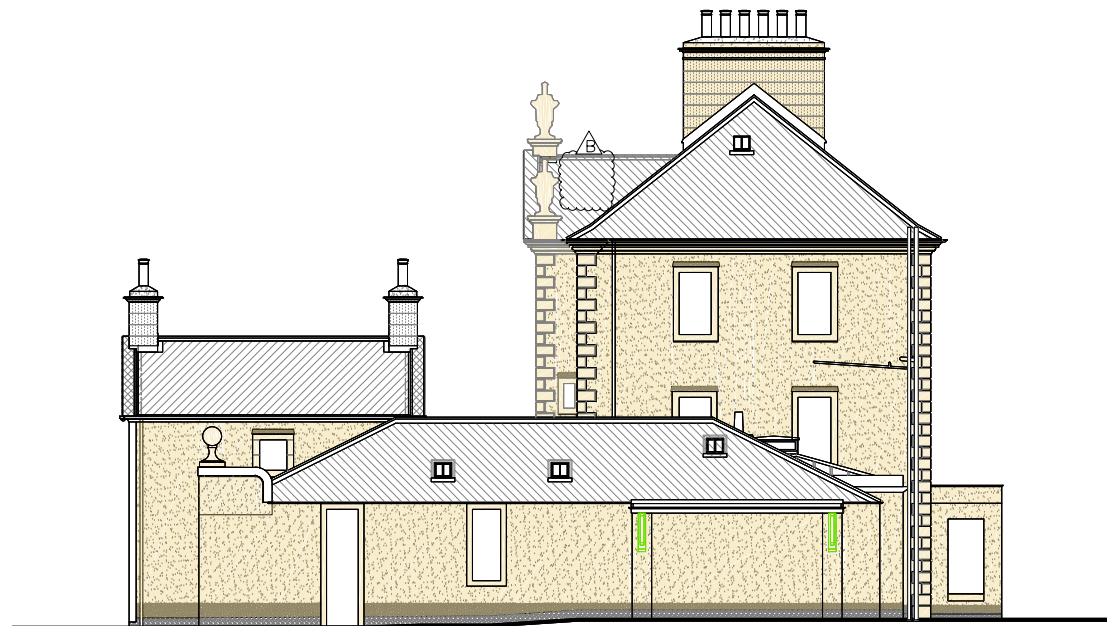


Main Block - F2-P-E1

East Pavillion - F2-P-E2

1

External East Elevation as Proposed
Scale: 1:200 at A3

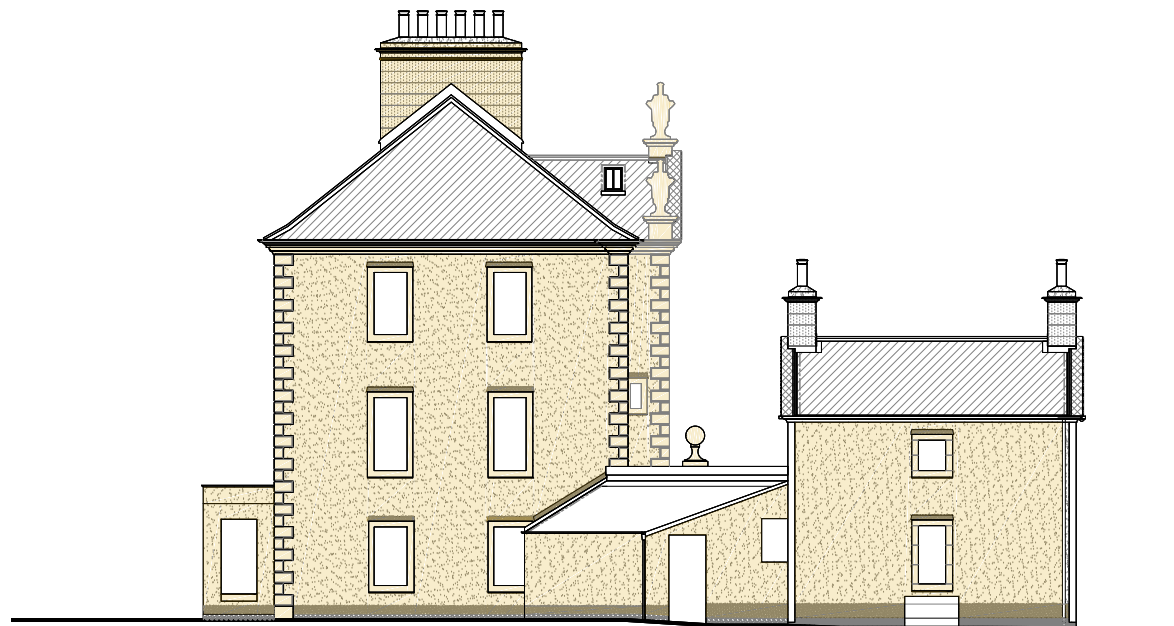


Main Block - F2-P-W1

West Pavillion - F2-P-W2

2


External West Elevation as Proposed
Scale: 1:200 at A3

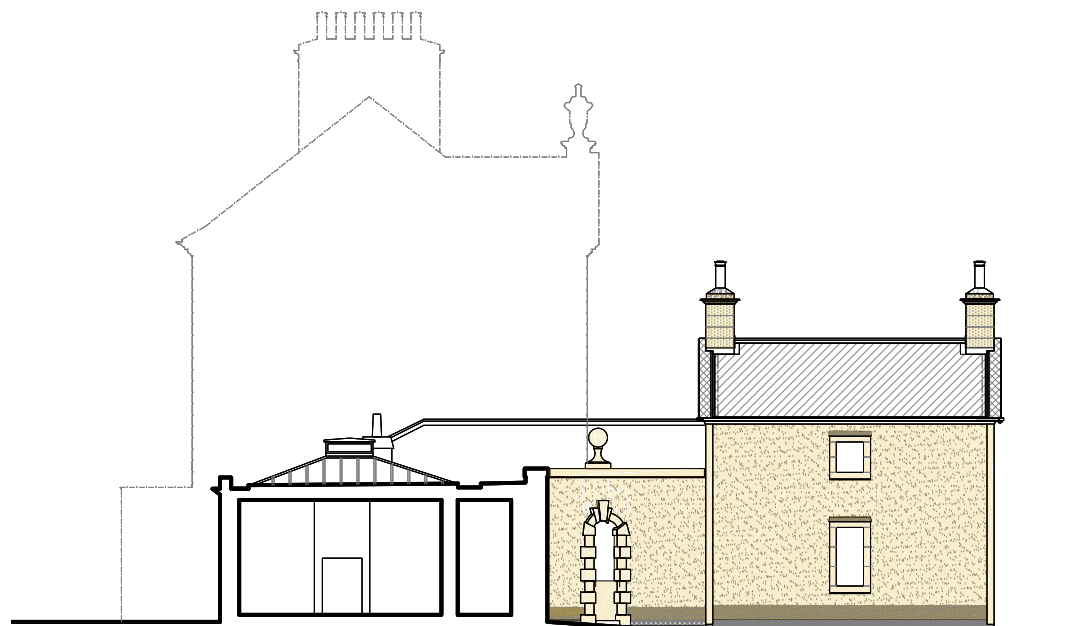

East Pavillion - F2-P-E2

4

East Pavillion Courtyard Elevation as Proposed
Scale: 1:200 at A3

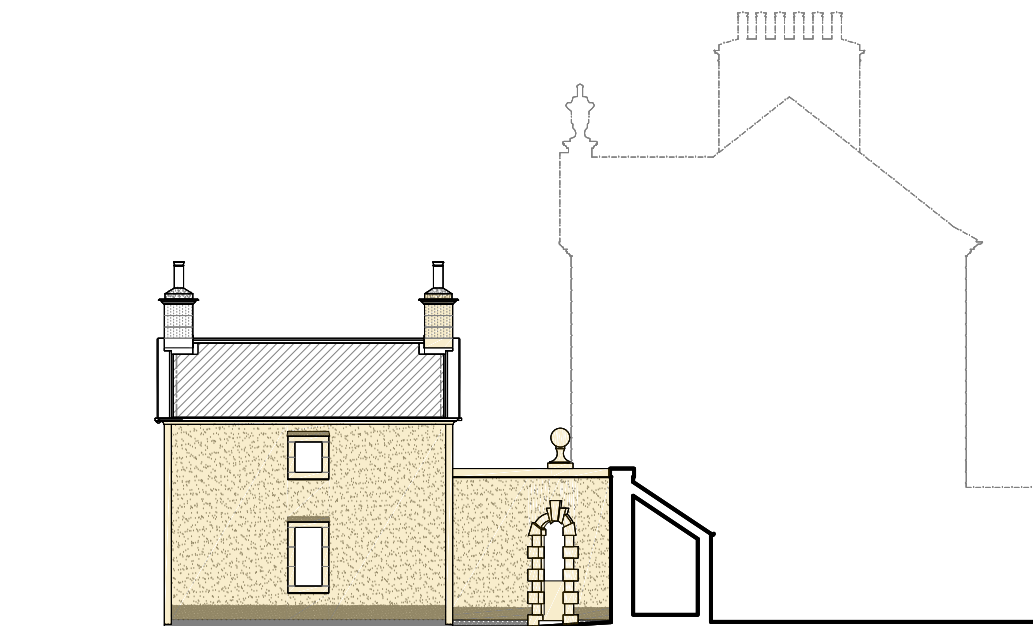

West Pavillion - F2-P-W2

3

West Pavillion Courtyard Elevation as Proposed
Scale: 1:200 at A3

1 0 5 10 metres