

DO NOT SCALE FROM OR USE THIS
DRAWING FOR MEASUREMENTS. CHECK
ALL DIMENSIONS ON SITE.

NOTIFY ARCHITECTS OF ANY
DISCREPANCIES BEFORE STARTING
CONSTRUCTION.

--- shows dunting
--- objects above
--- objects below

KEYS

- Existing roof to be reslated
- Chimney from second top two
courses above to be rebuilt
- All existing cement harling to be
overhauled

A 11.09.25 Revised LBC
- 28.08.25 LBC Application
Revisions:

JG
MW

Client:
R. Dundas Esq.,
Airds Estate

Job:
106.1
Airds House
Port Appin
By Oban

Title:
Overall Elevations
East and West
As Existing
Showing Duntakings


Scale: 1:200 @ A3

Date: November 2024


Dwg. No:
106.1
FI-E-ELE2
Rev A

**Jonathan
otelee
ARCHITECT**


9 Forrest Road
EDINBURGH
EH1 2QH
tel: (+44) 0131 629 8529
e-mail: info@jonathangotelee.co.uk

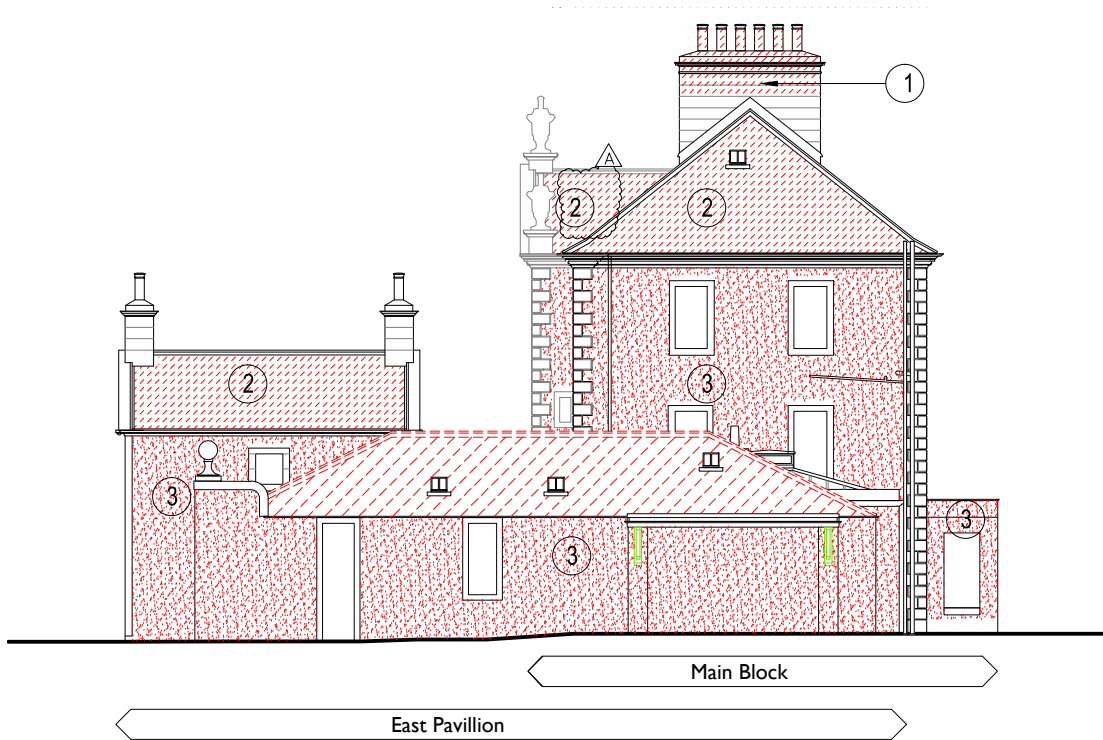


1 External East Elevation as Existing
Scale: 1:200 at A3

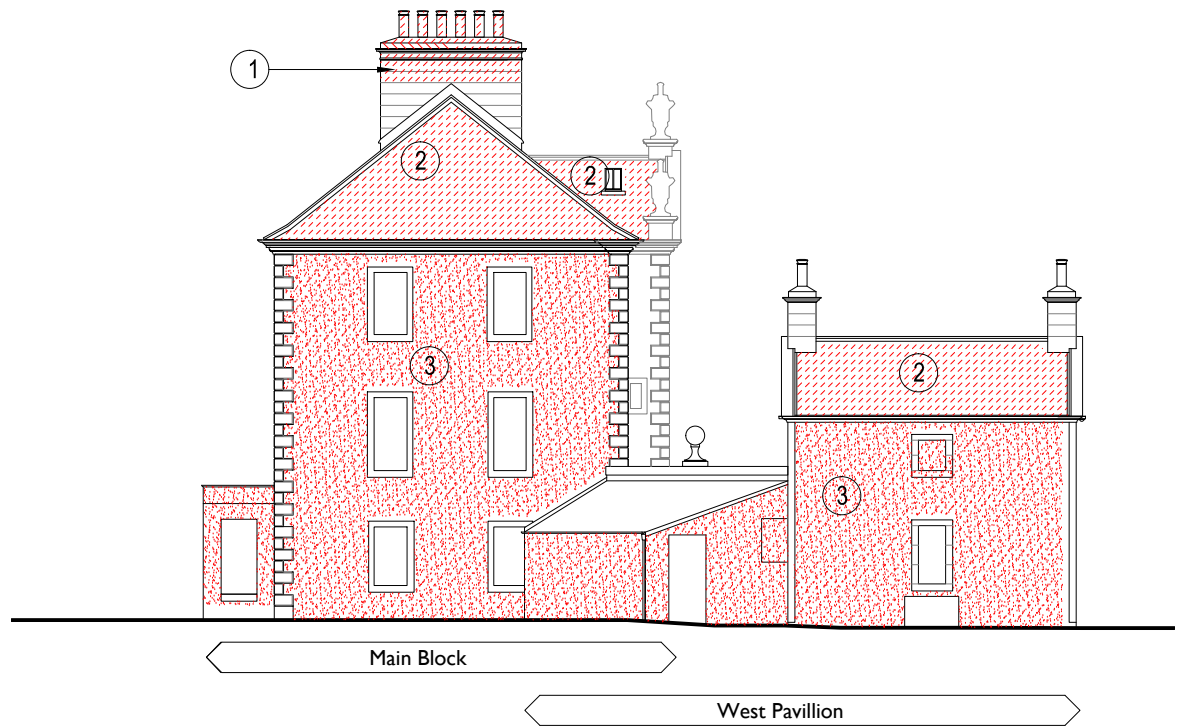

2 External West Elevation as Existing
Scale: 1:200 at A3

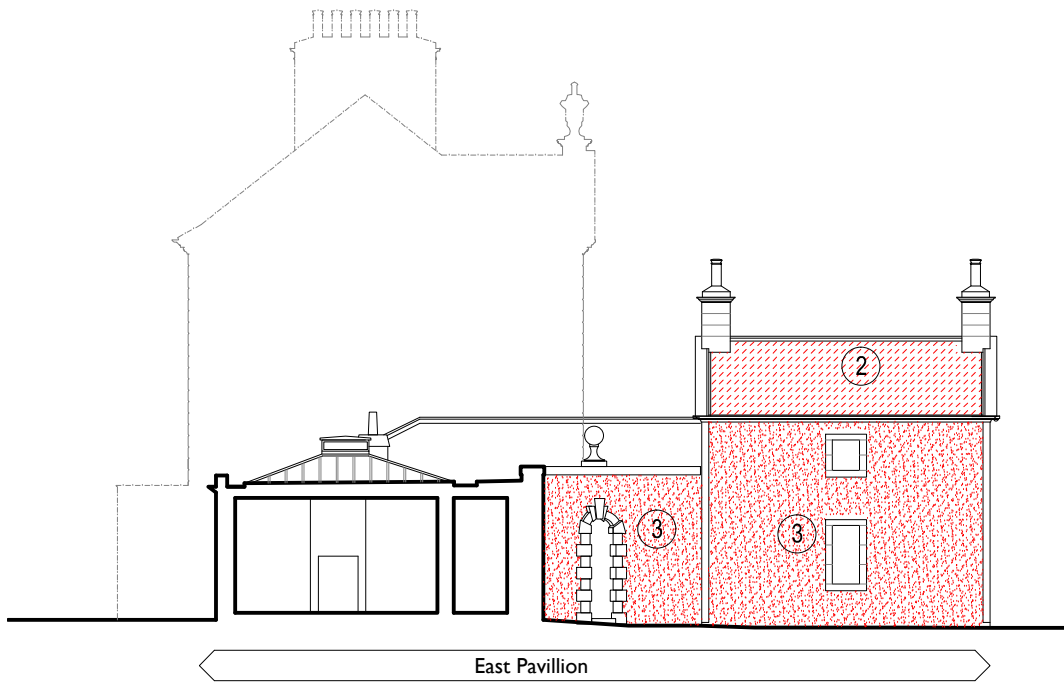

4 East Pavillion Courtyard Elevation as Existing
Scale: 1:200 at A3

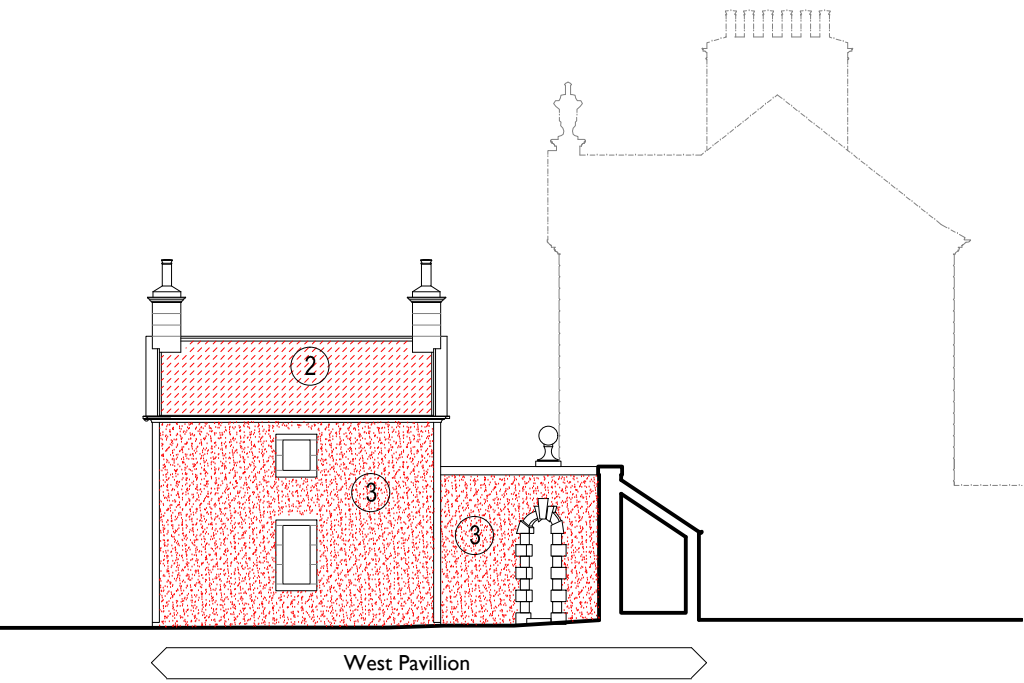

3 West Pavillion Courtyard Elevation as Existing
Scale: 1:200 at A3

1 0 5 10 metres