




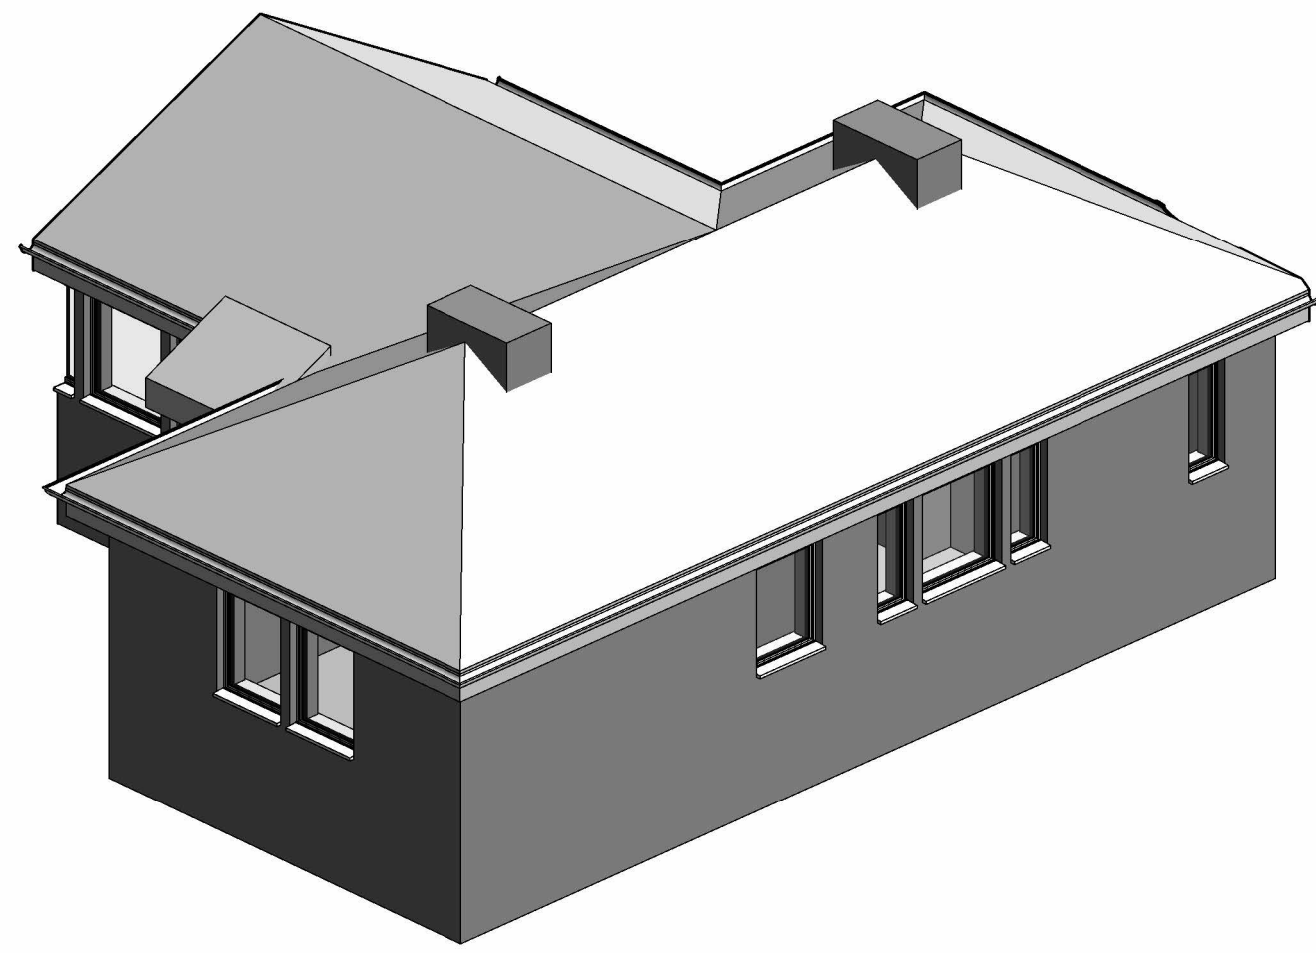


Gardeners Lodge 3D (Rear)

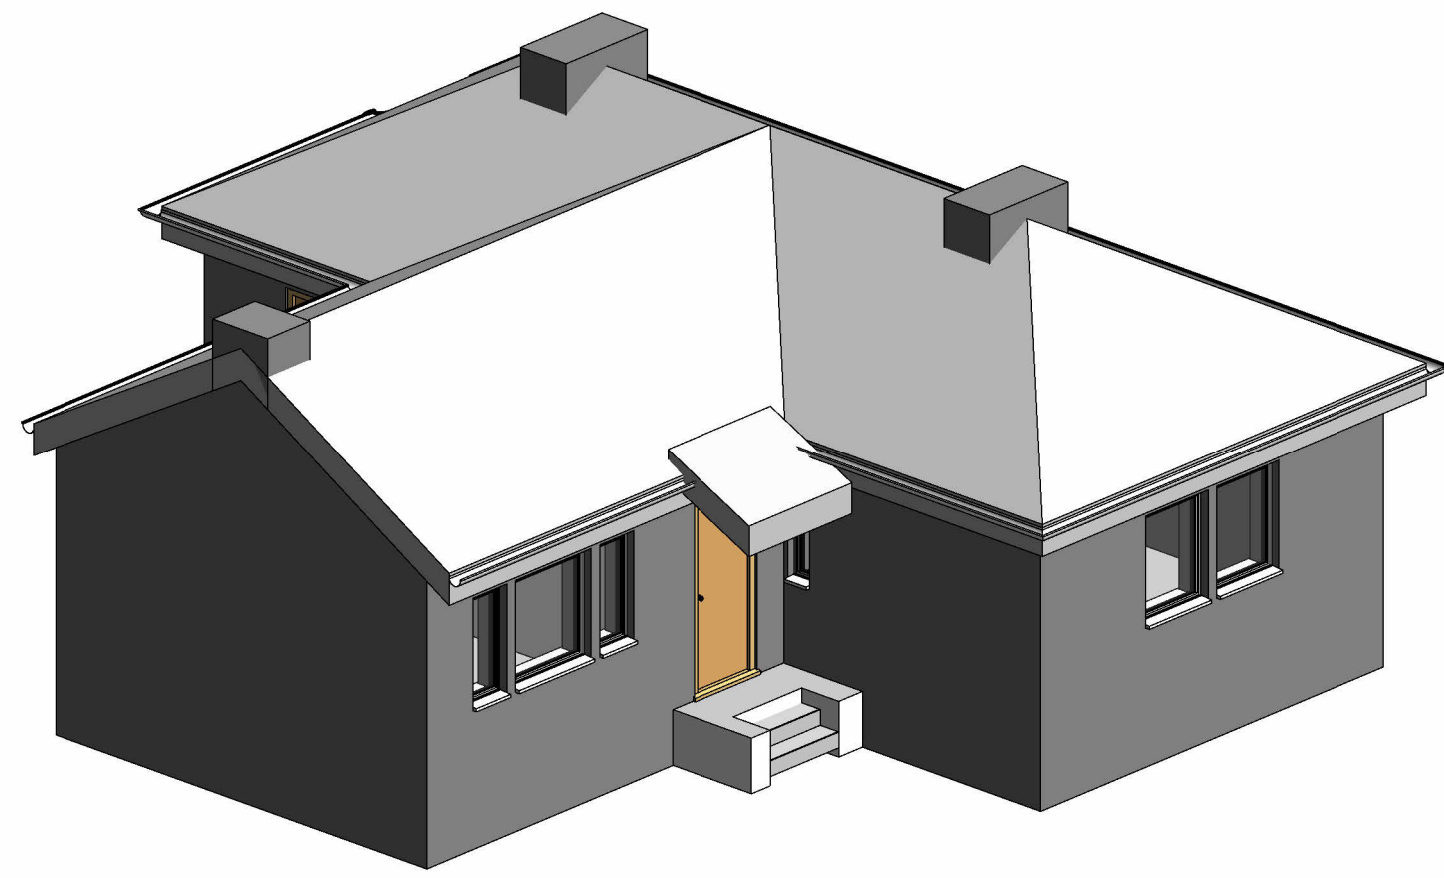

Gardeners Lodge 3D (Front)

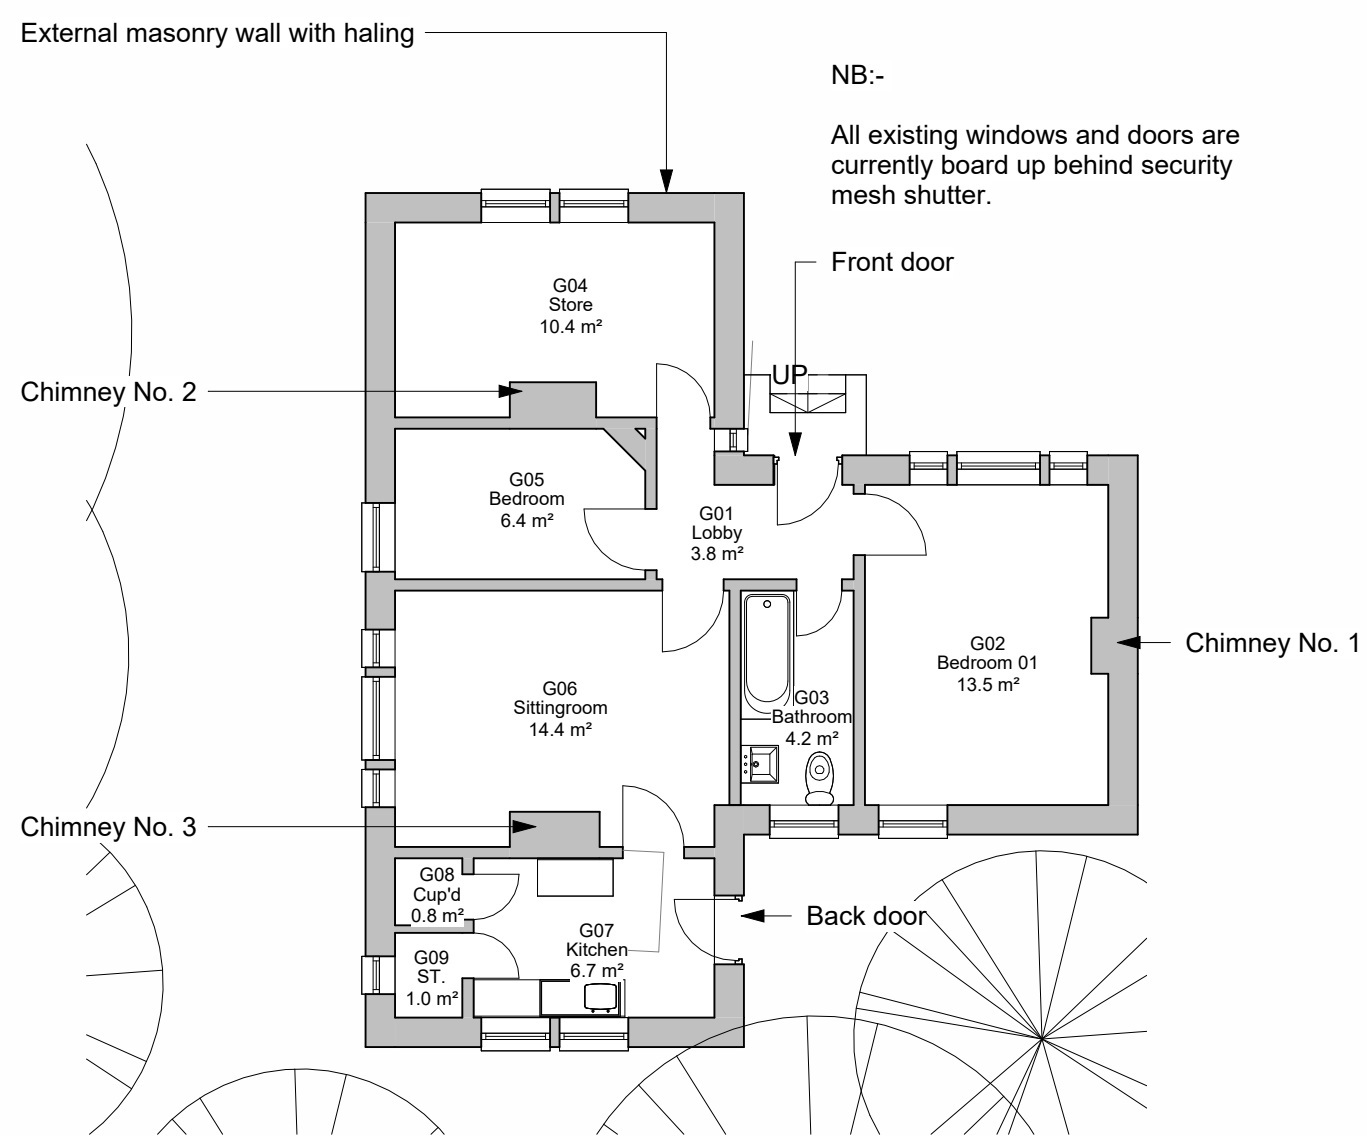

Gardener Lodge Existing Ground Floor Plan
1 : 100

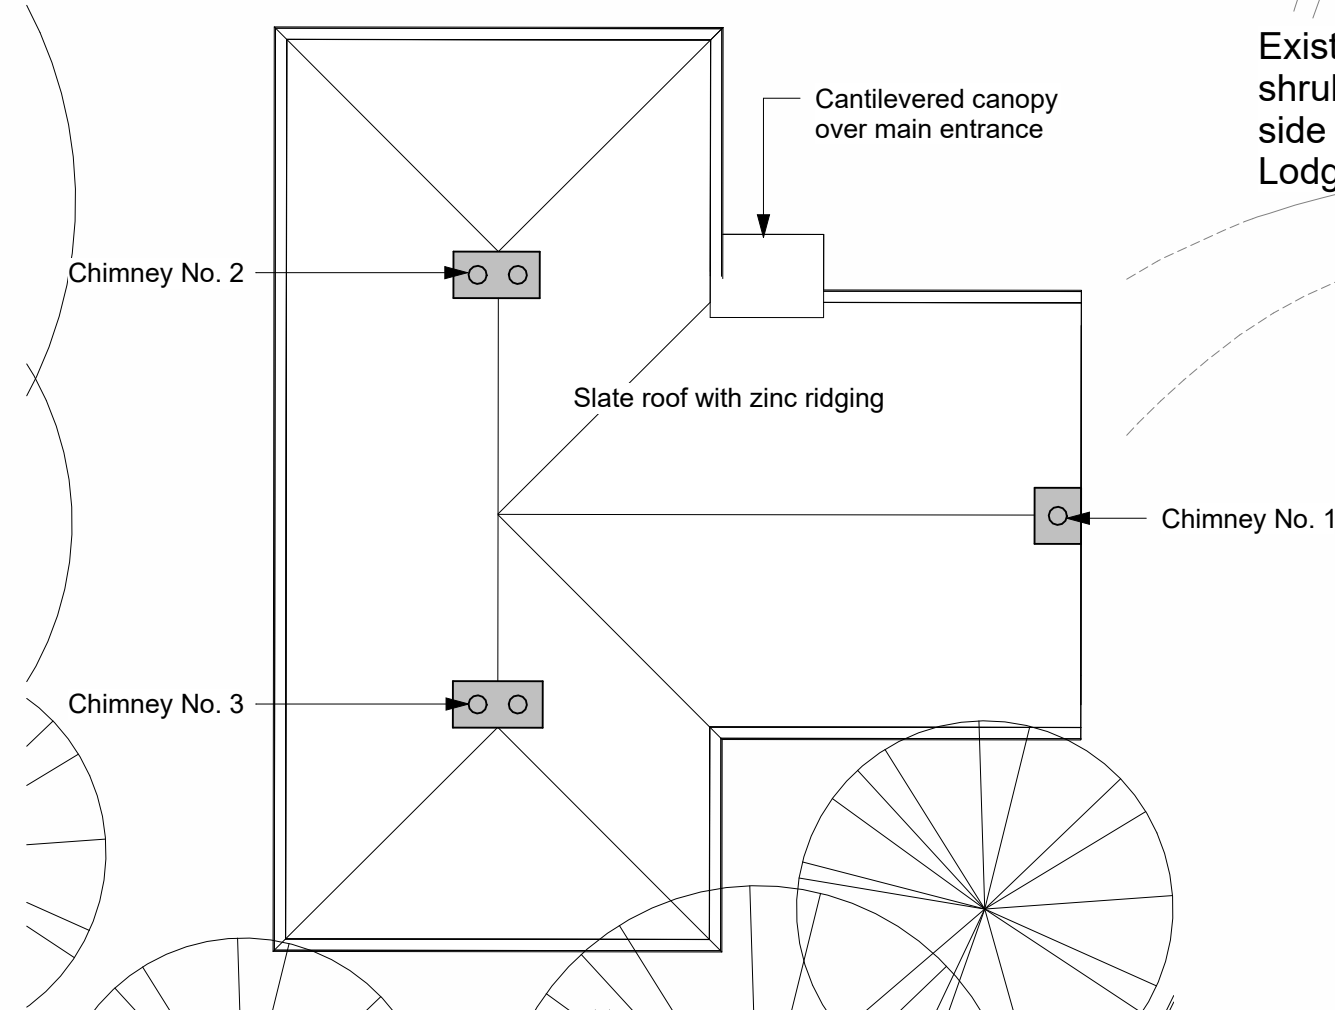

Gardeners Lodge Existing Roof Plan
1 : 100



Gardener Lodge Existing Site Plan
1 : 500

Rev	Date	Description
-----	------	-------------

IDP Architects LLP
 Studio 1, Doges
 Templeton on the Green
 62 Templeton Street
 Glasgow G40 1DA
 Telephone 0141 550 4014
 www.idparchitects.co.uk

NHS Highland
 Telephone 0141 550 4014
 www.nhs.uk

Project Gardener's Lodge Demolition Cowal Community Hospital NHS Highland	Drawn AW	Checked GB
Date 29/08/25	Drawing Title Gardener's Lodge Existing Plans	Scale @ A1 As indicated

Drawing No.
 25047 02

Gardener's Lodge Existing Plans