




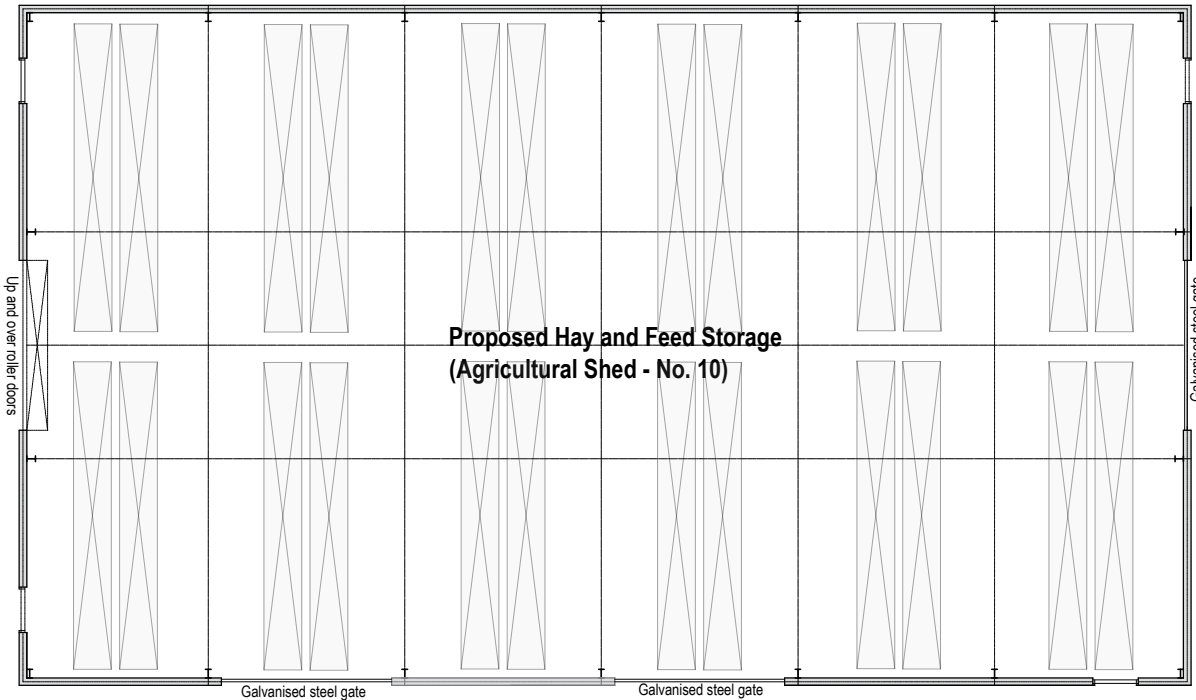


Proposed Floor Plan - Agricultural Shed for Hay and Feed Storage (No.10)

 


Example of: metal cladding to be non-drip - Colour - Green on 215mm blockwork with steel framed access doors & up and over roller door

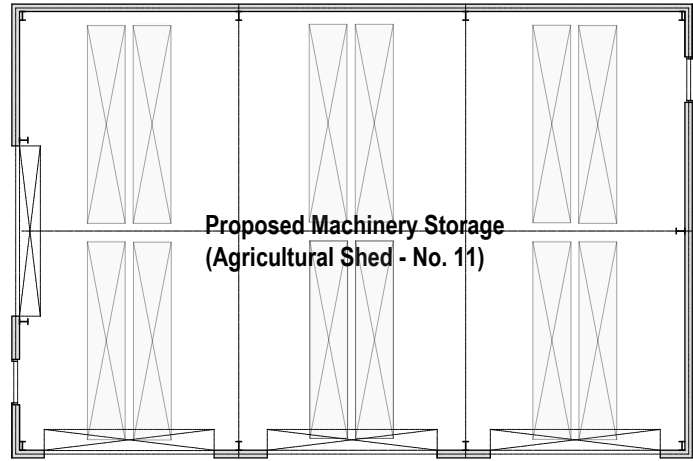


Proposed Floor Plan - Agricultural Shed for Machinery Storage (No.11)

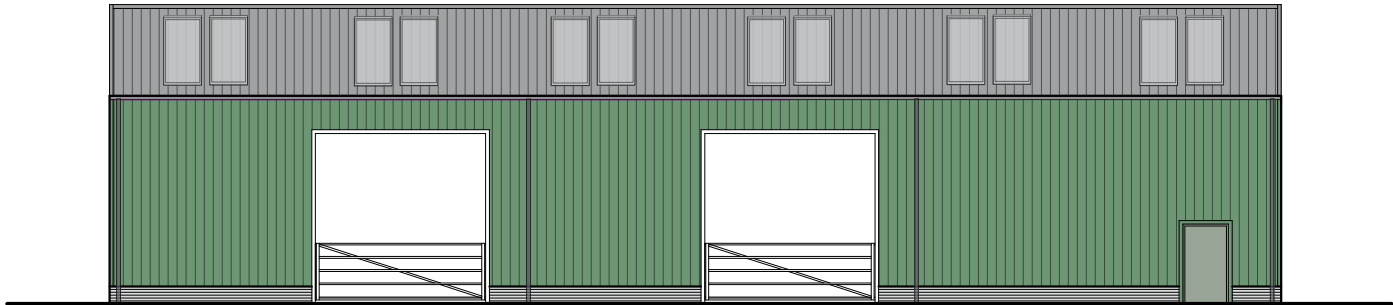


Proposed Front Elevation

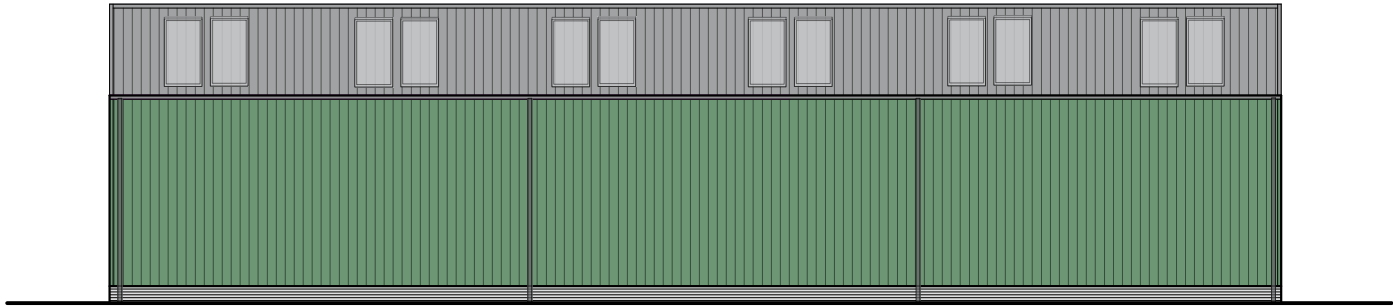

Proposed Rear Elevation

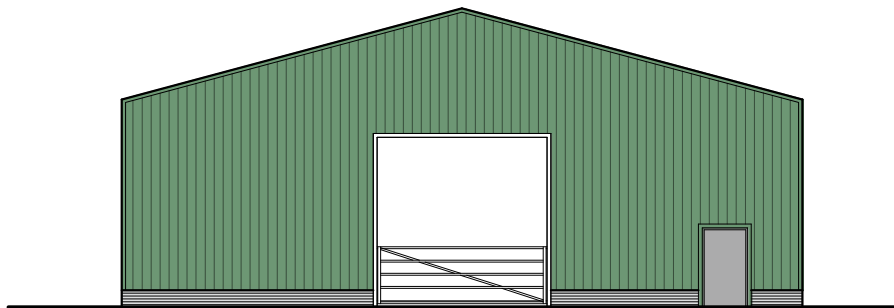

Proposed Side Elevation

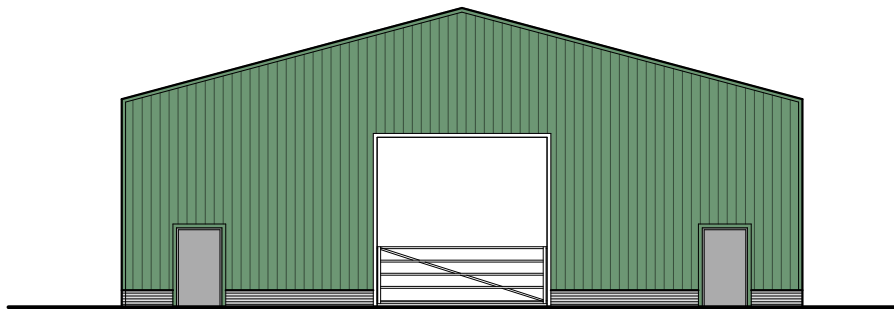

Proposed Side Elevation

Proposed External Finishes


Proposed Hay and Feed Storage (Agricultural Shed - No. 10)

Roof - Metal Cladding - inc. for perspex roof lights


Walls - Metal Cladding to be non-drip - Colour - Green - On 215mm blockwork wall.

Gutters & Downpipes - Highline gutter with 100mm square, coated steel downpipes.

Doors - Steel framed access doors & Galvanised steel gates

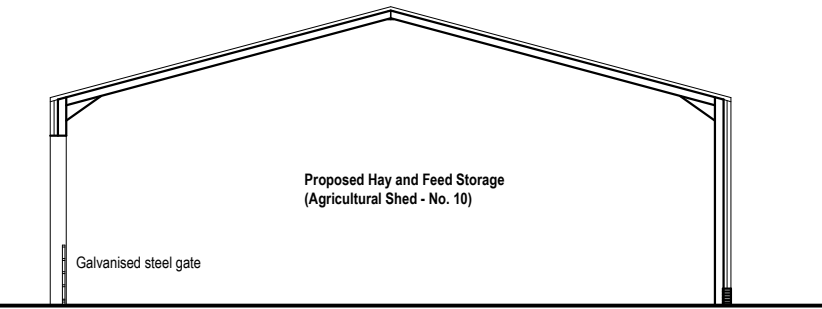

Proposed Section

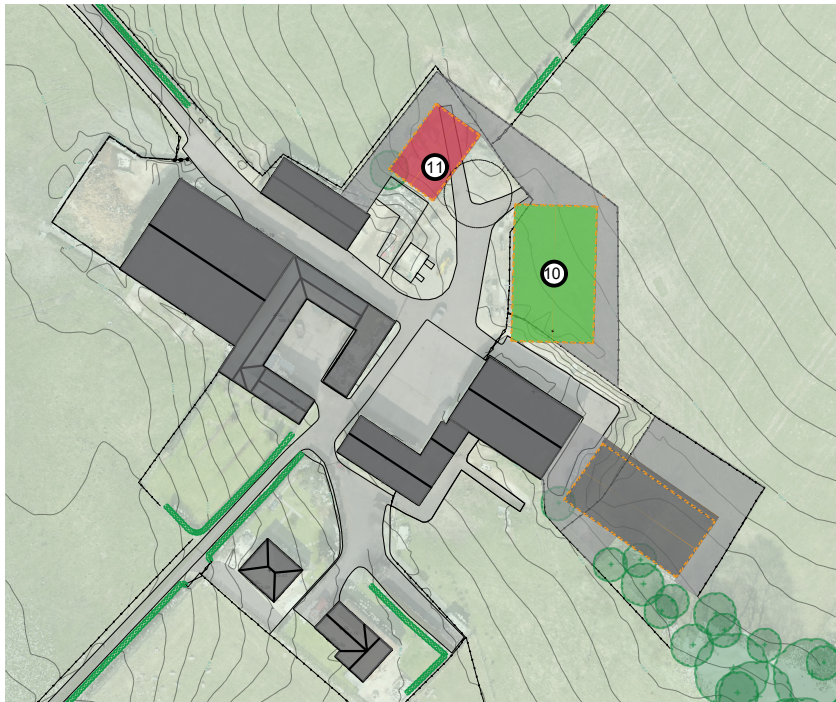

Reference Map - NTS

Proposed External Finishes


Proposed Machinery storage (Agricultural Shed - No. 11)

Roof - Metal Cladding - inc. for perspex roof lights


Walls - Metal Cladding to be non-drip - Colour - Green - On 215mm blockwork wall.

Gutters & Downpipes - Highline gutter with 100mm square, coated steel downpipes.


Doors - Steel framed access doors & up and over roller door

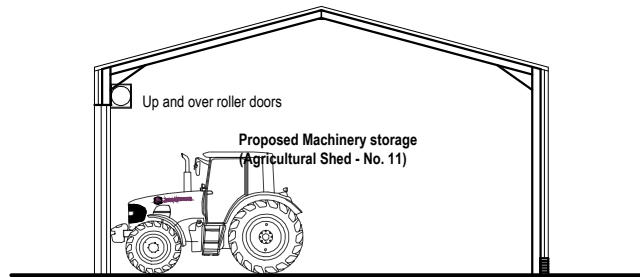


Proposed Section

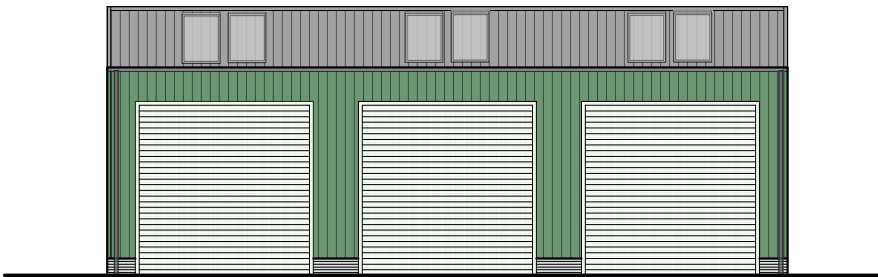


Proposed Front Elevation

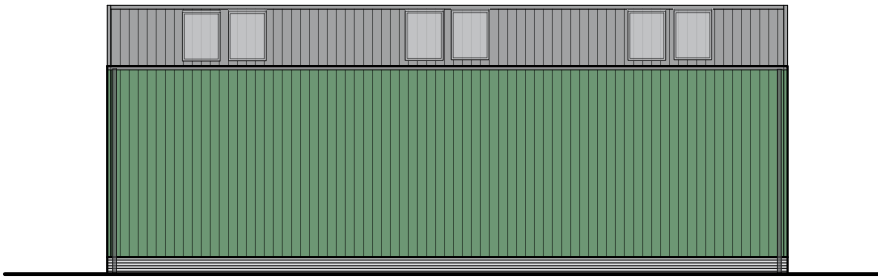

Proposed Rear Elevation

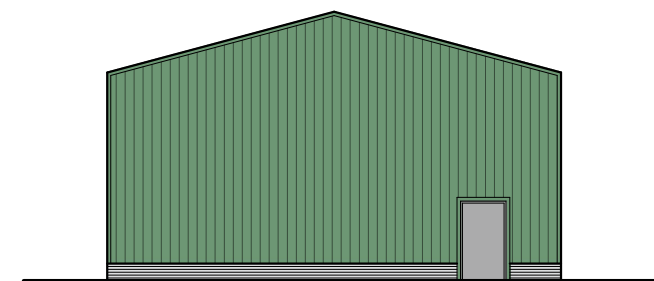

Proposed Side Elevation

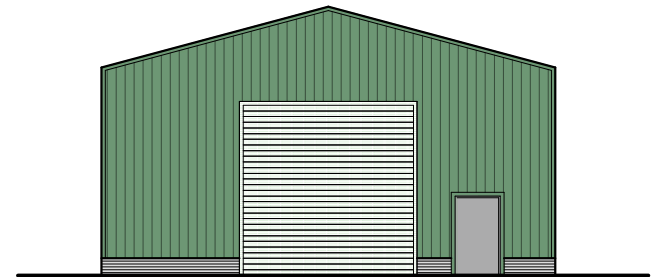

Proposed Side Elevation



Stable Buildings, Manor House, 30a High Street,
Moneymore, Co. L/derry, BT45 7PD
Telephone : 028 867 48367
Email: office@manorarchitects.com
Web: www.manorarchitects.com

Cairniedrouth Farm Cardross

REVISIONS

REV	NOTES	DATE

CLIENT:

Mr J Price

ADDRESS:

Cairniedrouth Farm
Cardross

Planning

DRAWING TITLE:

Proposed
Agricultural Shed No. 10 & 11

SCALE: 1:200 (A2)

DRW BY	CHK BY	DATE
AF	Cardross	16.10.2025



DRAWING NUMBER:

25-04-PL-06