


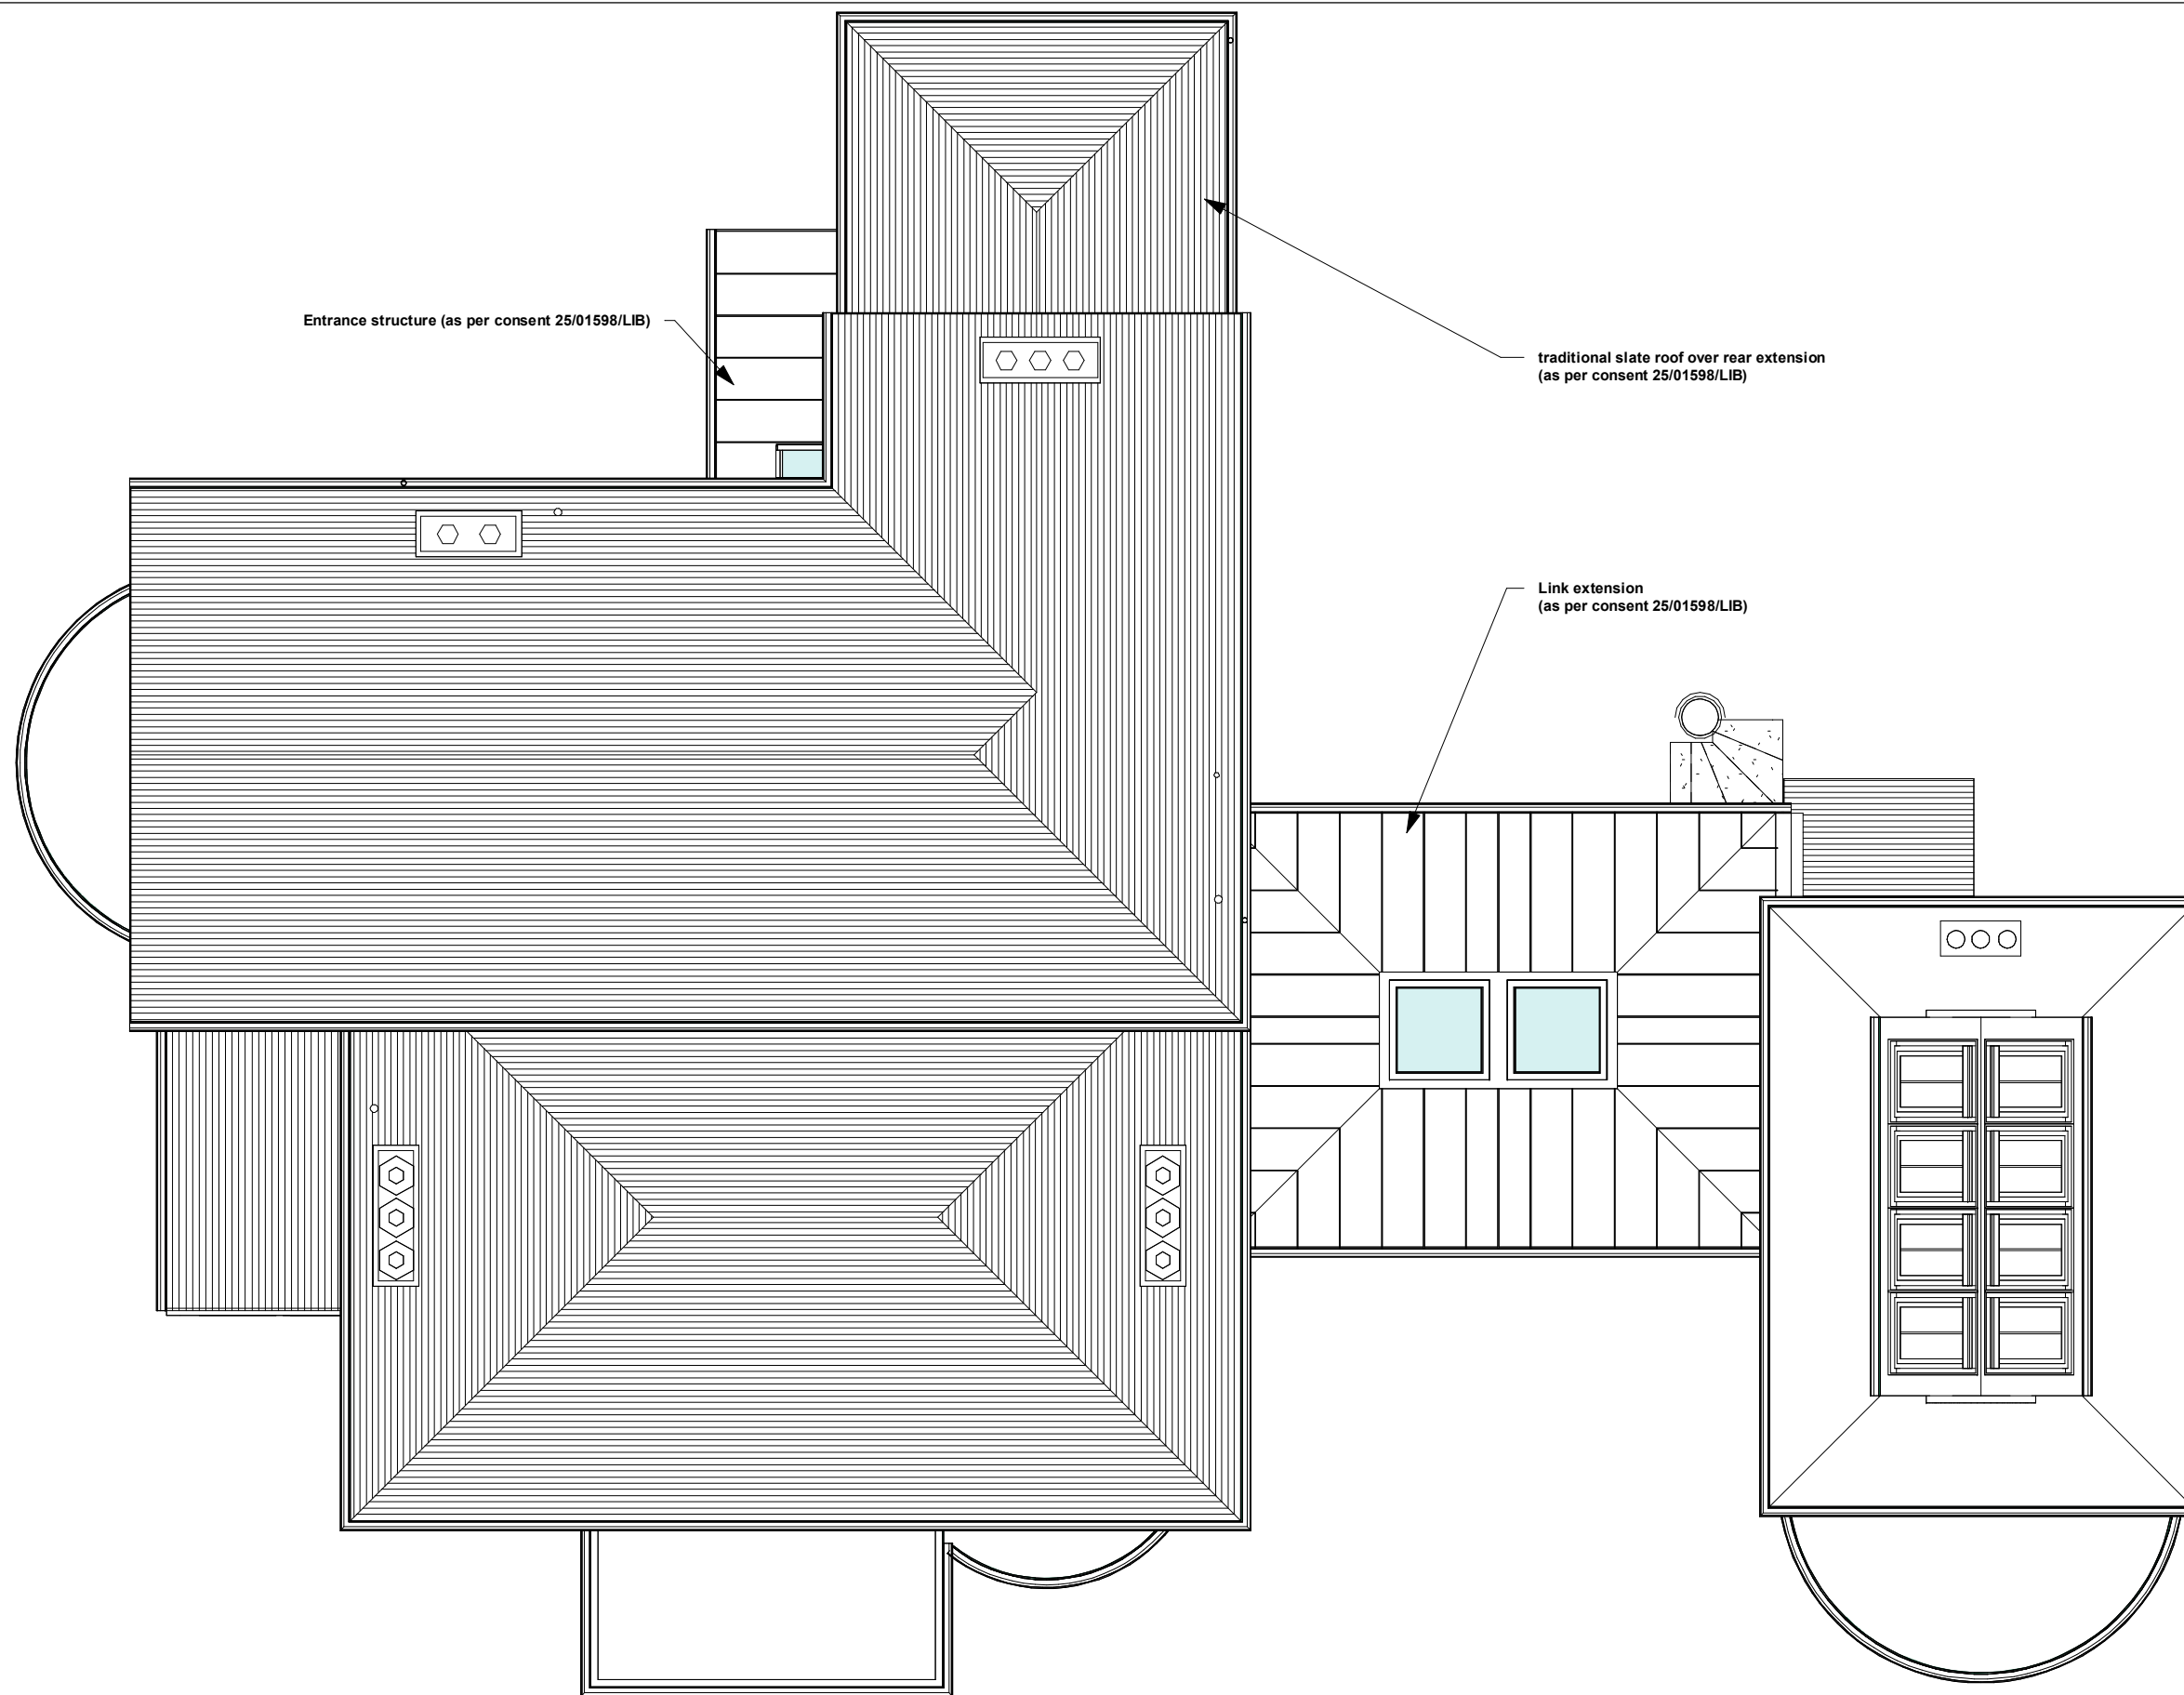

Roof Plan As Consented 25/01598/LIB
1 : 100



South Elevation as Consented 25/01598/LIB
1 : 100




puregreenspace

No.	Description	Date

Do not scale from this drawing.
All dimensions to be checked on site and Architect notified of any discrepancies, copyright reserved. Puregreenspace owns the copyright of this drawing, which must not be reproduced in whole or part without the written permission of Puregreenspace.

Puregreenspace - Mackintosh Club-40 Sinclair Street
Helensburgh -G84 8SU
Registered at Companies House (Scotland)
Puregreenspace Ltd number SC351494

bruce@puregreenspace.com 01436 674375
www.puregreenspace.com

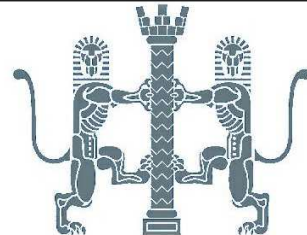

riba chartered architect

Lim-Sutherland

Cragmhor G84 8NR

**First Floor & Roof Plan as
Consented 25/01598/LIB**

Project number	2534
Date	17.11.25
Drawn by	BJ
Checked by	NJ

D 2534-3 **A2**

Scale 1 : 100

