

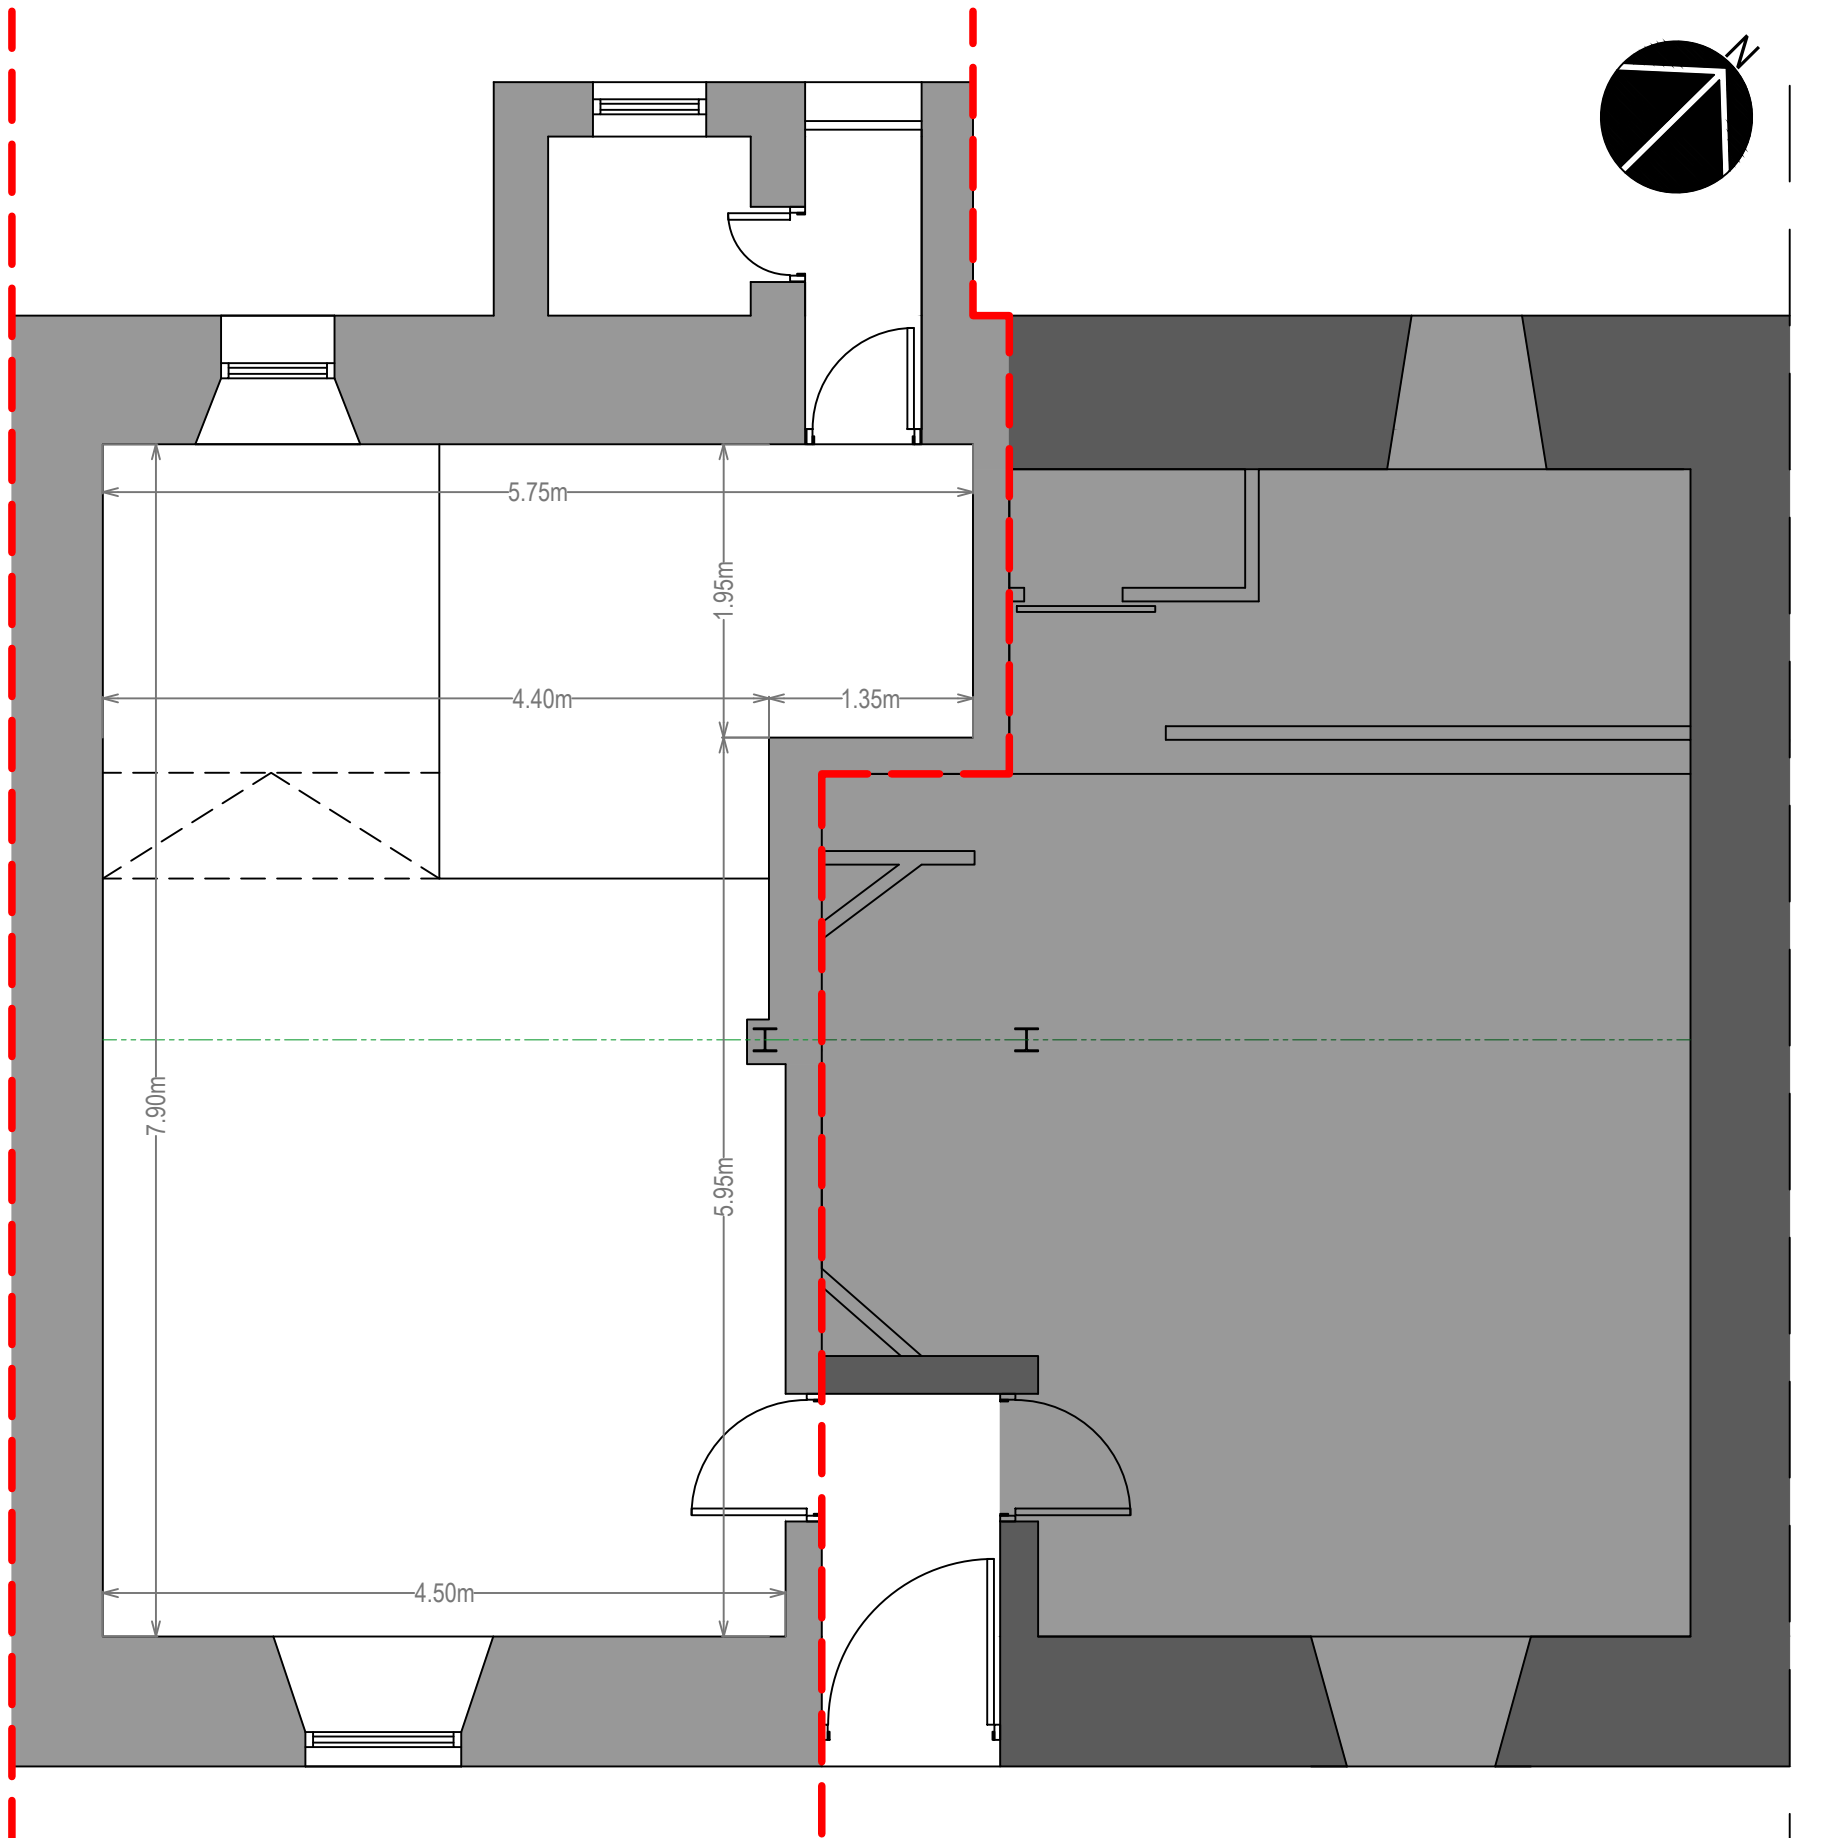


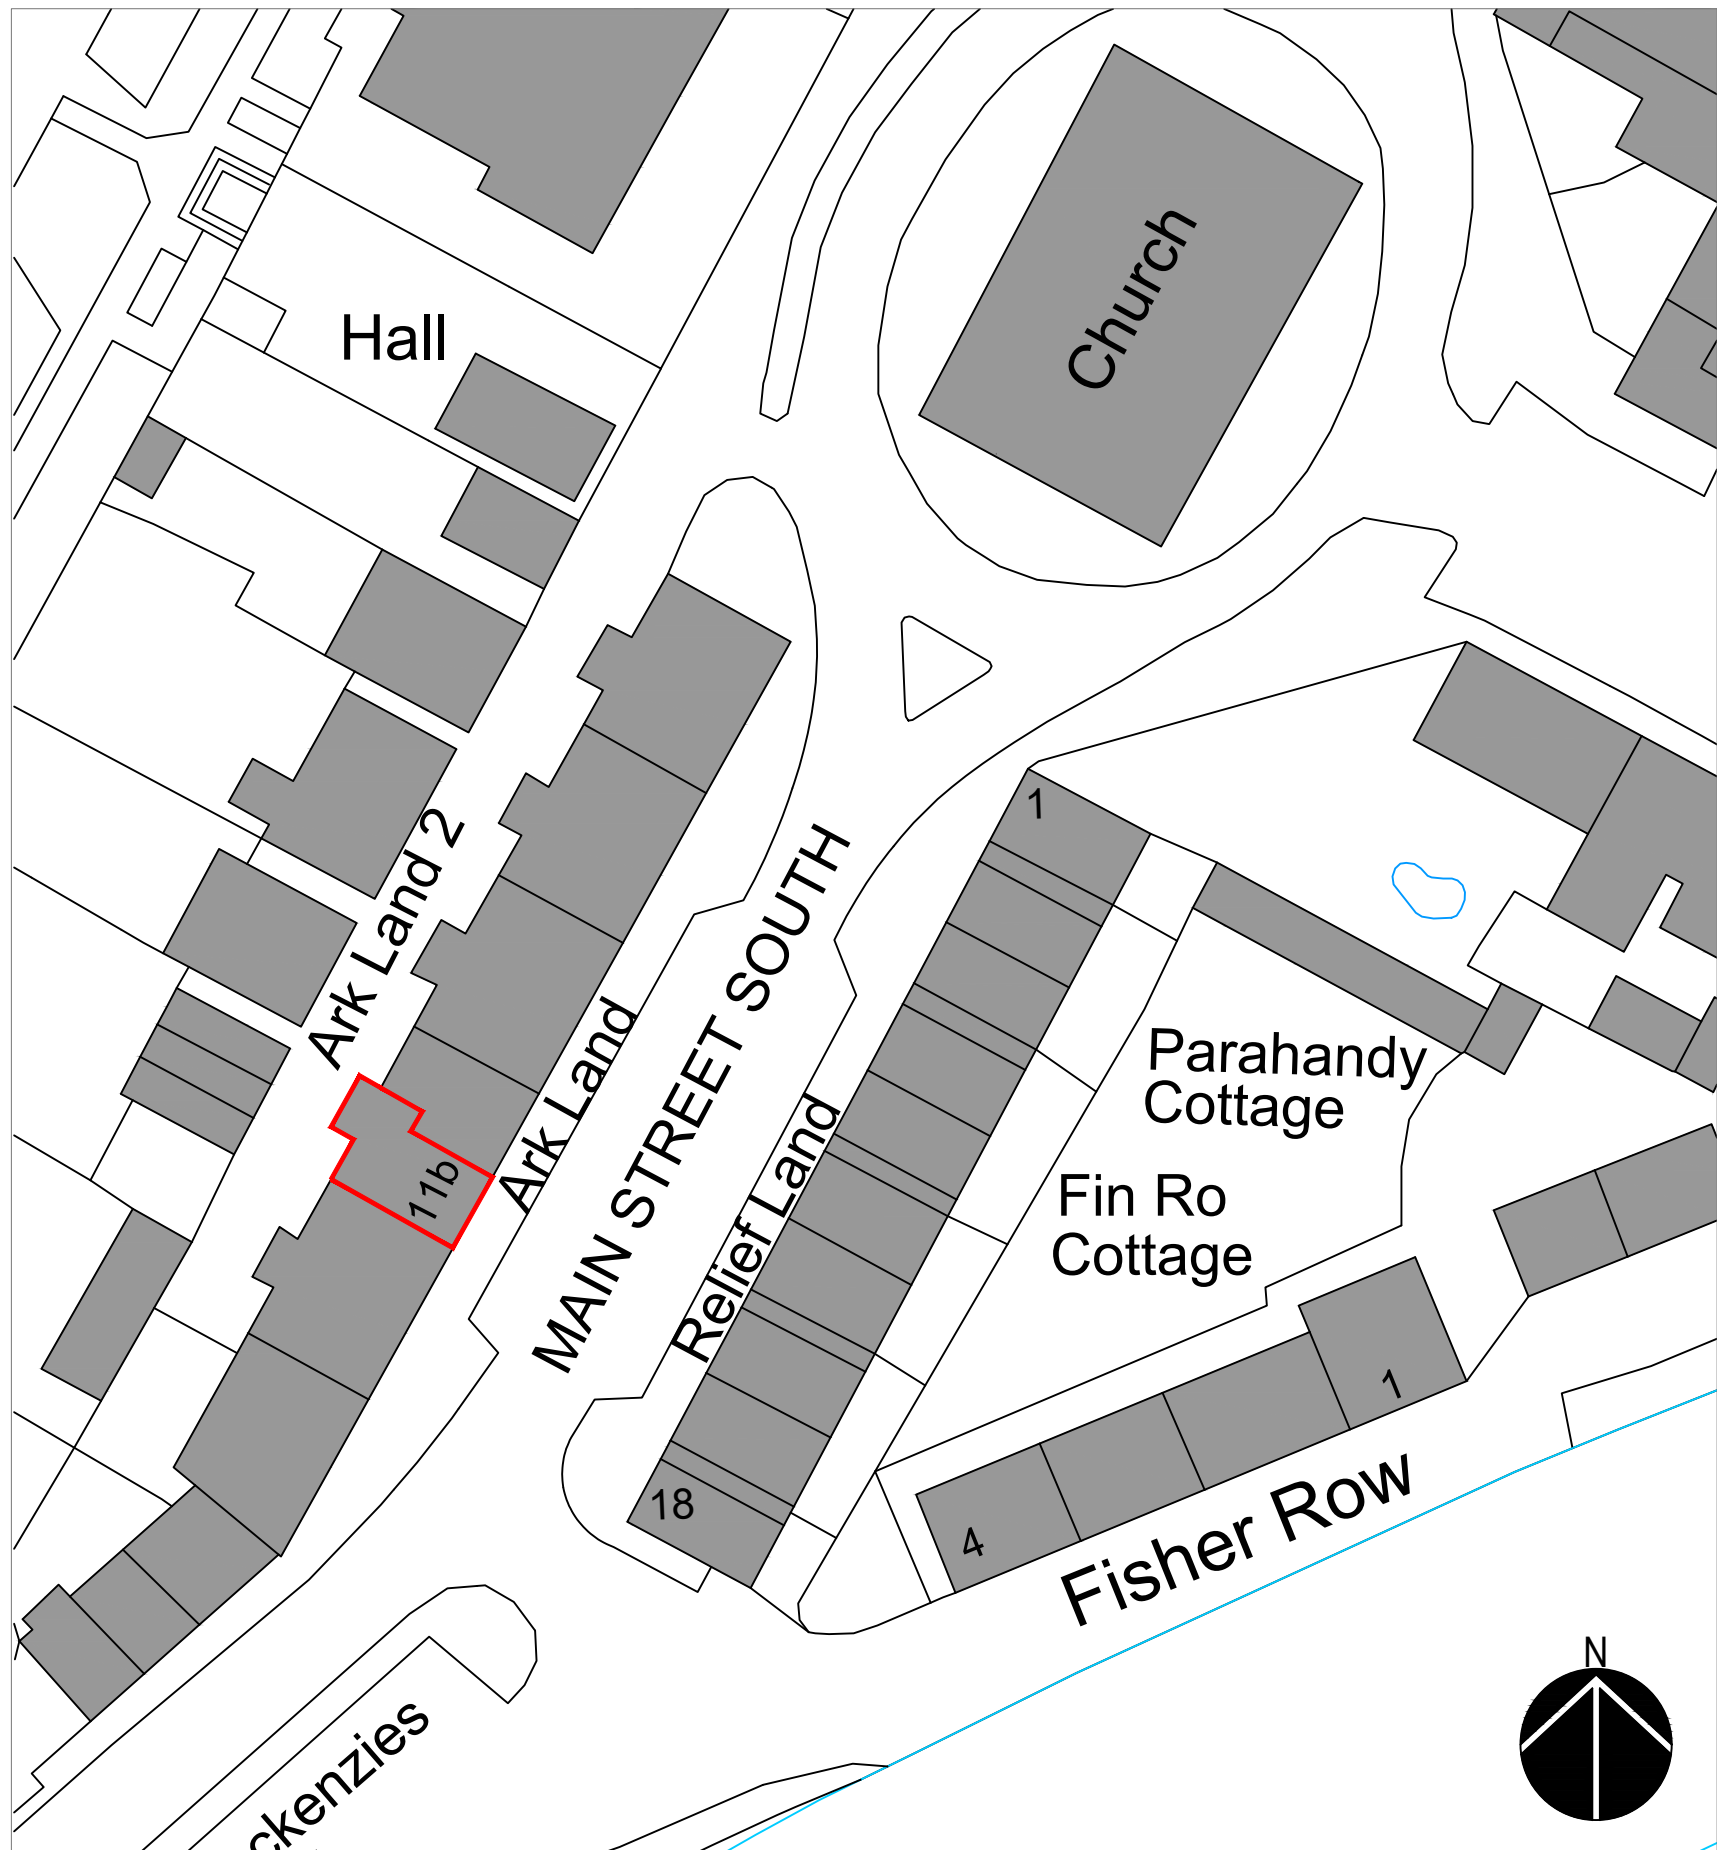

1

Floor Plan - As Existing


Scale: 1:50

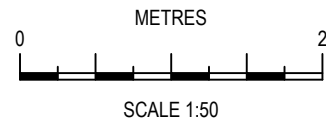

2

Location Plan



Scale: 1:500

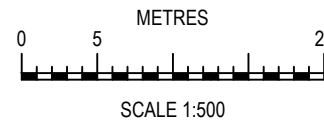

3

Site Plan



Scale: 1:200

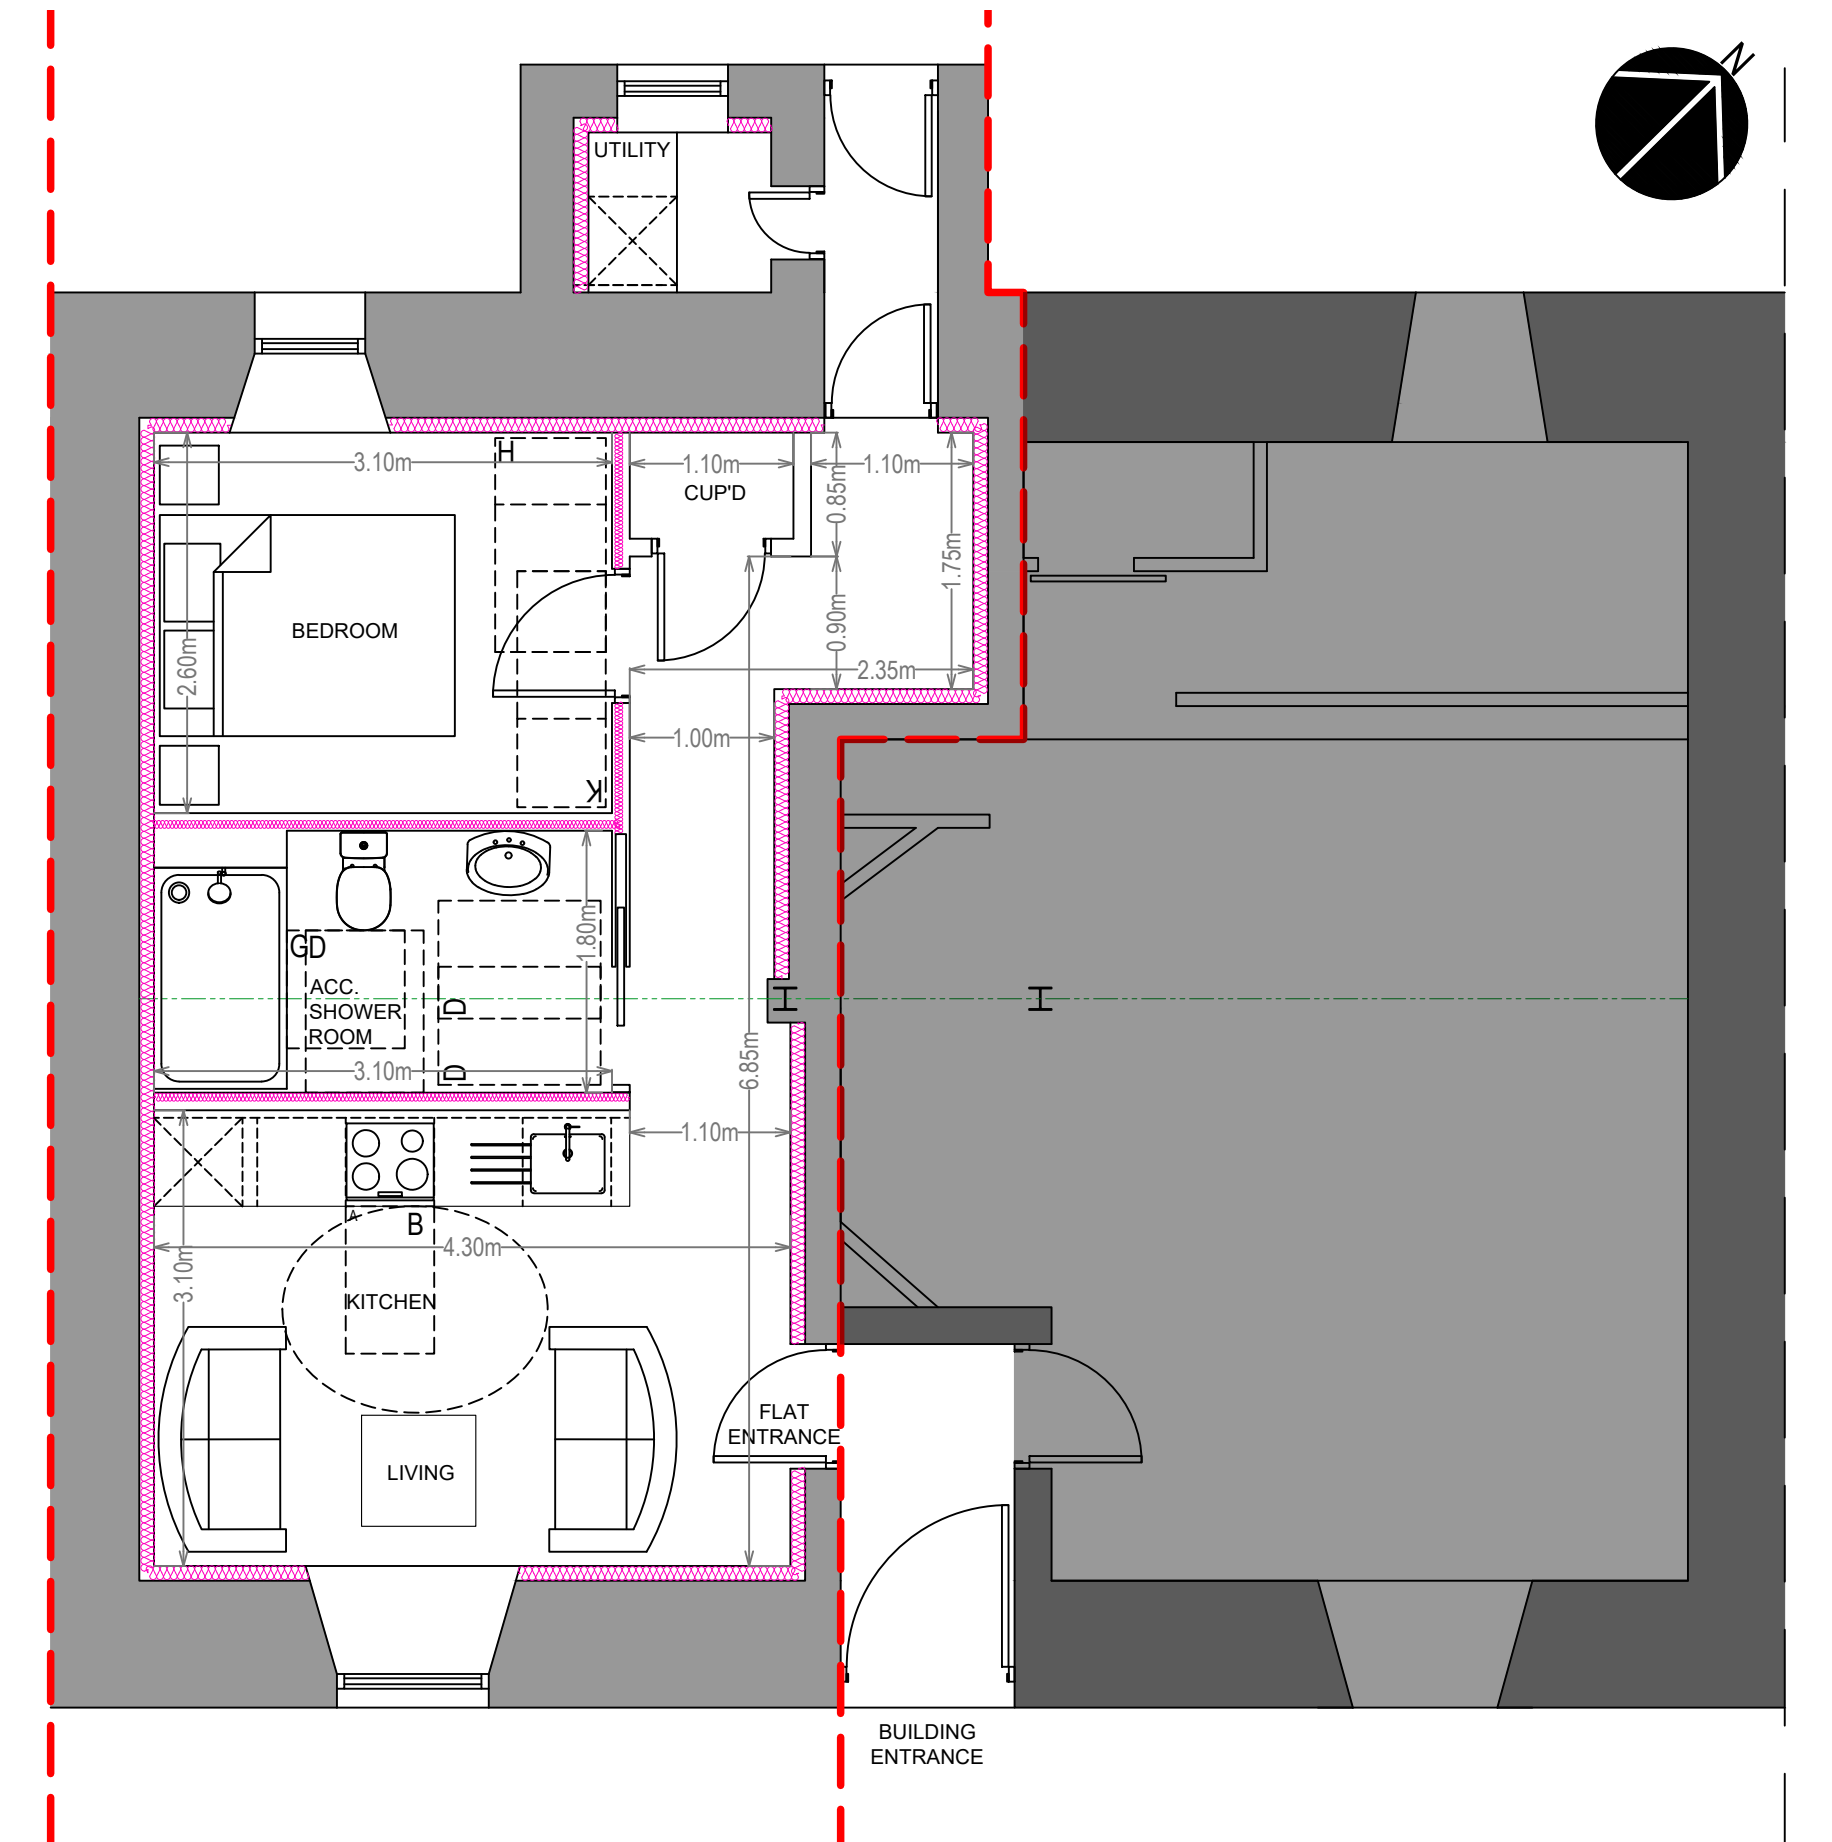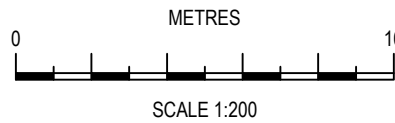

4

Floor Plan - Option 02


Scale: 1:50

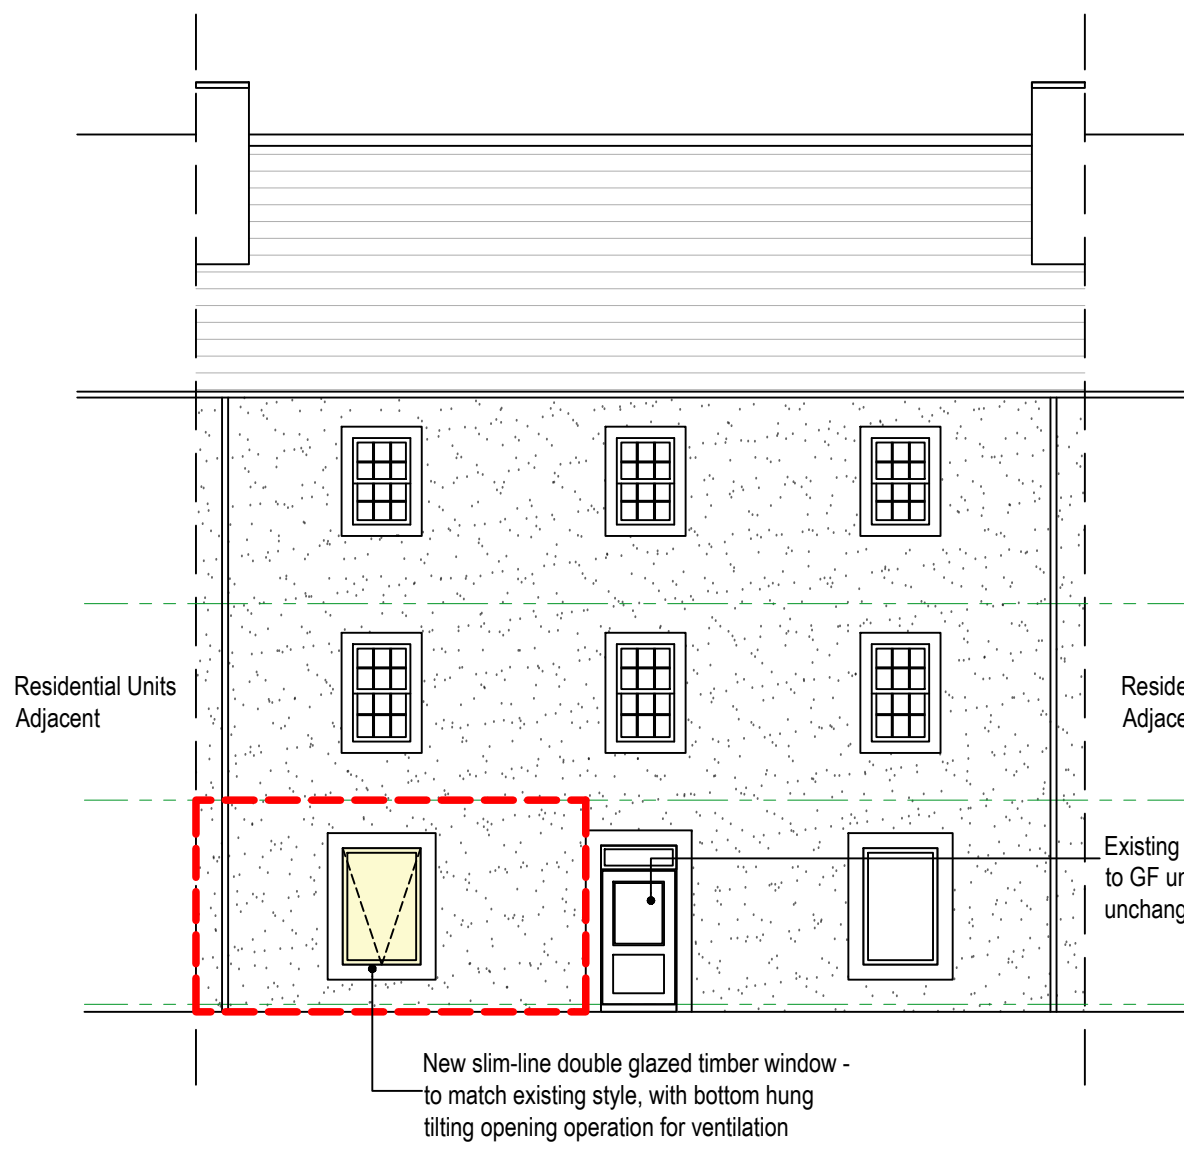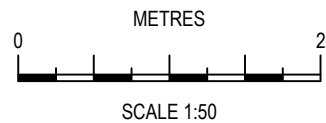

5

Street (Front) Elevation as Proposed

Scale: 1:100

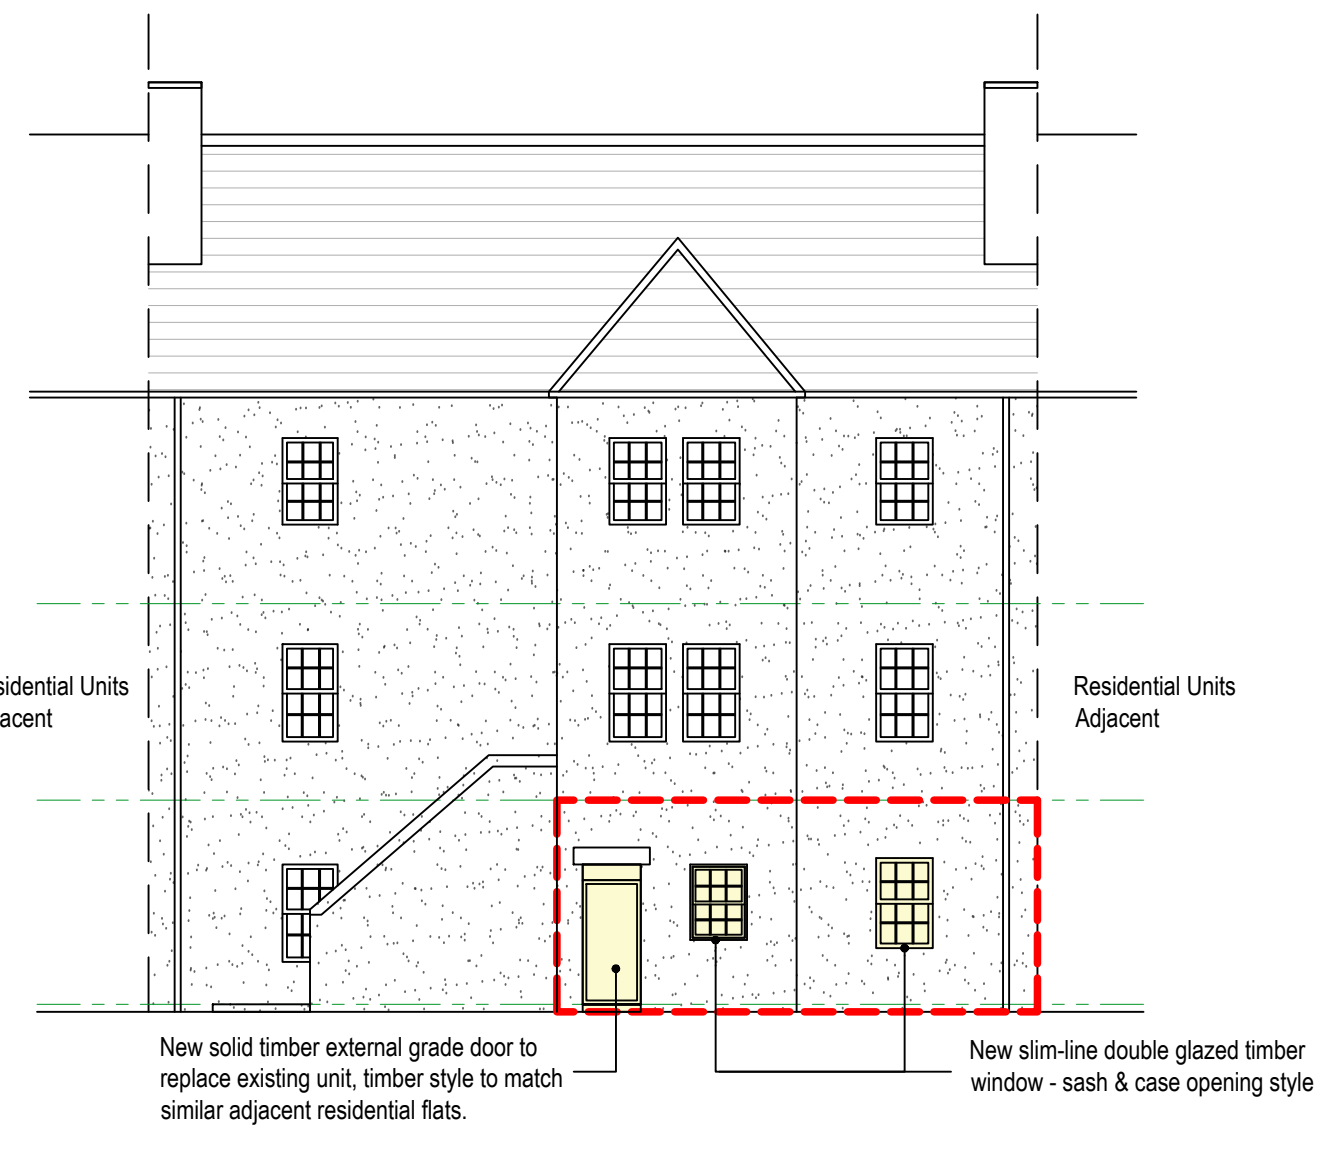

6

Rear Elevation as Proposed

Scale: 1:100



General Note: This drawing may not be suitable for any other purpose than for which it was created, whether this be "For Comment", "Planning Permission" or "Building Warrant". It may be necessary to augment/and or amend this drawing. Therefore no liability will be accepted for any omission on this drawing should it be used for any other purpose. Do not scale. All dimensions must be checked prior to ordering materials or commencing works. If in doubt, ask.

| PLANNING PERMISSION |                                                      |                              |
|---------------------|------------------------------------------------------|------------------------------|
| CLIENT              | Mr David Robb                                        |                              |
| PROJECT             | Conversion of Former Post Office to Flat - Inveraray |                              |
| DRAWING             | Plans as Existing & as Proposed                      |                              |
| DATE                | Jan 2026                                             | SCALE 1:50 / 1:100 @ A1      |
| DRAWN BY            | RM                                                   | DRAWING NUMBER 25-1109-PP-02 |
|                     |                                                      | REVISION -                   |