


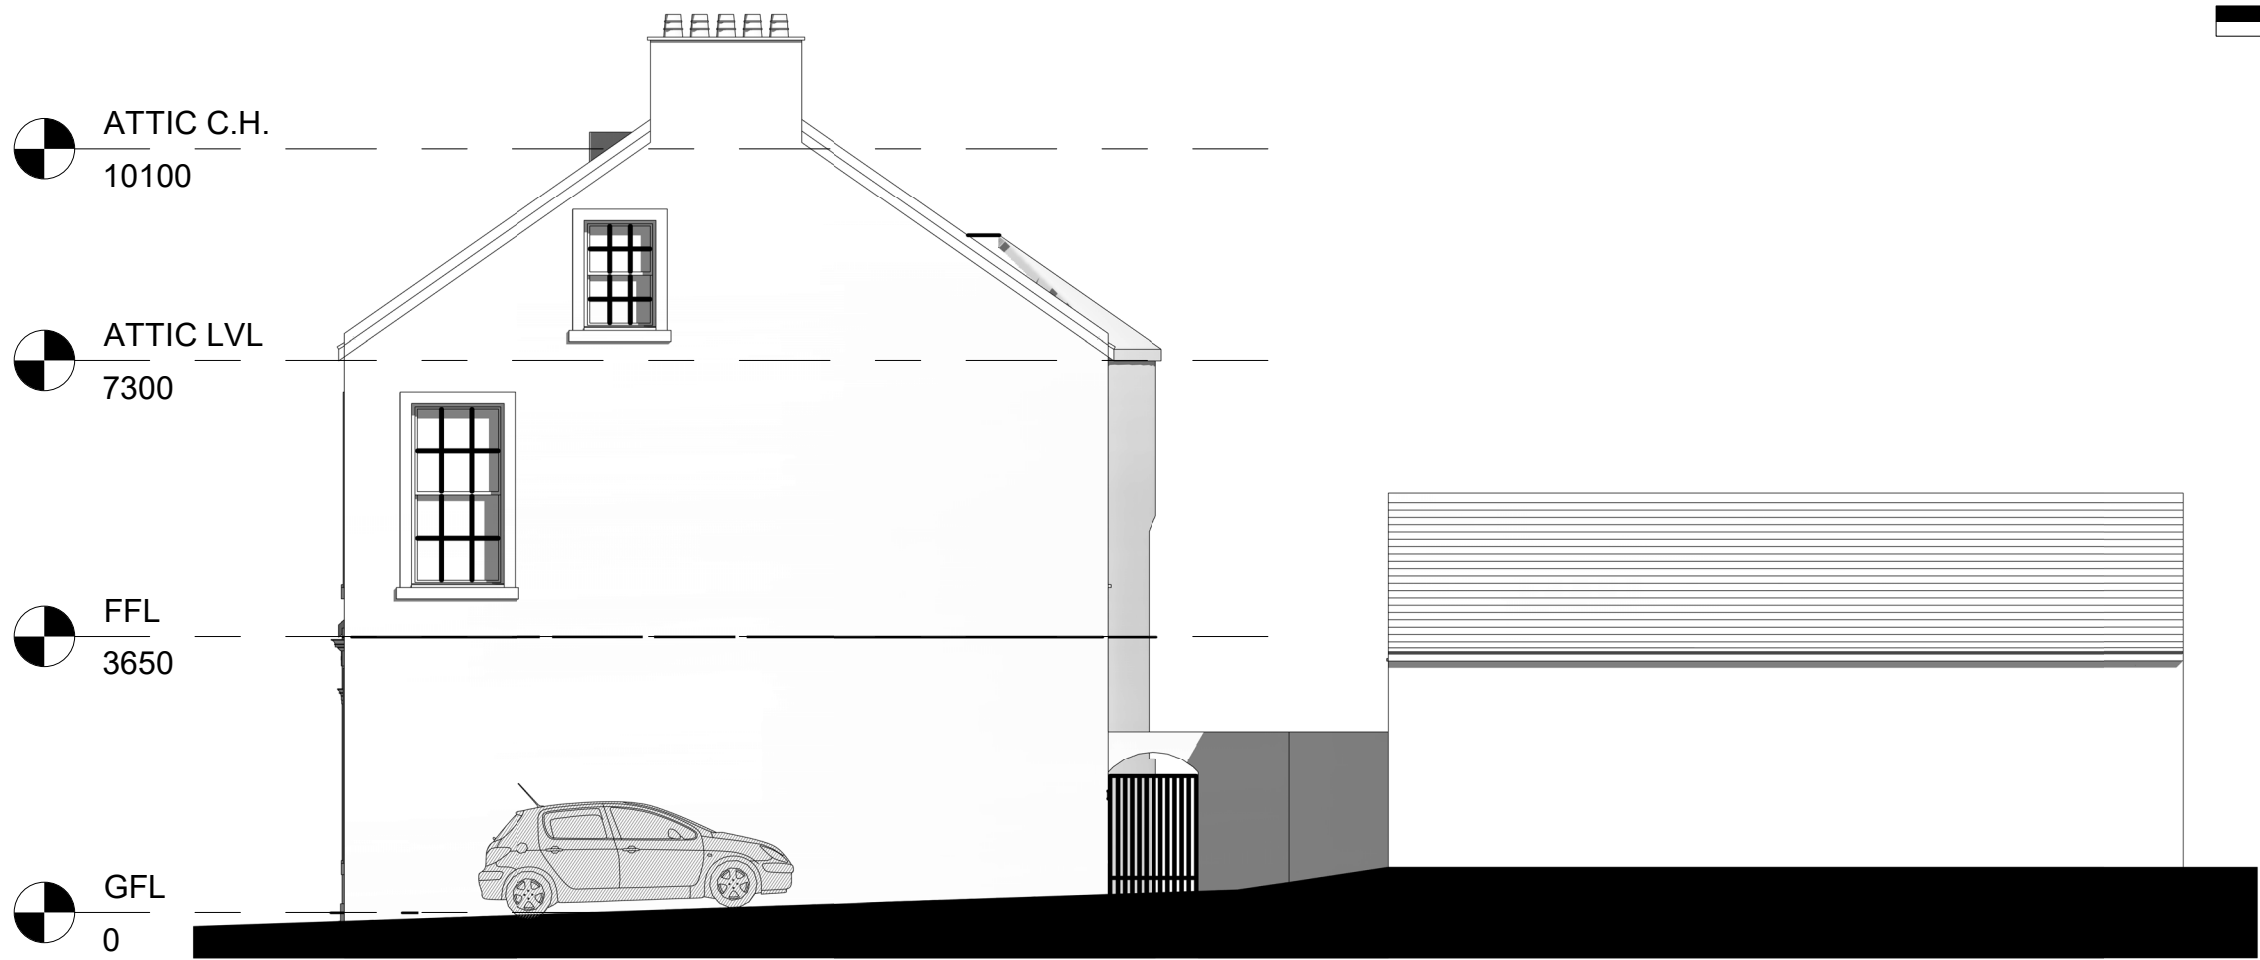

Existing & Proposed North Elevation



Existing & Proposed East Elevation

Revision Note :

2)
Drawing Title amended from 'North and East Elevation' to now read 'Existing and Proposed North and East Elevations' as requested.



THE CREANOR CONSULTANCY

15 Newton Terrace
Glasgow
G3 7PJ
gcreanor@gmail.com

Client:

Ecosave

Project:

Solar PV & Internal Fabric Upgrade
Newton House
Inveraray
PA32 8UH

Title

Existing and Proposed -
North & East Elevations

Scale: 1:100

Date: 15/01/2026

Drawing Number:

025 - 385 - 003

Rev:

- A