


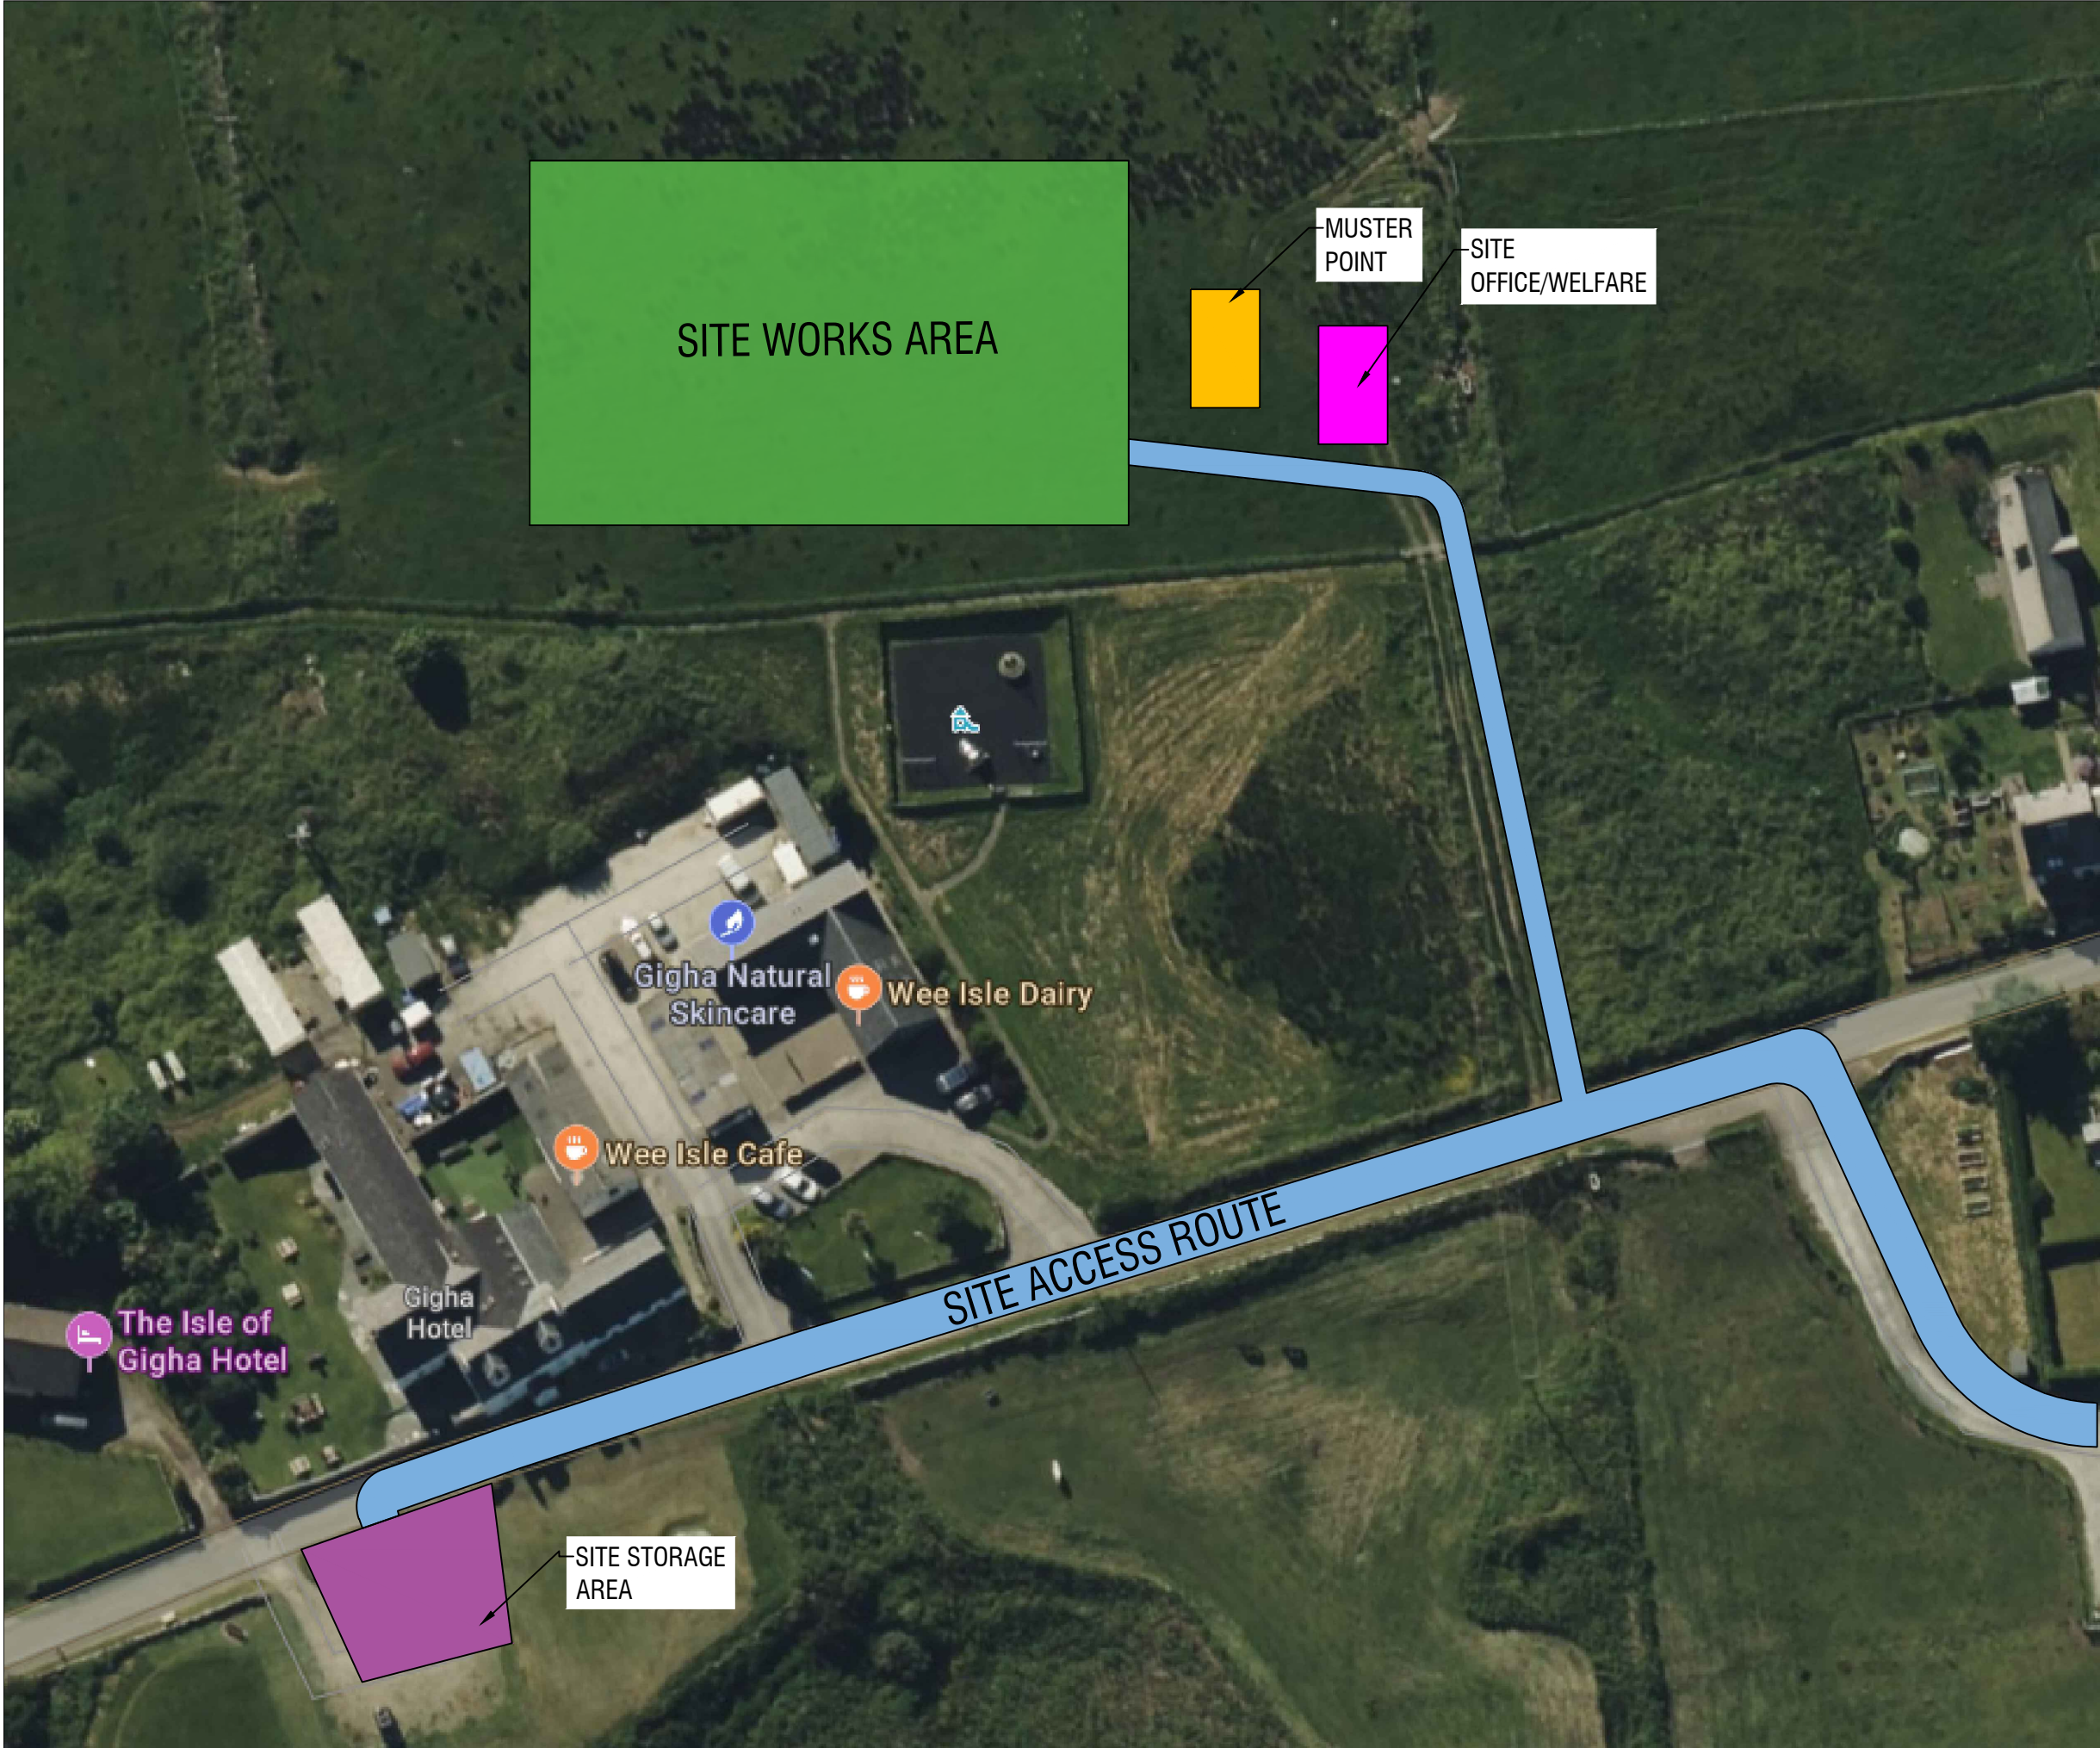

SITE PLAN

1

THIS DRAWING MUST NOT BE SCALED

2

THE CONTRACTOR IS TO CHECK ALL DIMENSIONS ON SITE

Legend:

Site work's area

Site office and welfare area

Muster Point

Site material storage area

01	FIRST ISSUE	MR	12.02.26
Rev	Revision Description	By	Date

Contract

Isle of Gigha MUGA
Traffic Management Plan

For

Isle of Gigha Heritage Trust

Drawing Title

Site Set Up Drawing

Drawing No.		Revision	Status
IGHT-TMP-CPP-001		01	-
Drawn	Reviewed By	Date	File No.
MR	PT	Feb 2026	641
		Scale	A3
		NTS	

allsportscm

allsports construction and maintenance Ltd

Allsports Construction and Maintenance Ltd

Unit 27/1,
Hardengreen Industrial Estate
Dalkeith, EH22 3NX
www.allsportscm.co.uk

Tel: (0131) 603 7780