



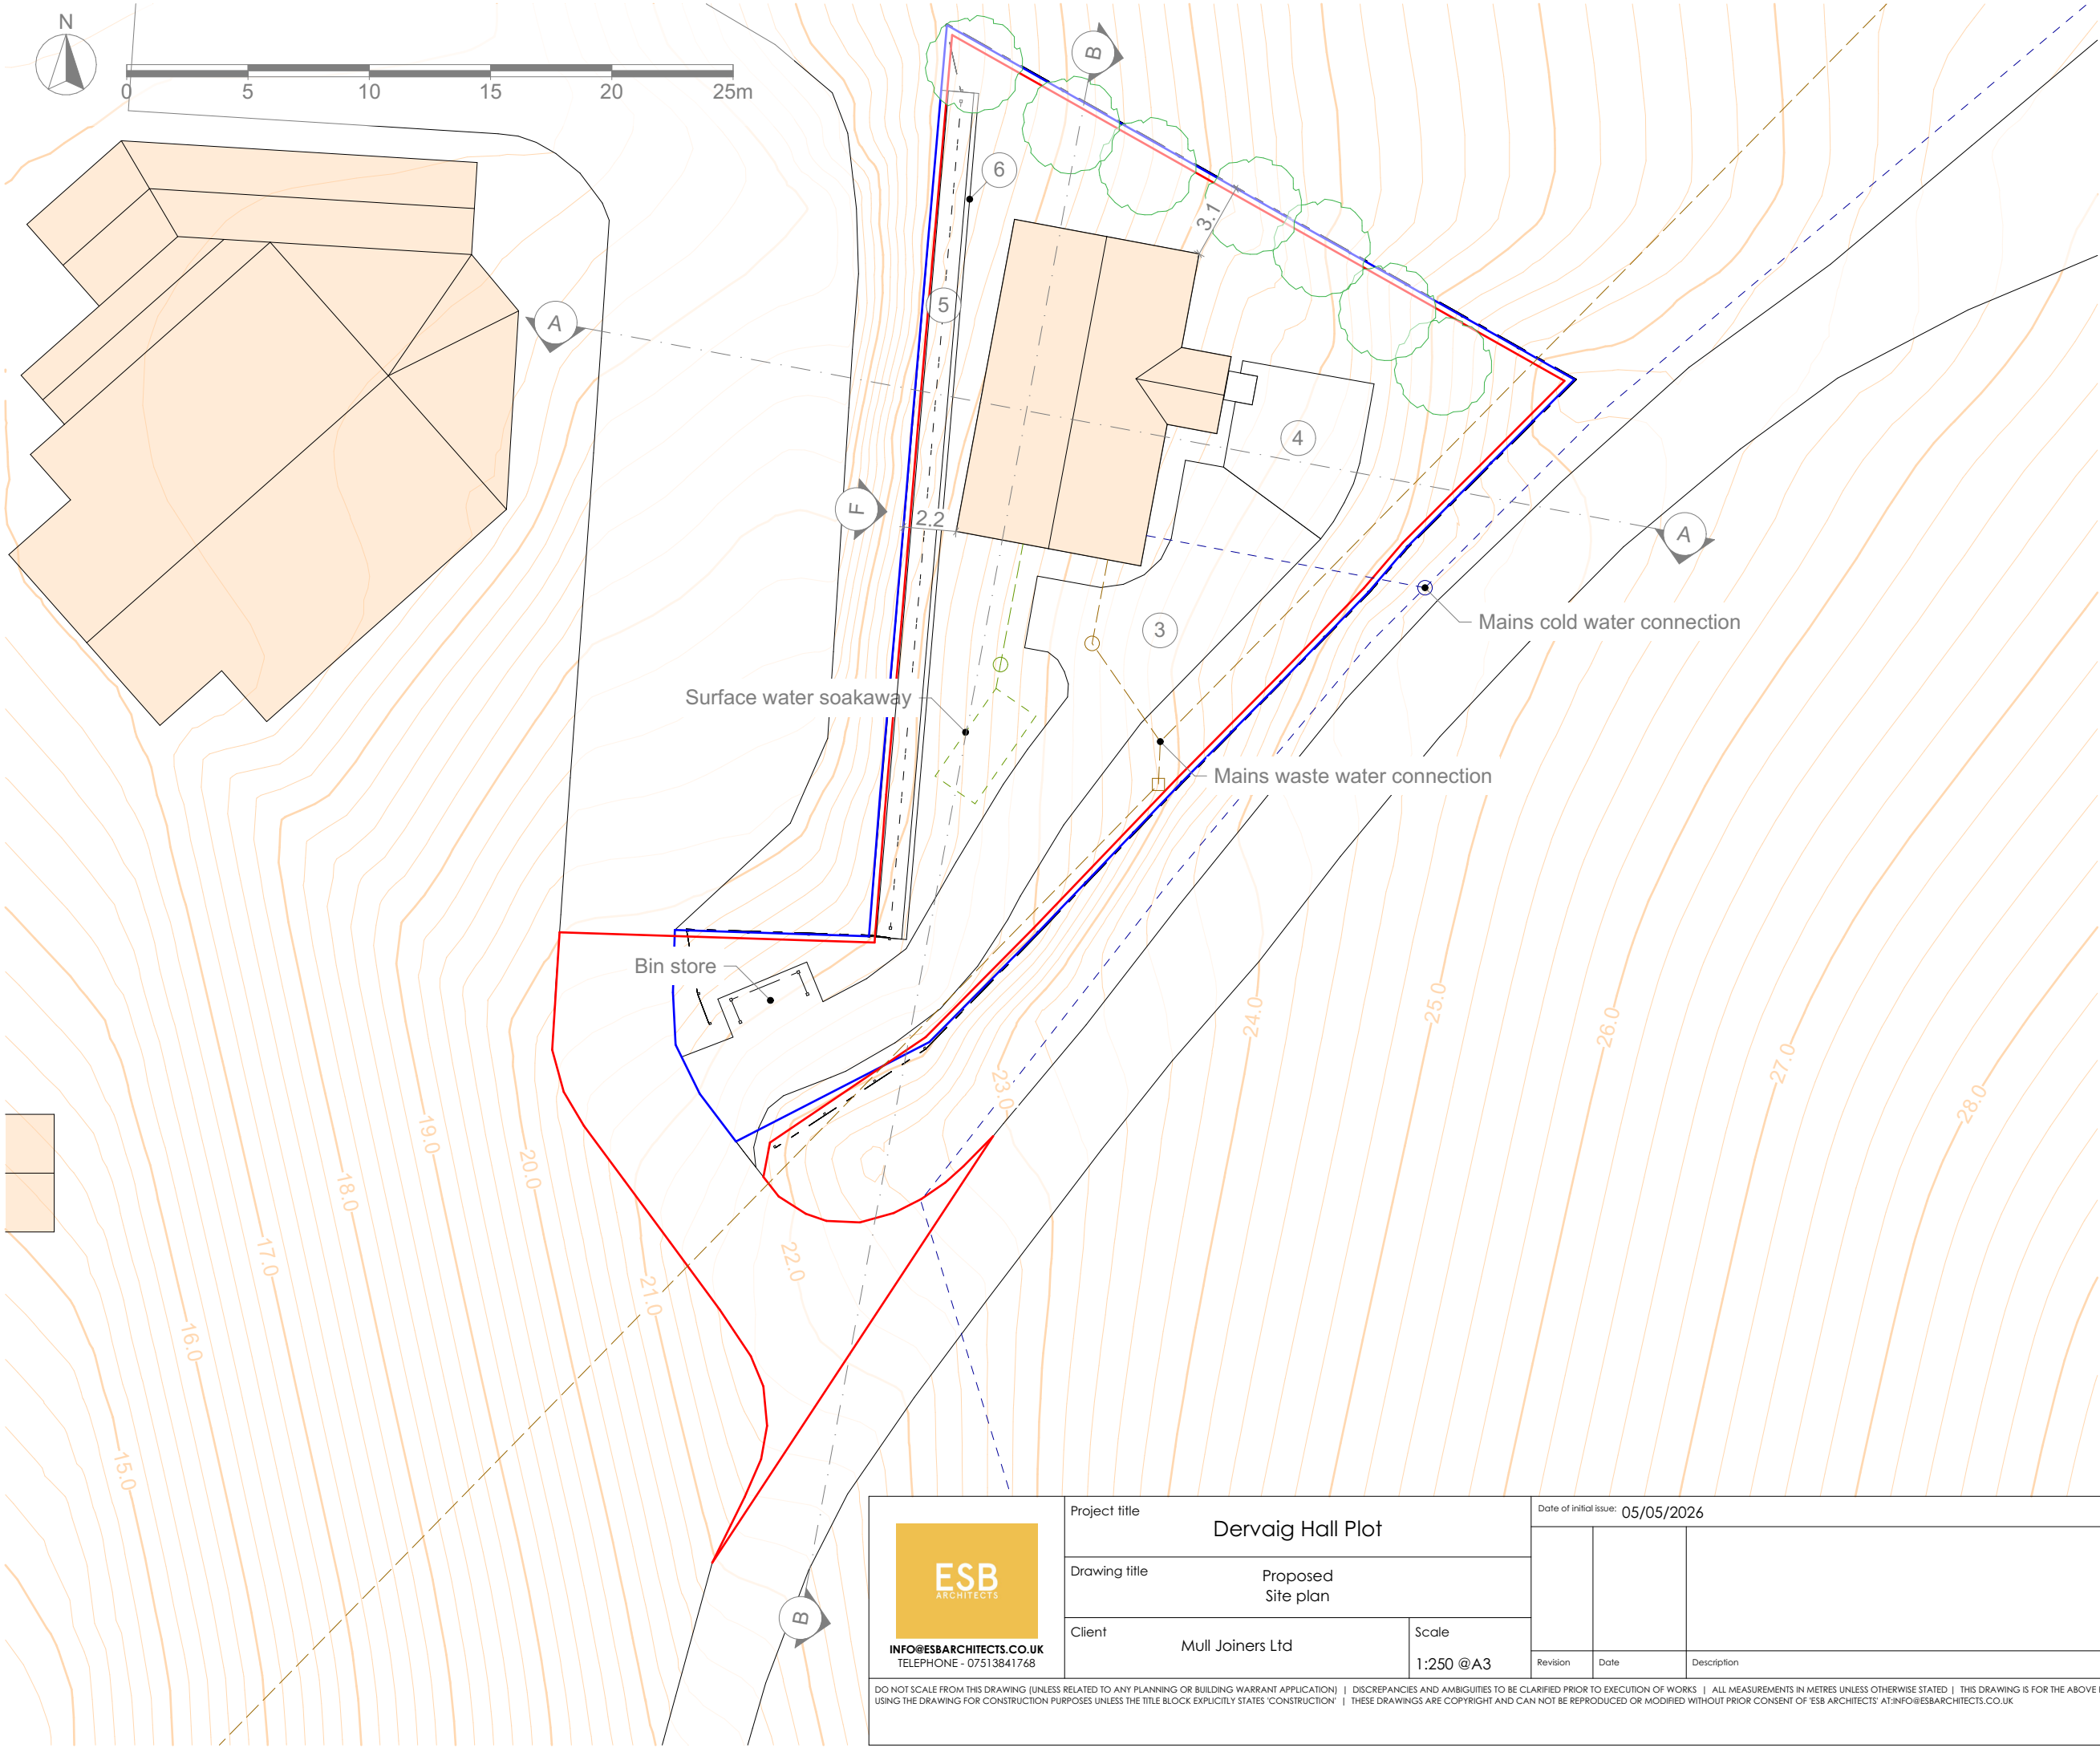

Legend

- Ownership boundary
- Site boundary
- Trees/bushes
- Road/track
- Building
- Mains cold water
- Mains waste water
- Grey water
- 3 Gravel
- 4 Block paving
- 5 Post and panel fence
- 6 Gabion baskets

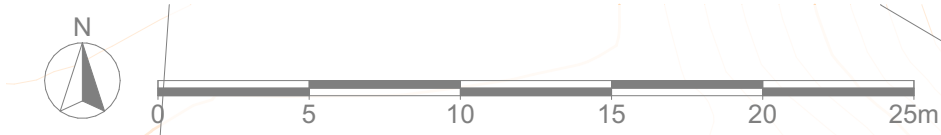

INFO@ESBARCHITECTS.CO.UK
TELEPHONE - 07513841768

Project title	Dervaig Hall Plot	
Drawing title	Proposed Site plan	
Client	Mull Joiners Ltd	Scale 1:250 @A3

Date of initial issue: 05/05/2026		
Revision	Date	Description

Project	126
Drawing	102A
Status	Planning

DO NOT SCALE FROM THIS DRAWING (UNLESS RELATED TO ANY PLANNING OR BUILDING WARRANT APPLICATION) | DISCREPANCIES AND AMBIGUITIES TO BE CLARIFIED PRIOR TO EXECUTION OF WORKS | ALL MEASUREMENTS IN METRES UNLESS OTHERWISE STATED | THIS DRAWING IS FOR THE ABOVE PURPOSE ONLY | ESB ARCHITECTS DO NOT ACCEPT ANY LIABILITY FOR USING THE DRAWING FOR CONSTRUCTION PURPOSES UNLESS THE TITLE BLOCK EXPLICITLY STATES 'CONSTRUCTION' | THESE DRAWINGS ARE COPYRIGHT AND CAN NOT BE REPRODUCED OR MODIFIED WITHOUT PRIOR CONSENT OF 'ESB ARCHITECTS' AT:INFO@ESBARCHITECTS.CO.UK