



NOTES:
FIGURED DIMENSIONS TO BE TAKEN IN PREFERENCE TO SCALED DIMENSIONS.
ALL DIMENSIONS TO BE CHECKED ON SITE.


Drawing to be read in conjunction with all architectural, structural engineers and methodology Planning.

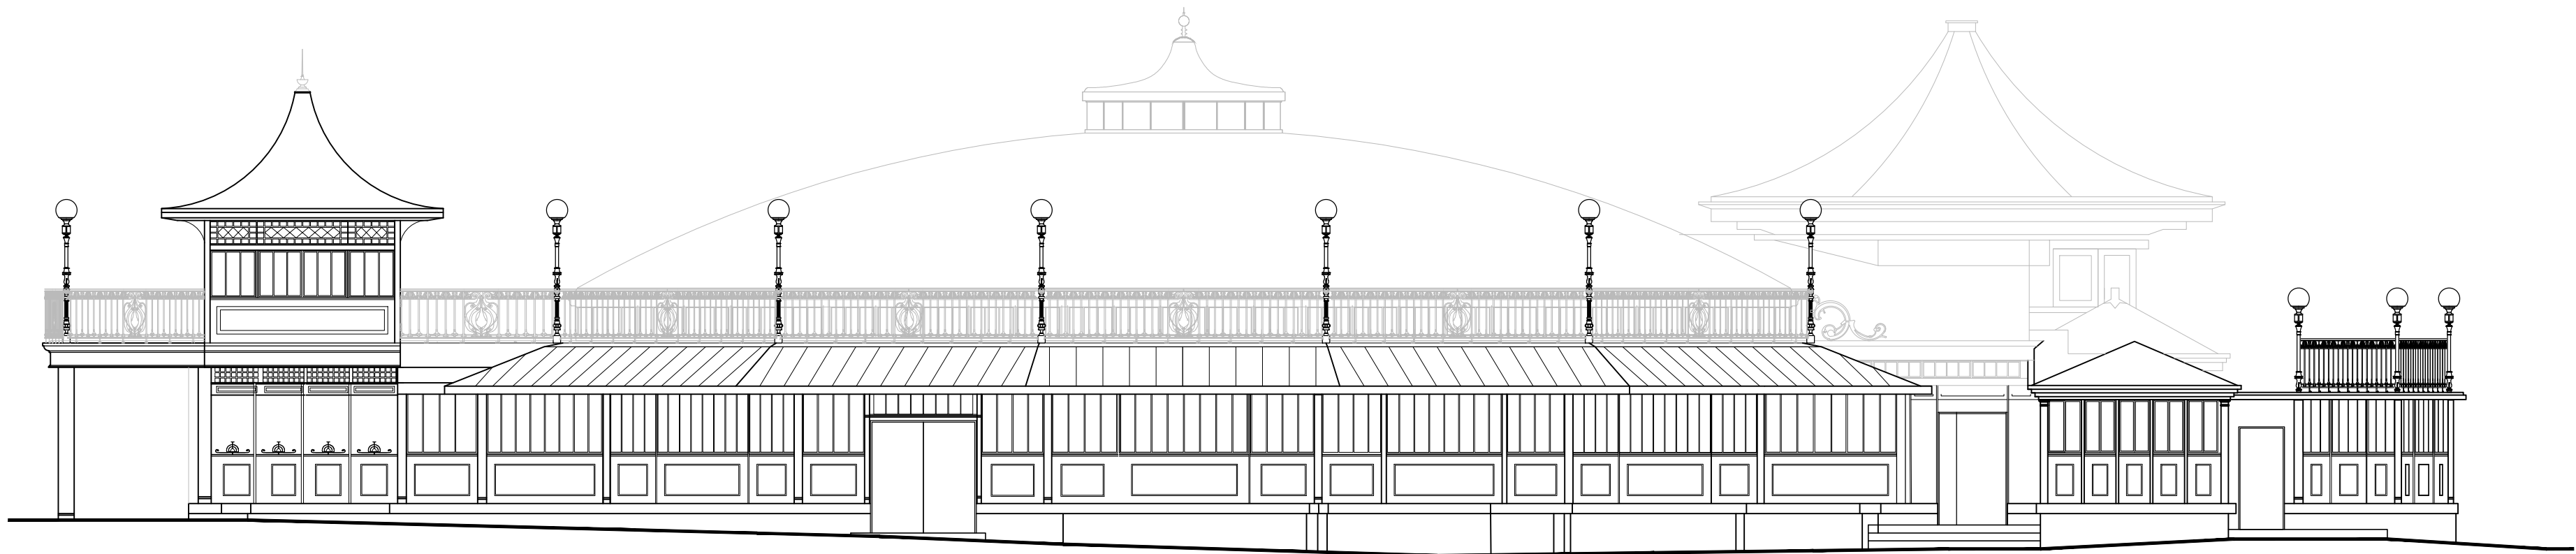

1 East Elevation
SCALE 1:100

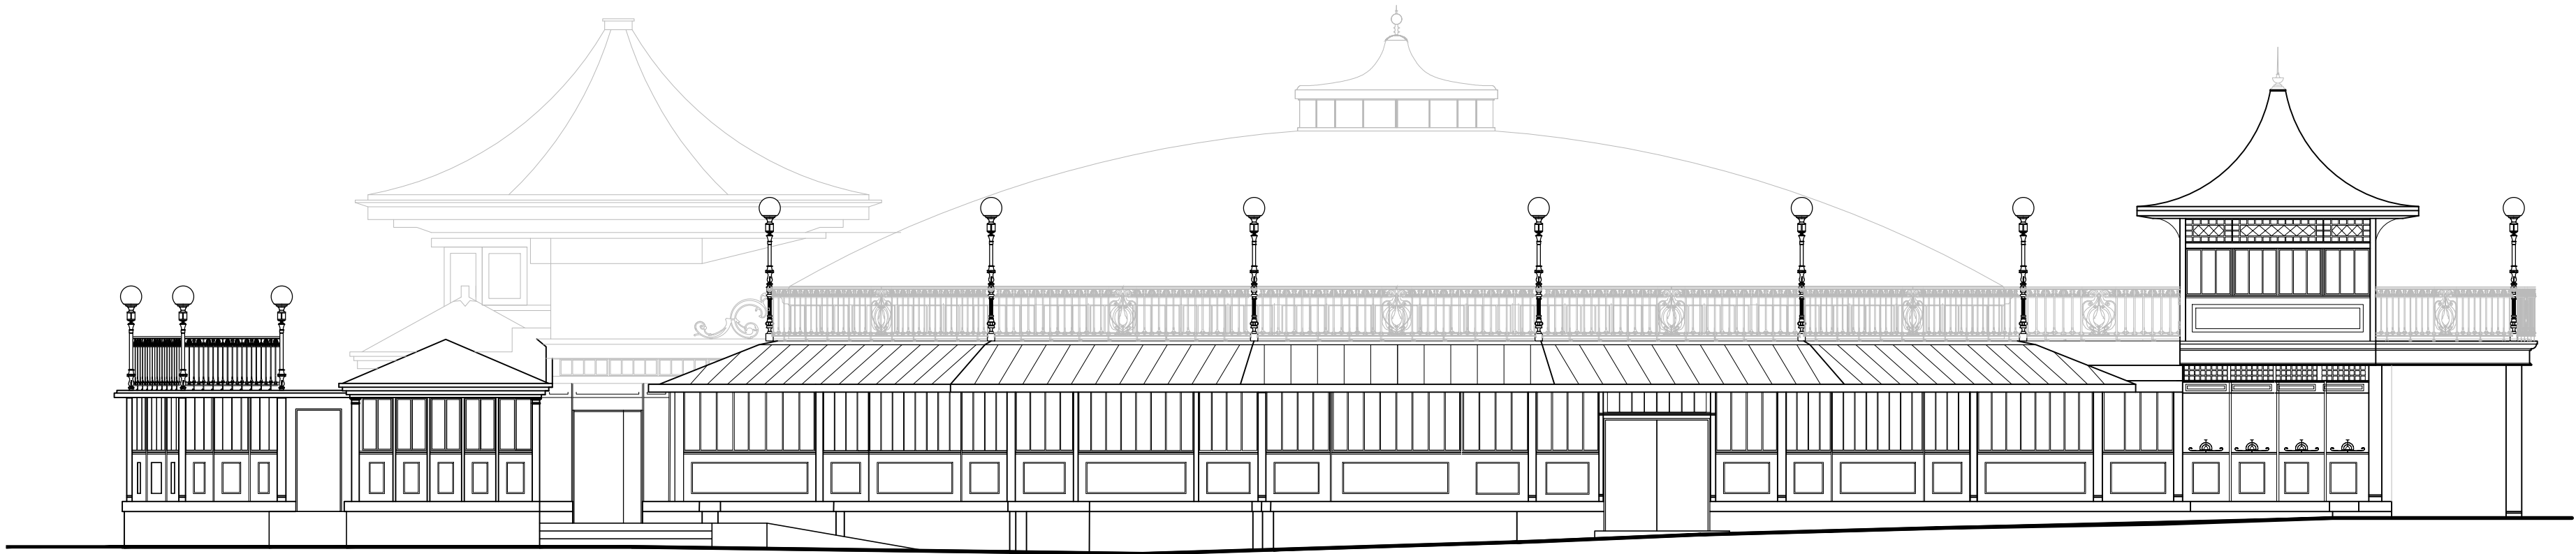

2 West Elevation
SCALE 1:100

 

-	08.05.26	Issued for Planning Submission	MG	REM
Revision:	Date:	Description:	By:	Chk:



Chartered Surveyors and Property Consultants

233 St Vincent Street, Glasgow G2 5TY
Telephone 0141 332 1194 Fax 0141 332 3914
Website: www.g-s.co.uk Email: architecture@g-s.co.uk

Client
Visit Scotland

Project
External Works

Address
Winter Gardens, Victoria Street
Rothesay, Isle of Bute
PA20 0AH

Drawing Title
West & East Elevation as Proposed

Department No. GB_14925	Drg No. L(21)023	Revision -	Sheet Scale @ A1 1:100 @ A1
----------------------------	---------------------	---------------	--------------------------------

Aims. No. GLA\2025\12\0024	Drawing Status Planning
-------------------------------	----------------------------

Drawn By MG	Checked By REM	Date 10/04/2026
----------------	-------------------	--------------------

PREPARED BY GRAHAM + SIBBALD PROPERTY CONSULTANTS LIMITED