



EAST ELEVATION

natural slate roofing to match existing

vertical timber board-on-board cladding to upper section

timber windows to match existing


natural stone finish to base




NORTH ELEVATION




WEST ELEVATION

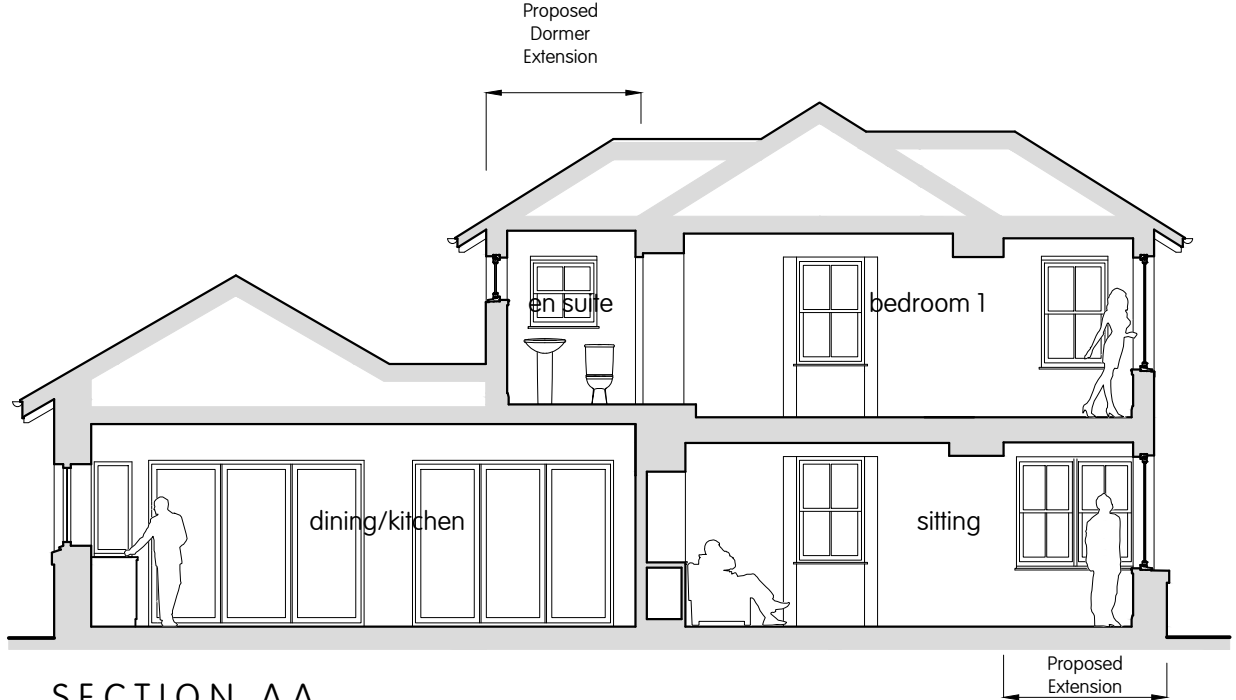



SECTION AA

 

Revision	Mark	Date
Client changes - ensuite dormer etc	A	12.01.26
Client changes	B	21.05.26

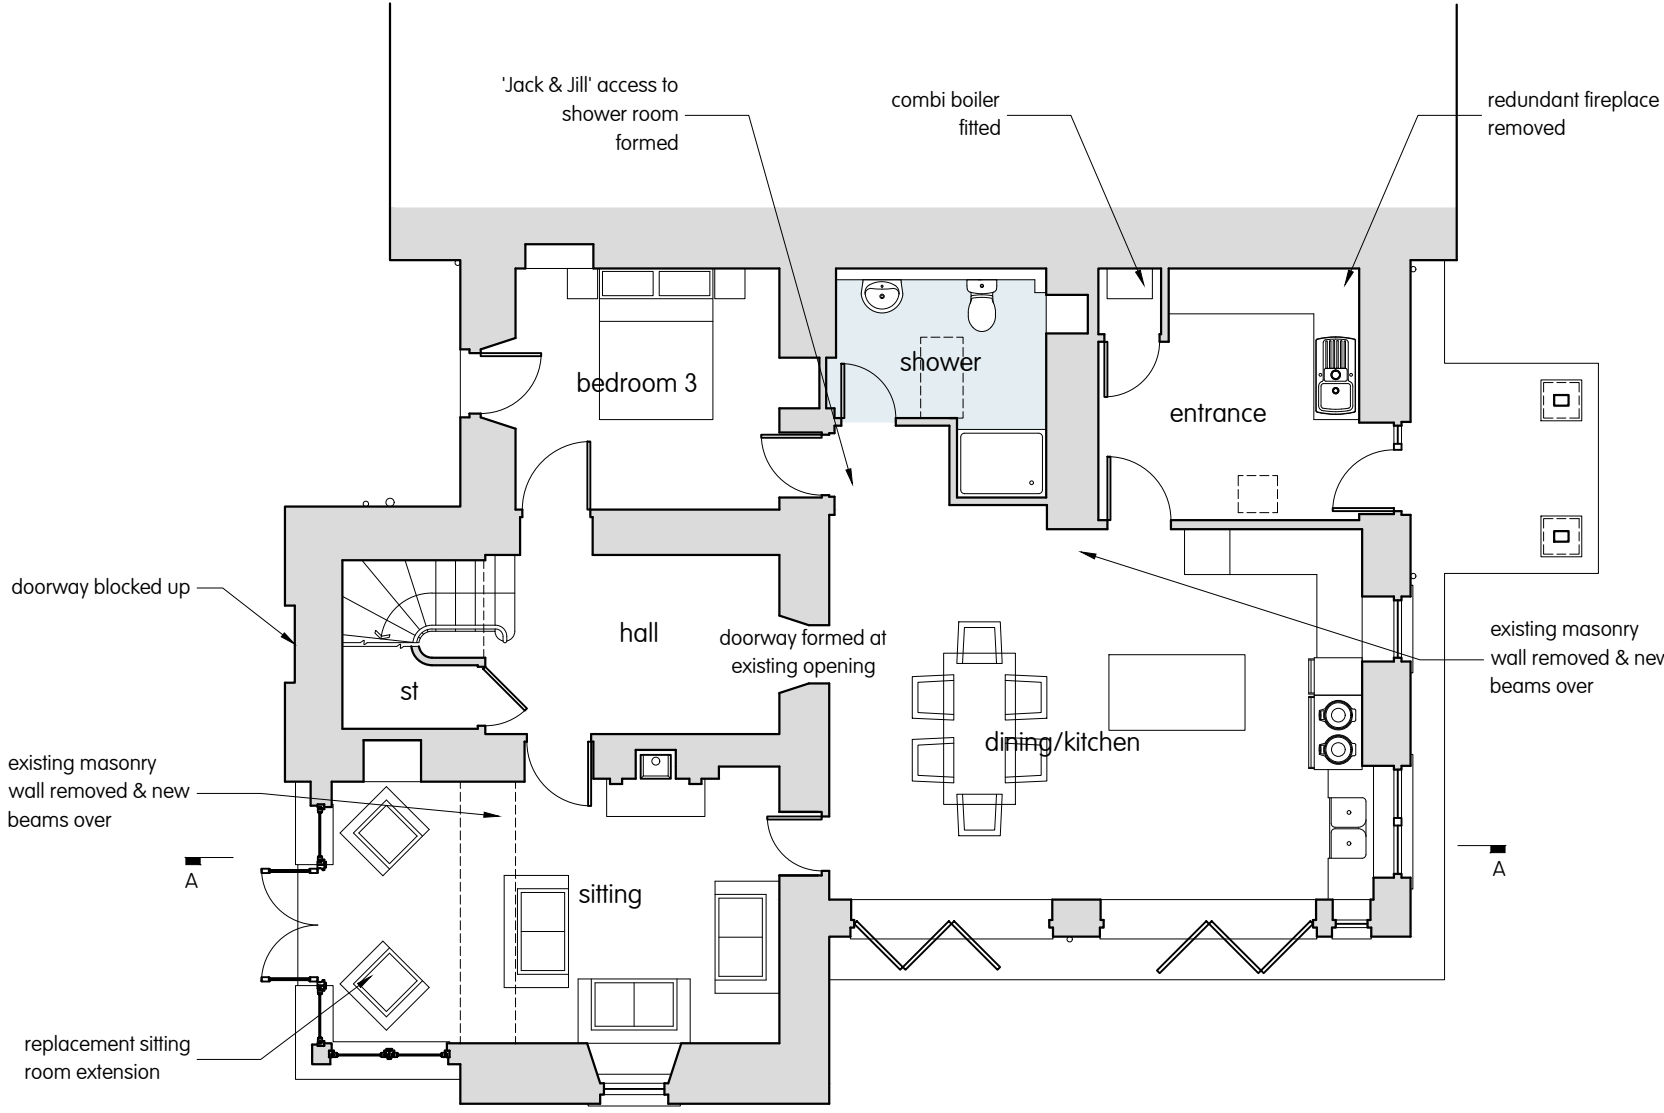

GROUND FLOOR PLAN

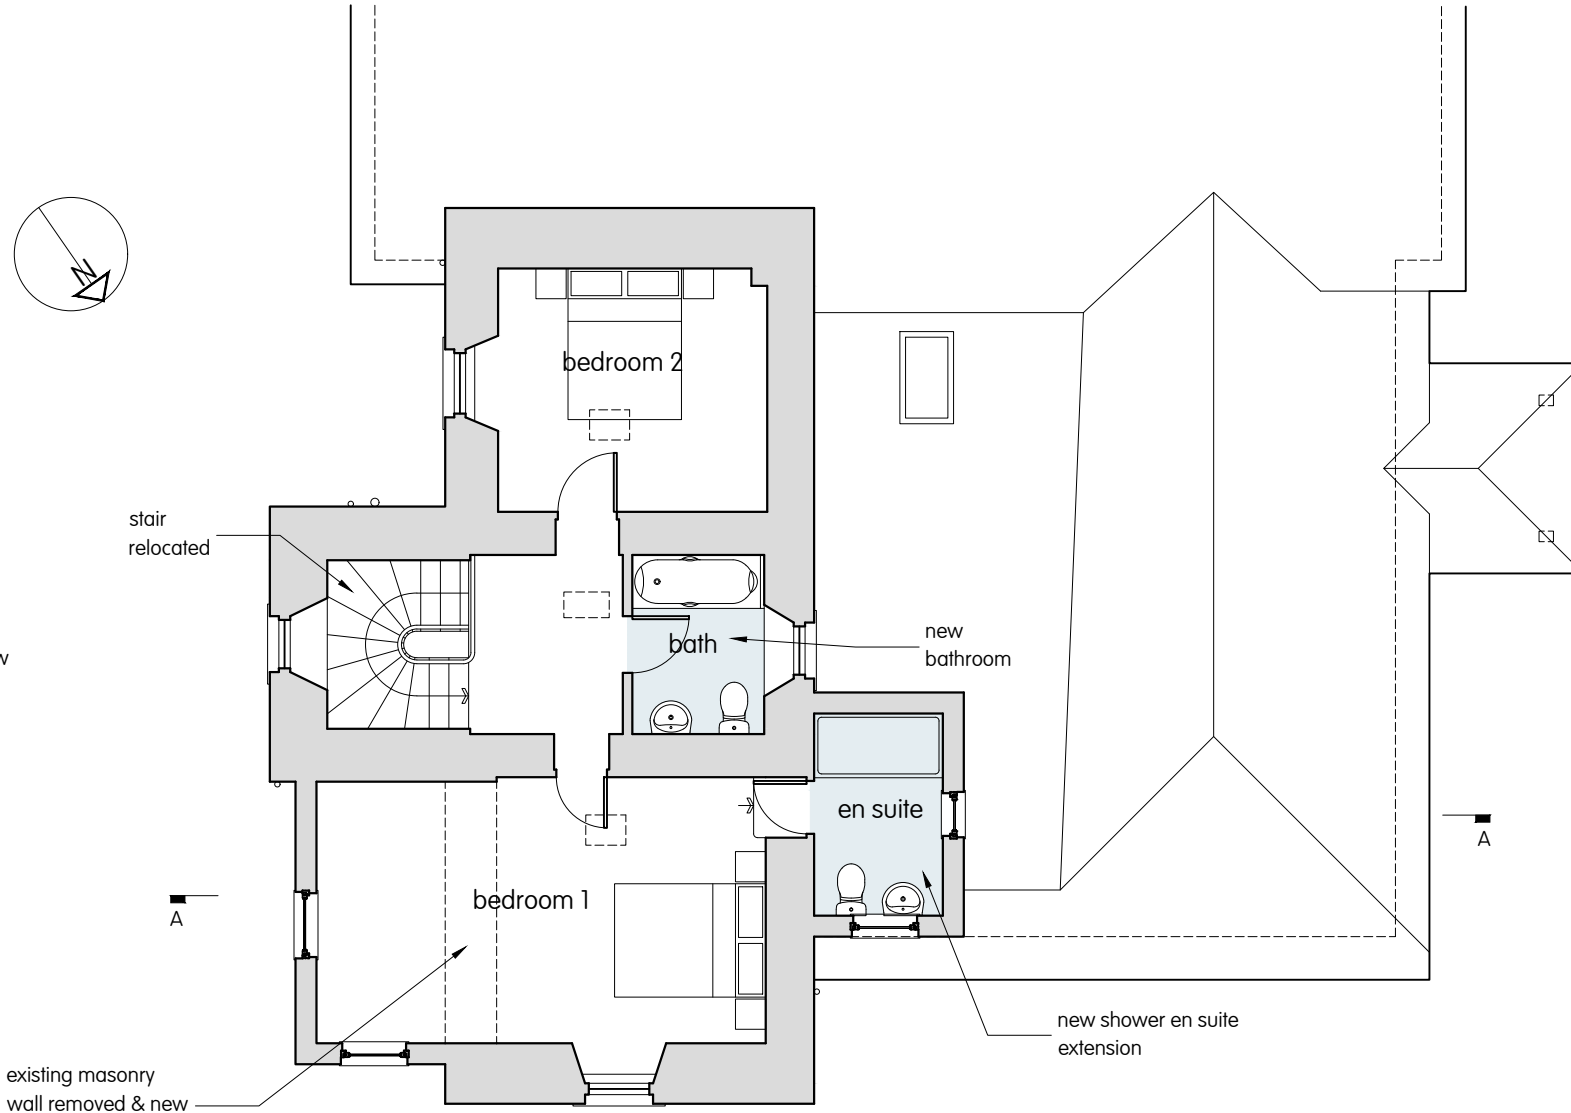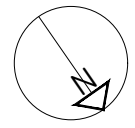

FIRST FLOOR PLAN



Hiddle House Appin Argyll PA38 4BA
Telephone: 07884466440 Email: mail@macarc.co.uk

Client		
MR & MRS F REID		
Job title		
PROPOSALS AT THE OLD SCHOOLHOUSE, PORT APPIN, ARGYLL PA38 4DE		
Drawing Title	Date	Scale
PLANS, SECTION & ELEVATIONS	SEP 2025	1:100
Drawing No.	Revision	
2534 06	B	