


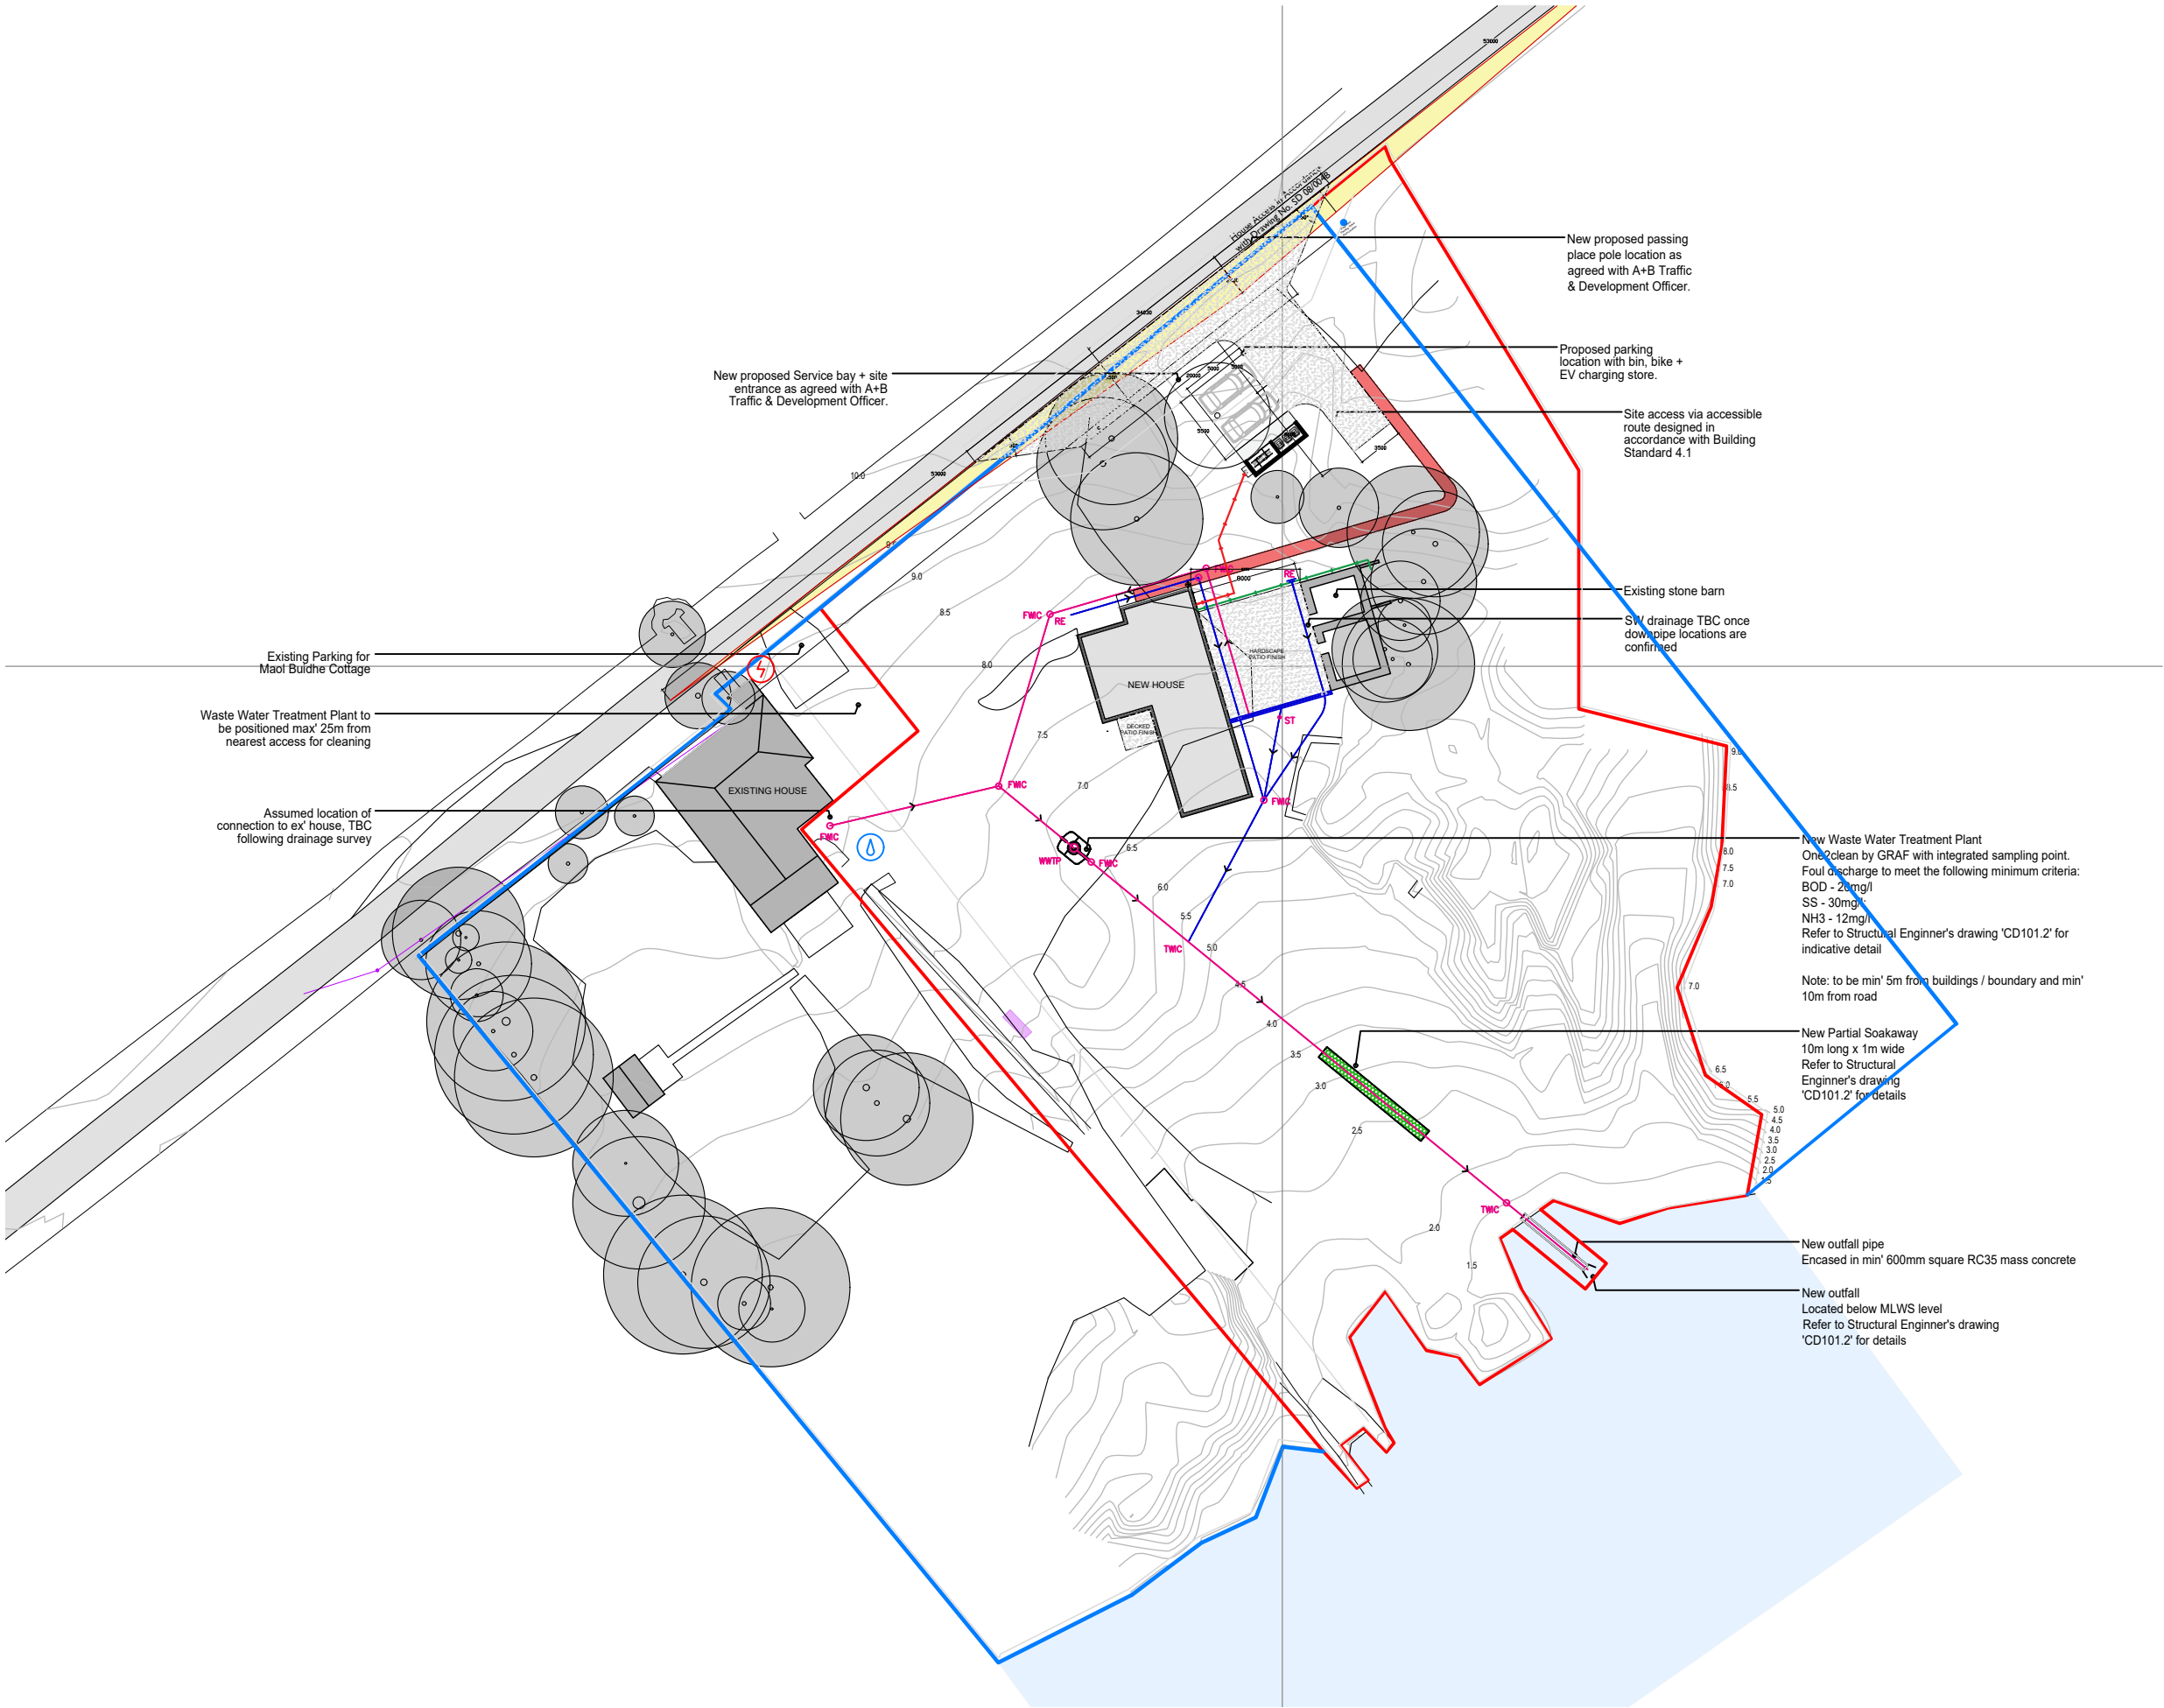

- Notes**
- Site Boundary
 - Ownership Boundary
 - Existing Mains Electric Connection
 - Existing Mains Water Connection

This drawing does not constitute as a title plan

- Revisions**
- | | | |
|--------|------------|--------------------------------------|
| Rev. - | 16-09-2024 | Draft - Planning Application Issue |
| Rev. A | 01-05-2025 | Building Warrant |
| Rev. B | 21-01-2026 | Added FWIC as per Str. Eng drawings |
| Rev. C | 18-03-2026 | Revised Access & Accessible Footpath |

Mary Arnold-Forster Architects

23 Atholl Street
Dunkeld
Perthshire
PH8 0AR
01350 728 164
www.maryarnold-forster.co.uk

Do not scale from this drawing
Contractor to check all dimensions on site
Any discrepancies to be reported in writing to Architect
Drawing to be read in conjunction with Architect's + Consultants' drawings, specifications + schedules
Unless otherwise stated, install all products in accordance with manufacturer's recommendations
© Mary Arnold-Forster Architects Ltd

OS Licence 100047474
© Crown Copyright + Database Rights 2024

Latitude 55°38'36"N
Longitude 6°5'56"W

0 5 10 15 20
m

Project | 060

Maol Buidhe, Islay

Client

Ruth + Martin Reid

Drawing Title

Proposed Site Plan - 1:500

Set-up Date	Drawn	Checked
10 September 2024	MD	MAF
Drawing Number	Revision	Scale A3
060-00-005	C	1 : 500