


ISO A1 594mm x 841mm
Drawn by: NAC
Approved: JM
Checked: SB
Designer: JM
Project Management Initials:
Last saved by: ALEXANDERCAIRNS(2025.05.04)
Filename: R:\60720935 (OBAN NLE TEA ROOM)\900_CAD_GIS\911_DISCIPLINE_ARCHITECTURE\911_1_WIP\60720935-ACM-XX-XX-X3-AR-000001 (HISTORIC PLANNING).DWG
Last Plotted: 2025.05.04

Ridge Line
13.15 m

Ridge Line
8.71 m

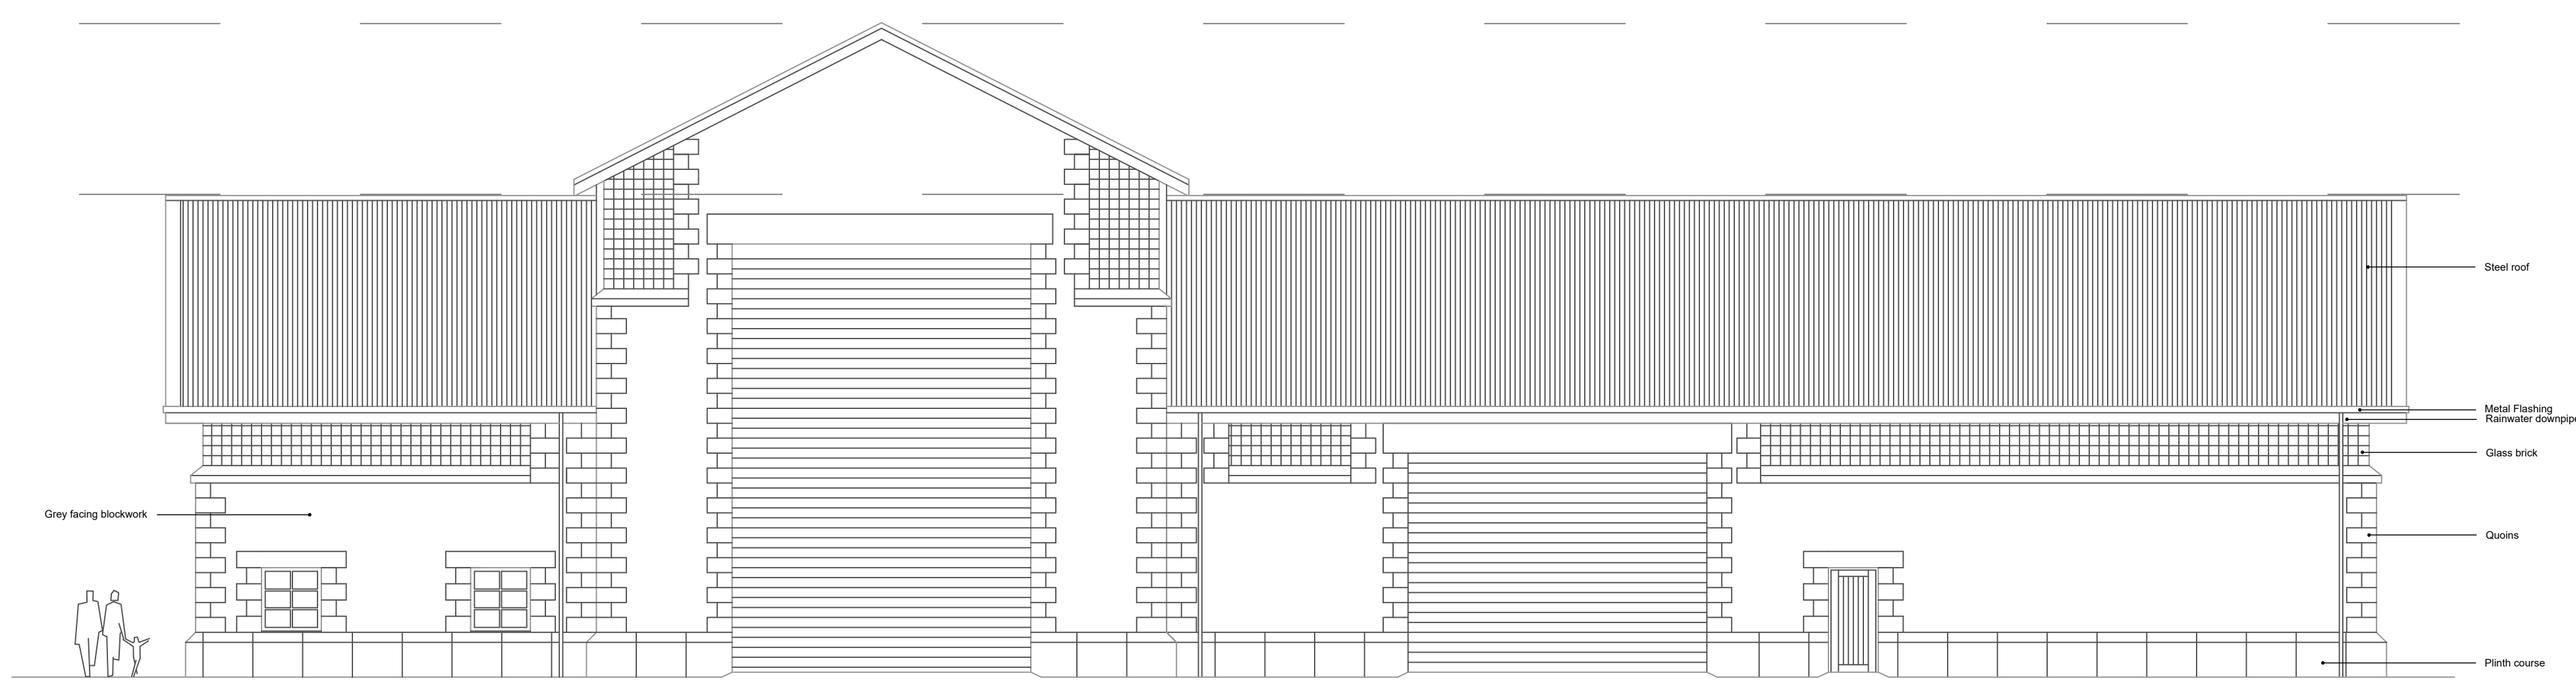

EXISTING WEST ELEVATION

Scale 1:100

Ridge Line
13.15 m

Ridge Line
8.71 m




EXISTING EAST ELEVATION

Scale 1:100

Ridge Line
13.15 m

Ridge Line
8.71 m

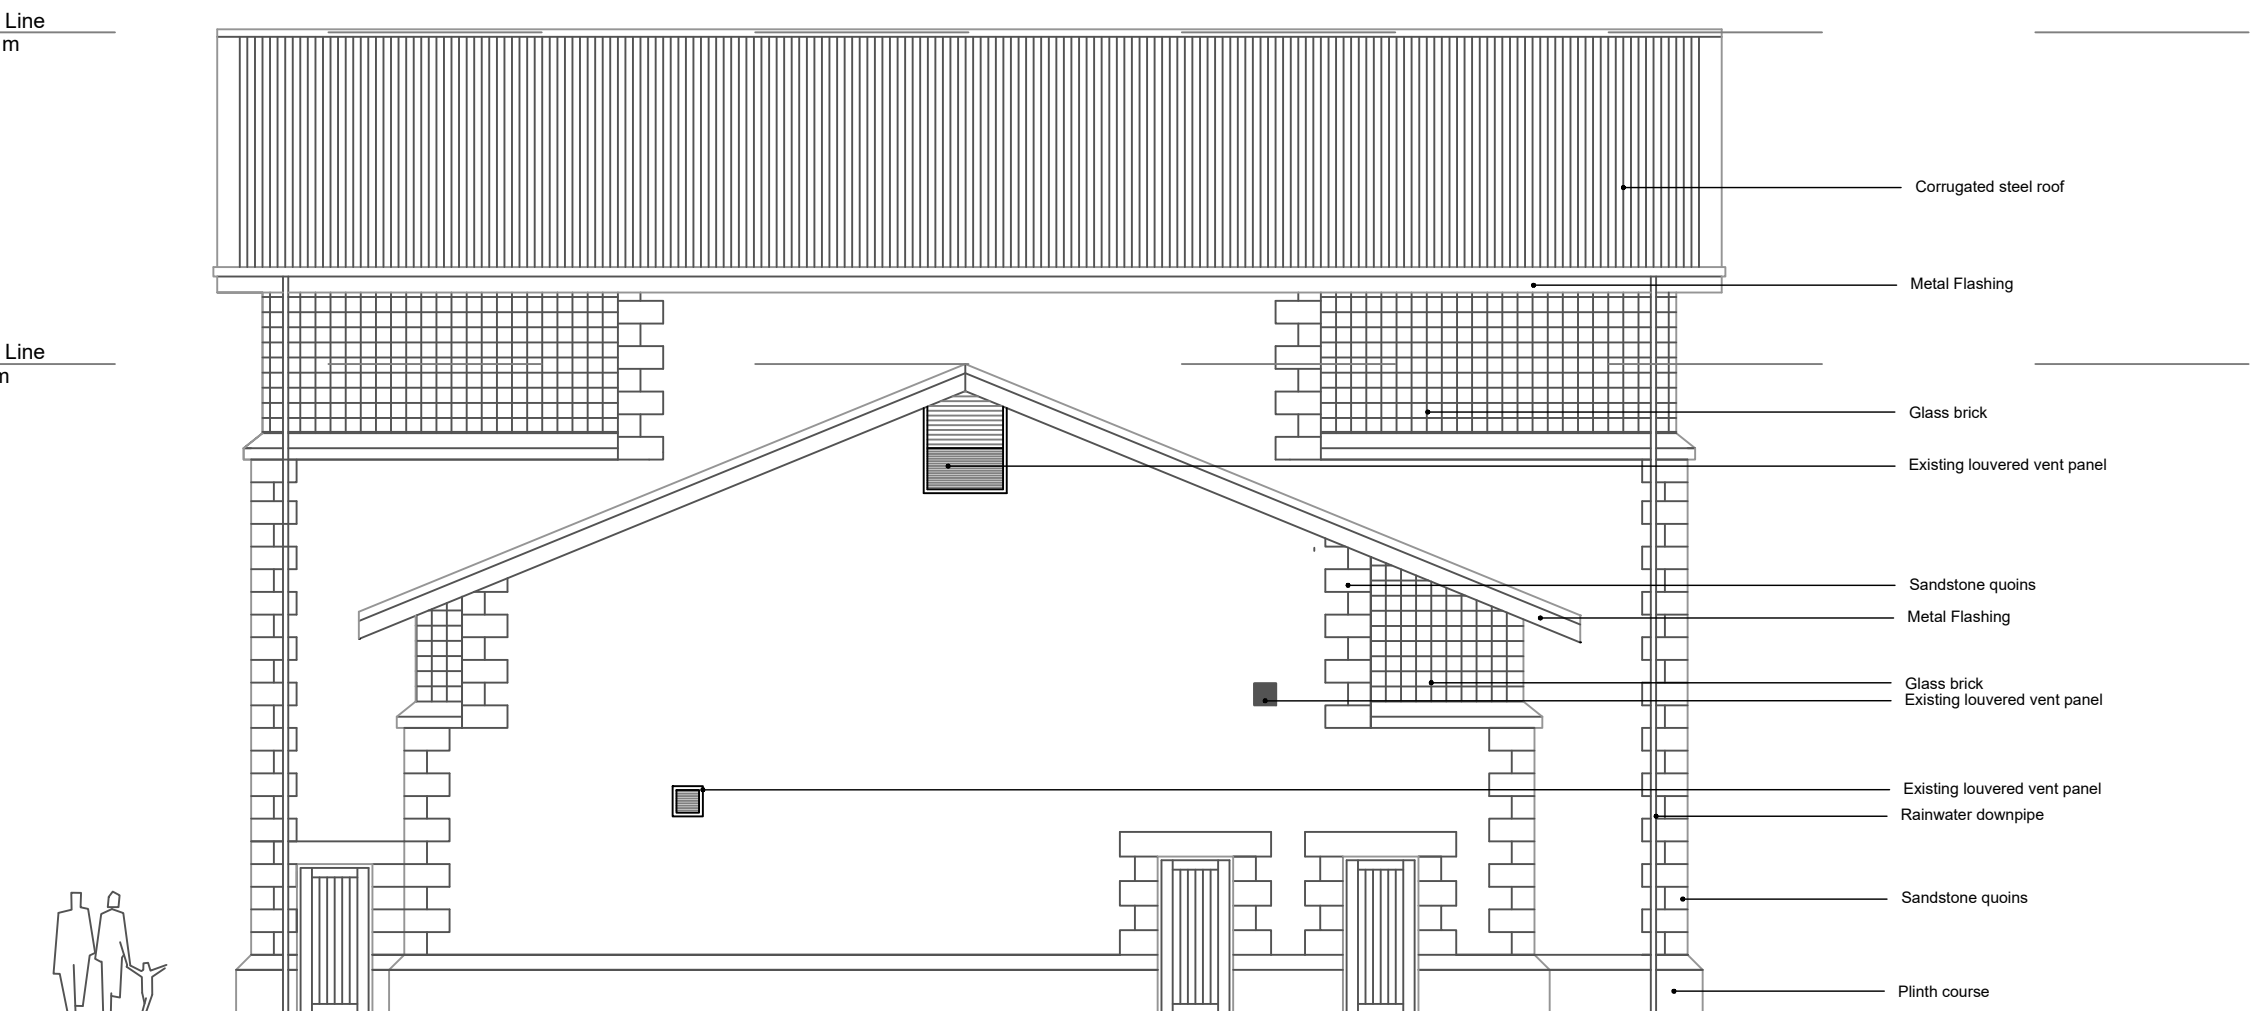

EXISTING NORTH ELEVATION

Scale 1:100

SCALE 1:100
2M 0 2M 4M 6M 8M 10M

AECOM

Project

COMMISSION 11
OBAN - MEZZANINE
FLOOR

Client



Consultant

Aecom
177 Bothwell Street
Glasgow
G2 7ER
United Kingdom
Tel +44 (0)141 202 0500
www.aecom.com

Notes


- AECOM is not responsible for any errors or omissions for the use of these drawings other than for the purpose of which they are intended.
- All dimensions in millimetres unless otherwise noted. Any discrepancies shall be referred to the Designer prior to works commencing.
- This drawing is to be read in conjunction with:
 - Technical note - 60720935-ACM-00-XX-XX-ZZ-920001
 - Relevant drawings and documentation issued by the Architect, S/E, C/E, MEP Engineers and Specialists.
- Unless specifically advised, the existing building fabric will be retained. With all surveys non-intrusive, the design team have made the necessary assumptions to progress the works and the client should satisfy themselves that the design is appropriate to their needs.

Listed Building
Application

ISSUE/REVISION

Rev	Date	Description	Dm/Chk/Appr
P04	04.06.26	Listed Building Updated Application	NAC-SB-JM
P03	22.05.26	Listed Building Application	NAC-SB-JM
P02	25.04.26	Building Warrant Submission	NAC-SB-JM
P01	09.02.26	Planning Submission	NAC-SB-JM

Key Plan

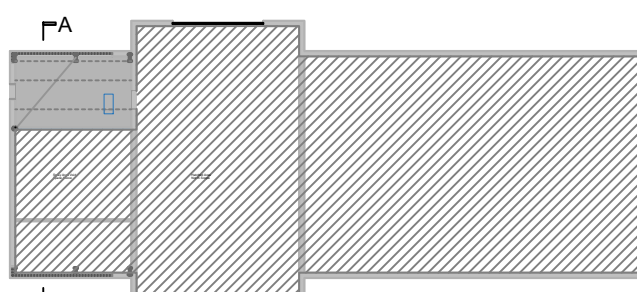

Suitability Status

S2 - Suitable For Information

Project Number

60720935

Sheet Title

EXISTING NORTH, EAST AND
WEST ELEVATIONS

Sheet Number

60720935-ACM-XX-XX-DR-AR-000008

Scale: 1 : 100 @A1

Rev: P04

This drawing has been prepared for the use of AECOM's client. It may not be used, modified, reproduced or relied upon by third parties, except as agreed by AECOM or as required by law. AECOM accepts no responsibility, and denies any liability whatsoever, to any party that uses or relies on this drawing without AECOM's express written consent. Do not scale this document. All measurements must be obtained from the stated dimensions.