




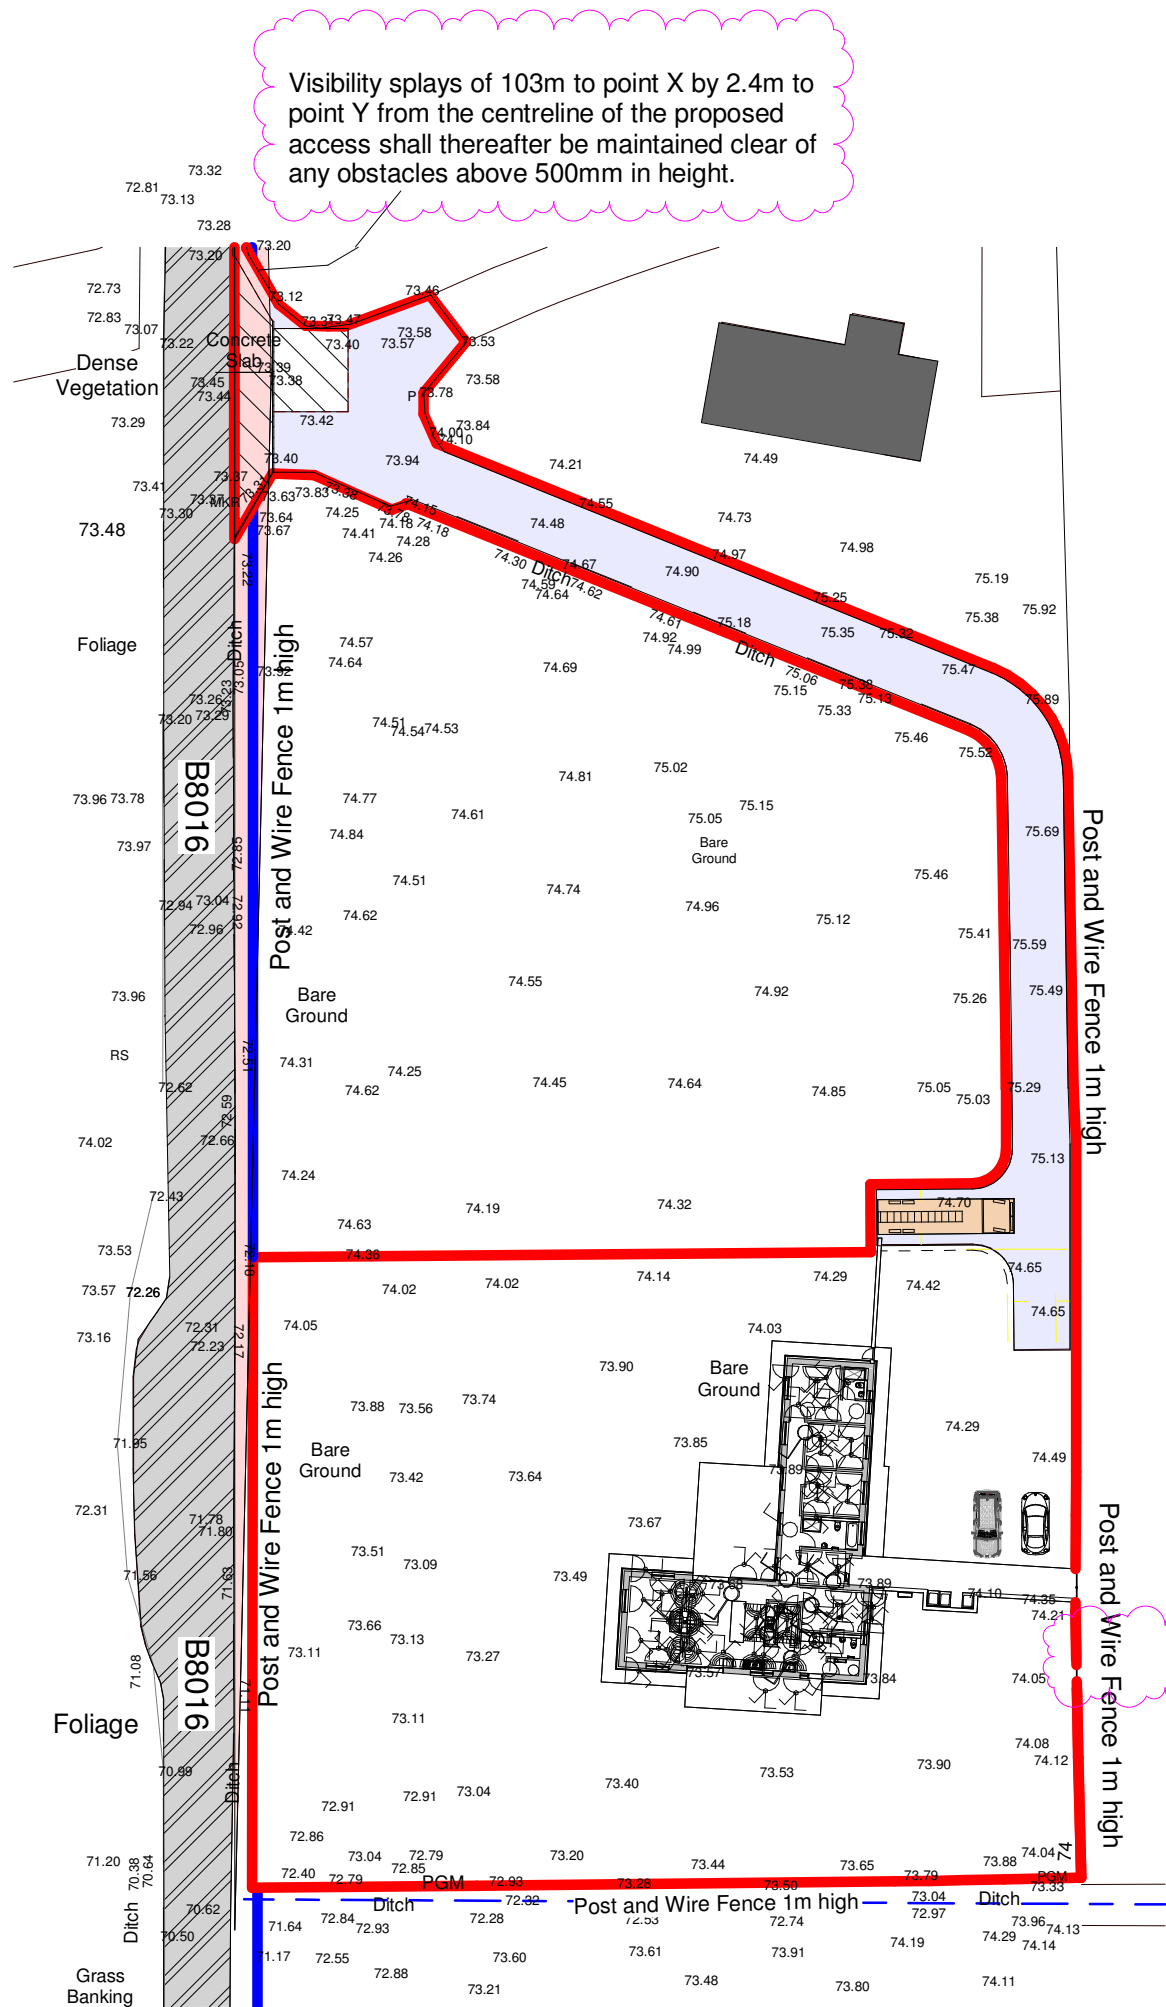


Block Plan
1 : 500

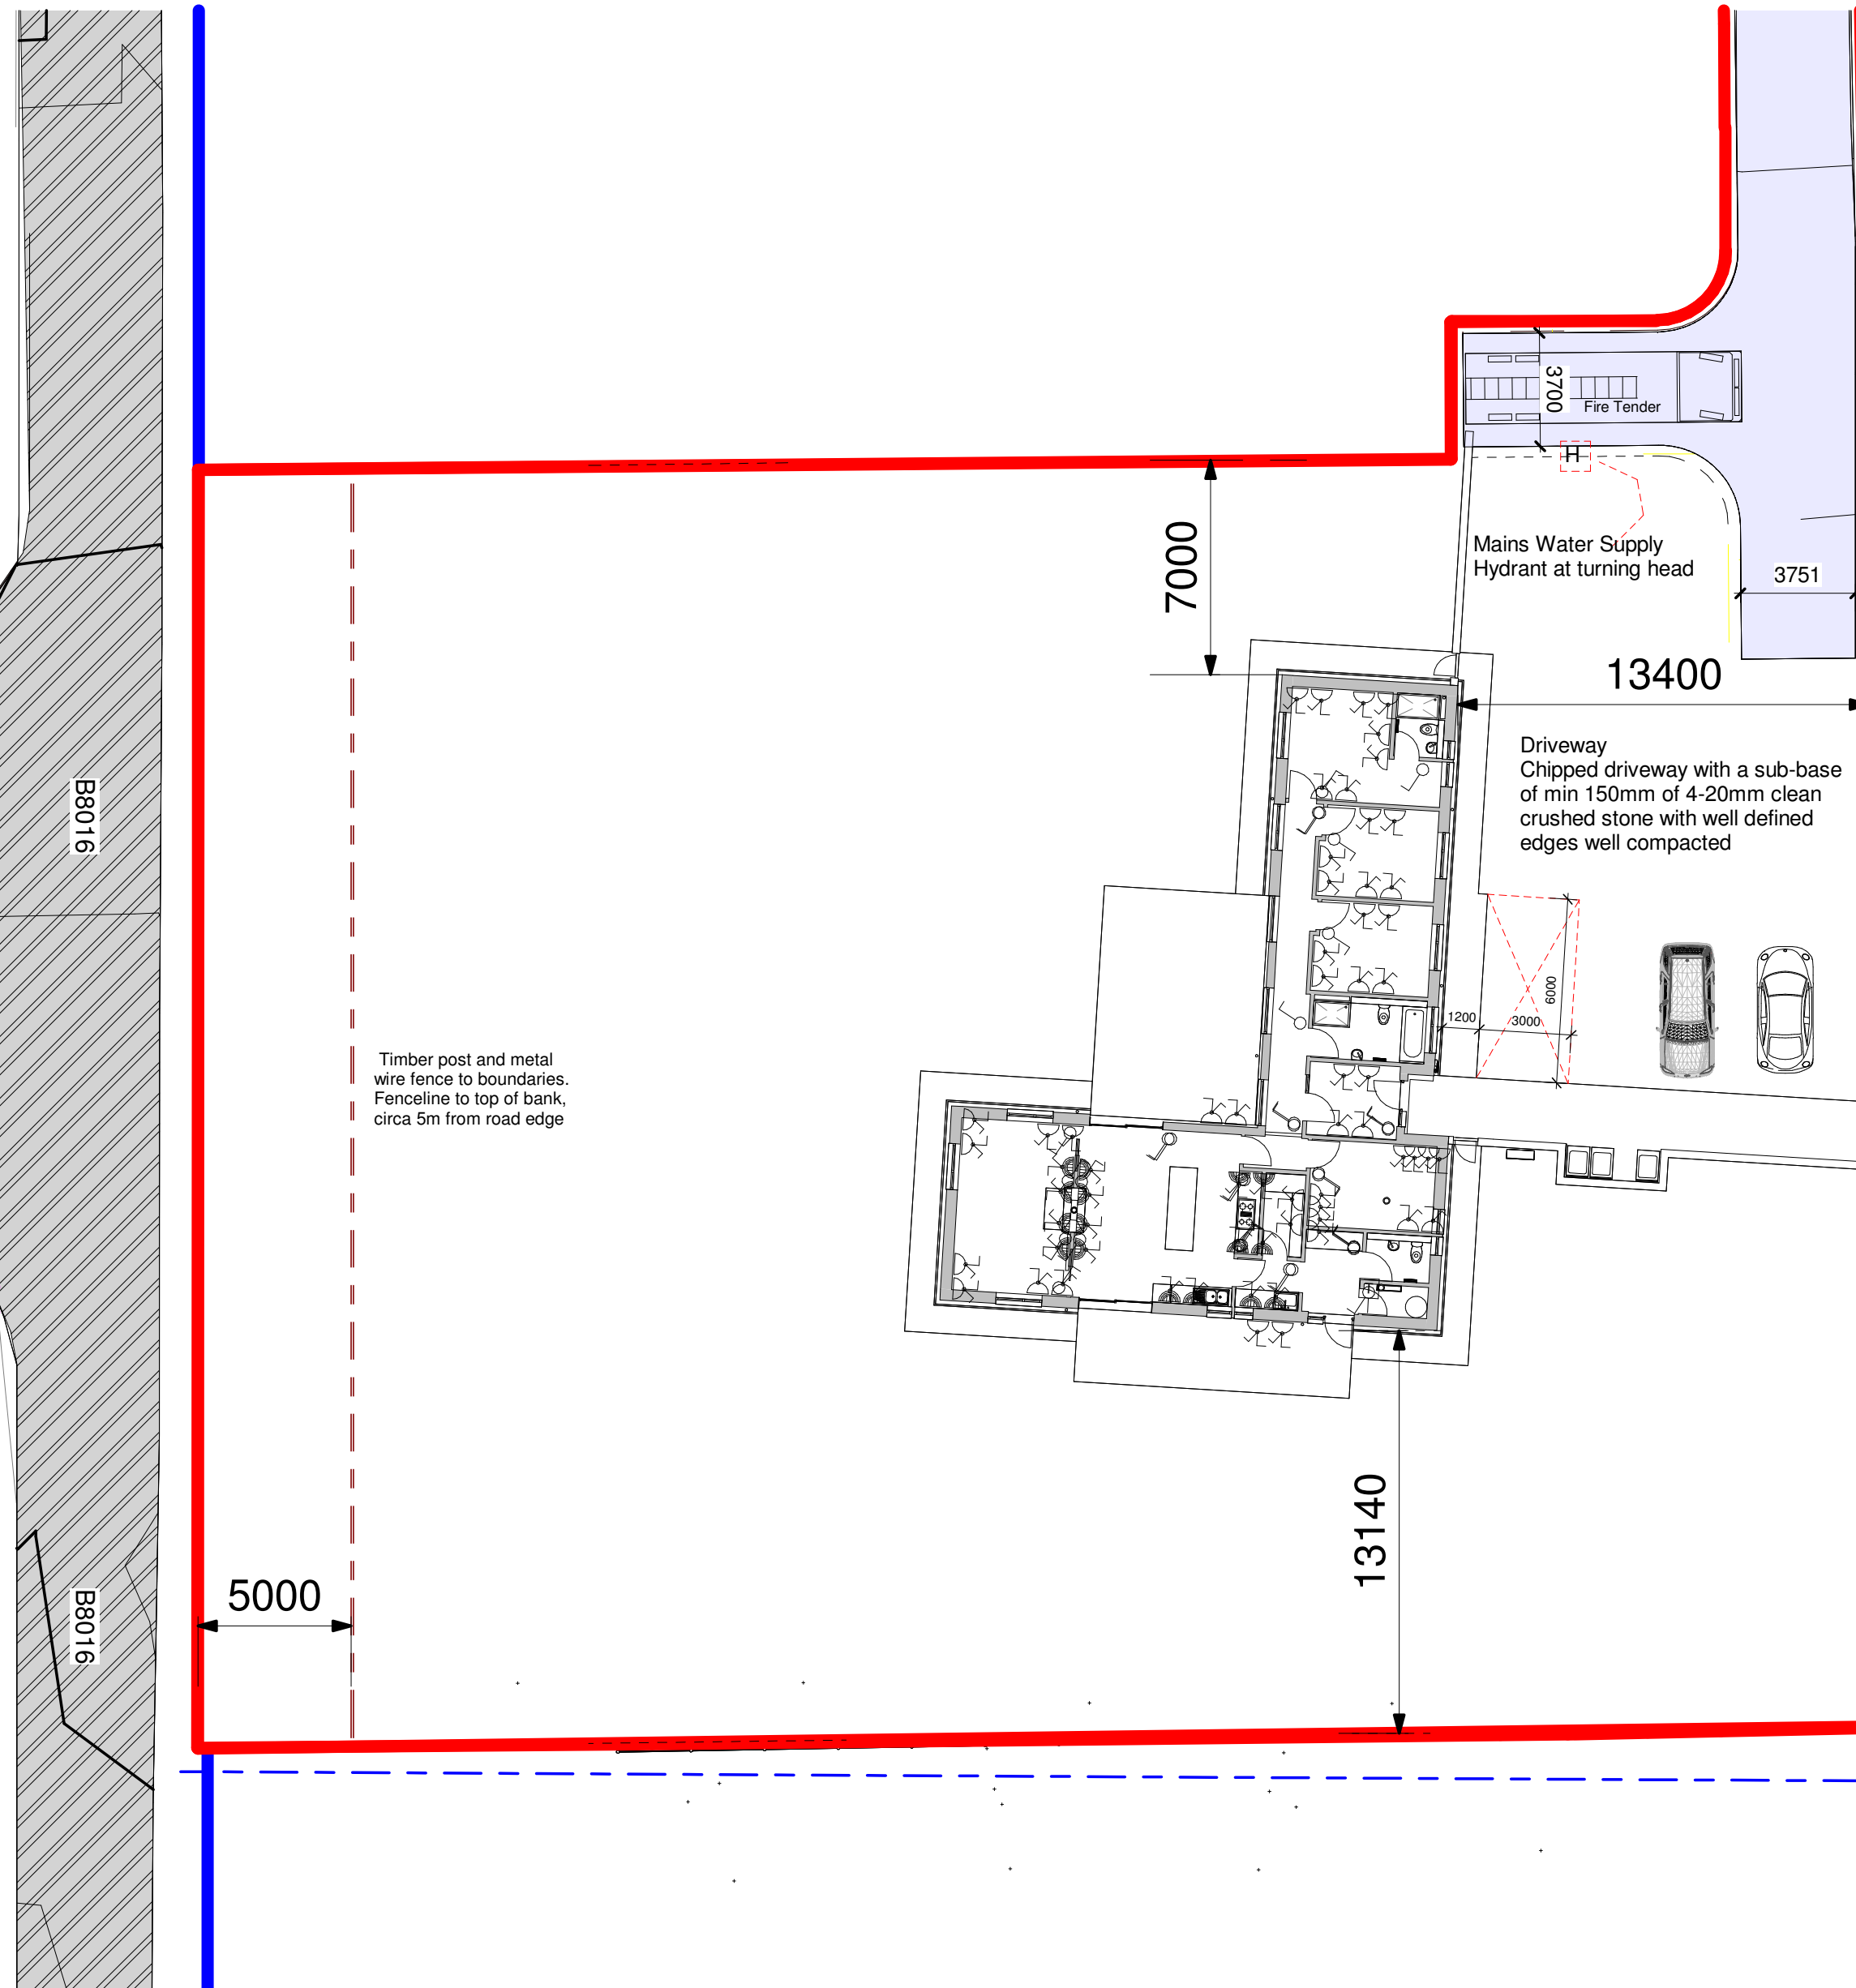


Plot Plan
1 : 200

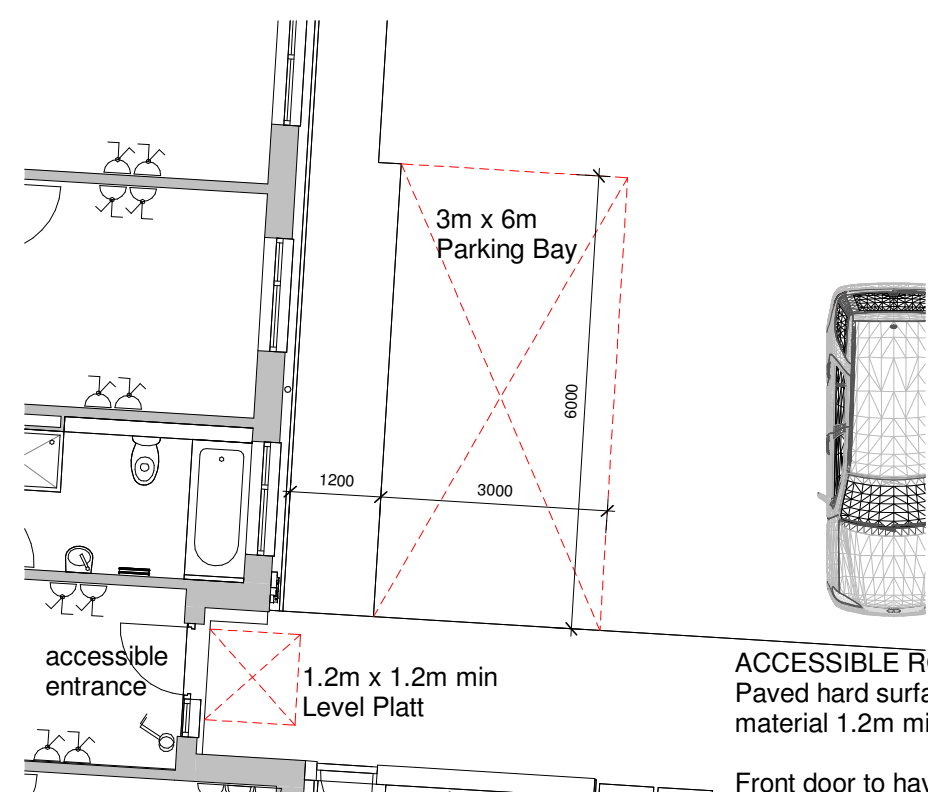

Accessible Route
1 : 100

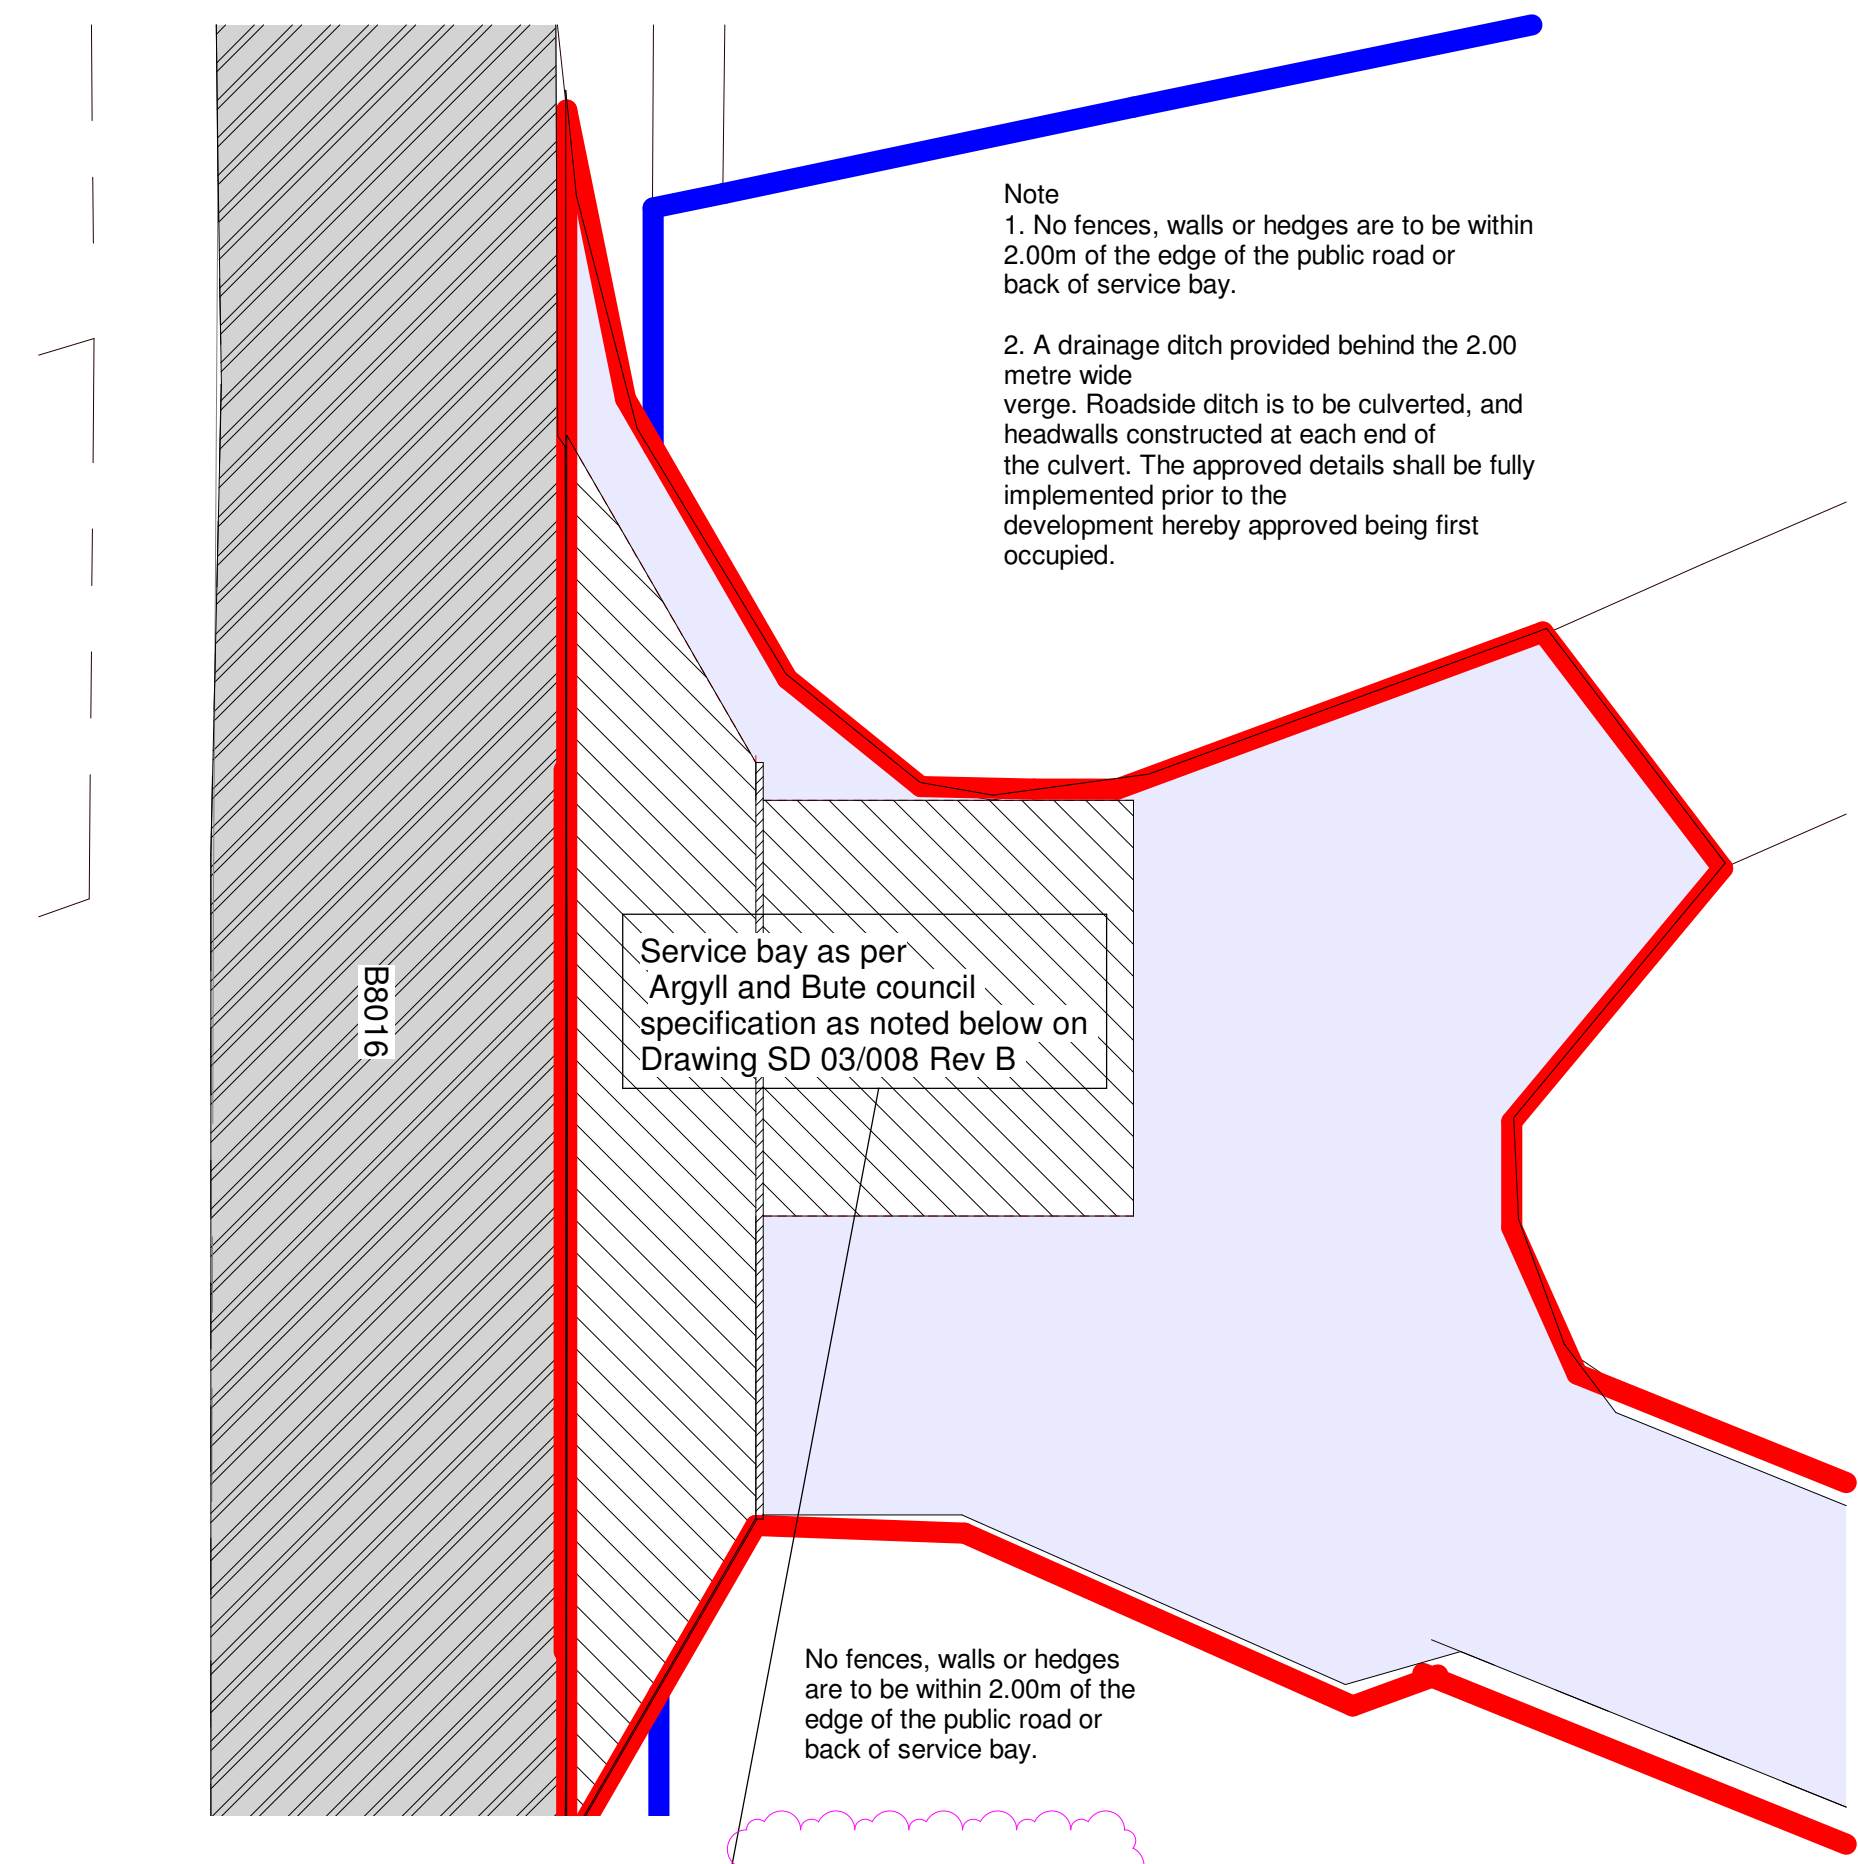

Plot Plan
1 : 100

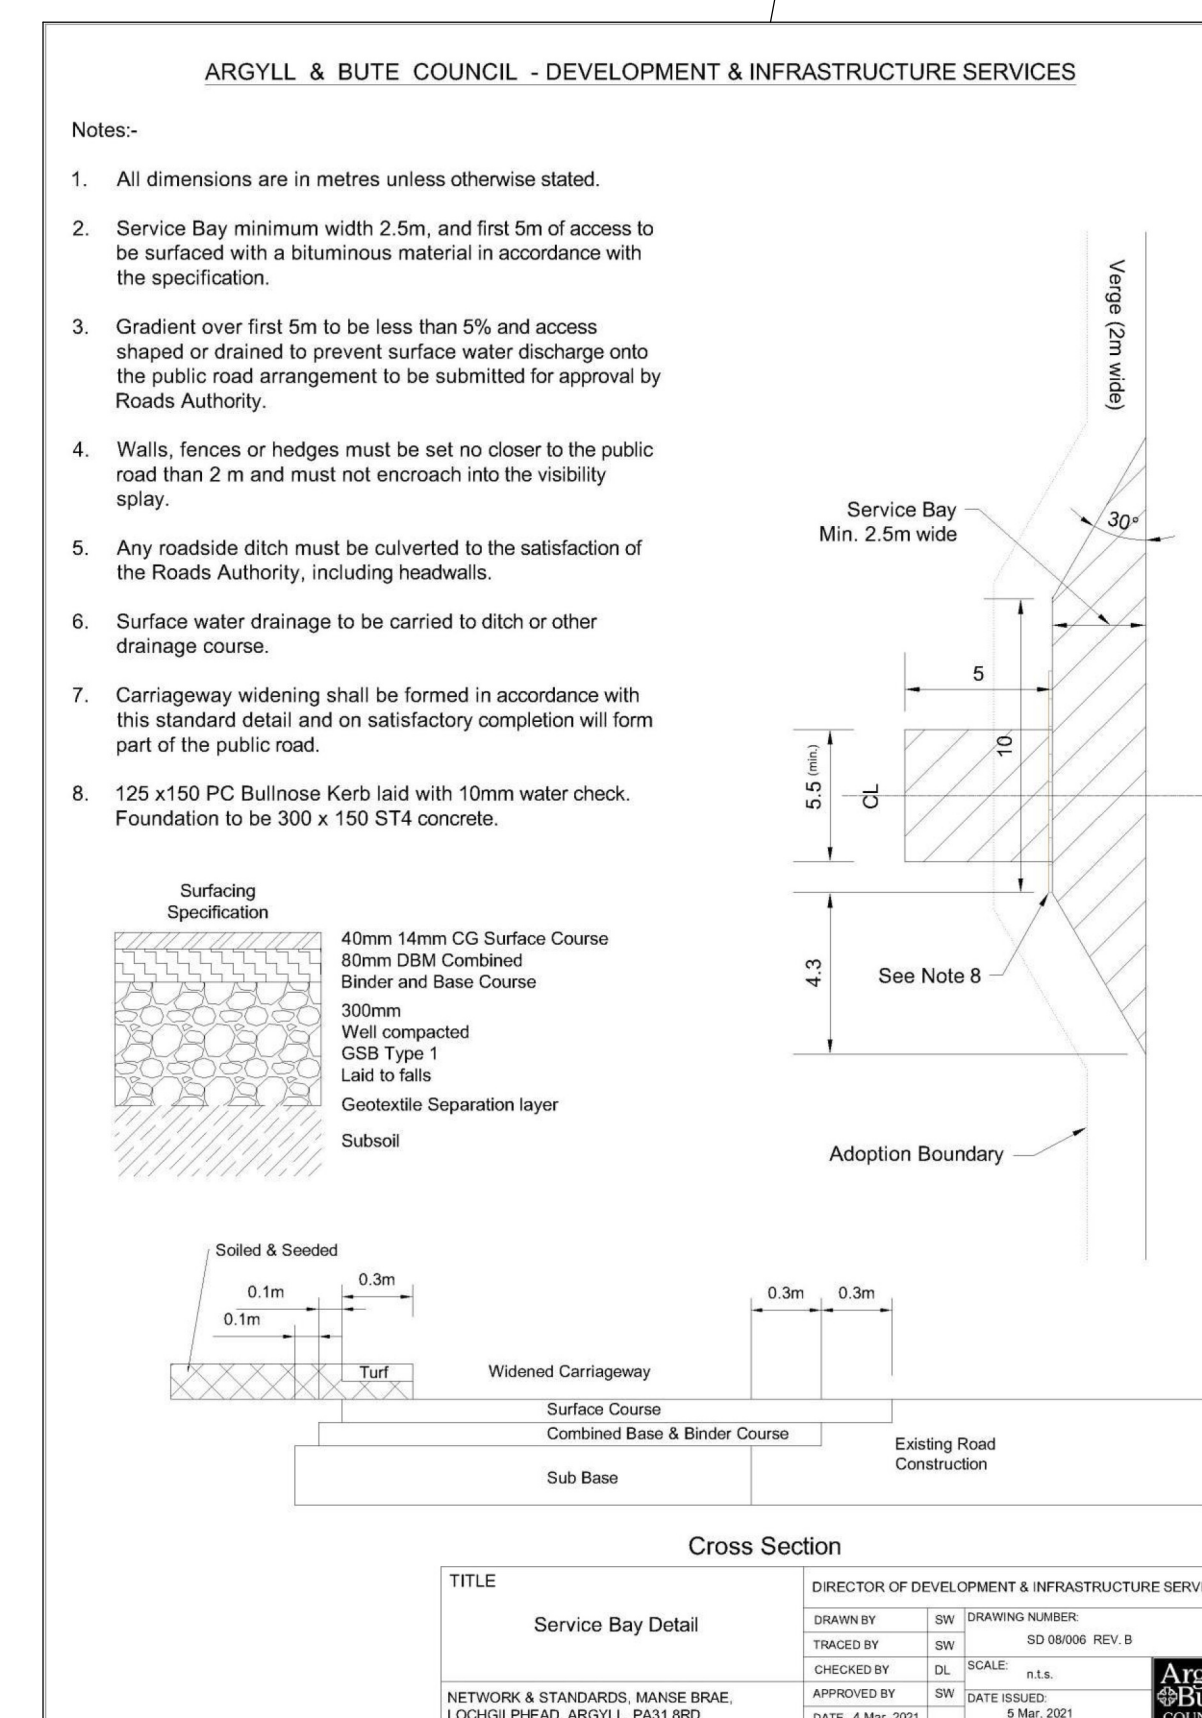

C Discharge of Planning Conditions	10-06-26
B As BC Let 20-04-26	08-05-26
A As Planning Letter 29-05-25	30-05-25

Warrant Issue

ILG Design
Suite 6, 350 Main St.
Camelon, Falkirk
FK1 4EG

tel 01324 63 0026
e-m info@ilgalba.com
web www.ilgalba.com

Incorporating
Alex Cullen Architecture

Mr & Mrs A Norwood
Lotts, Genegedale
Isle of Islay
NewPA42 7DD
Bungalow

Proposed Site Plan

Drawn by Author

Project number G25-640

V512

A1 Sheet

Date 20-01-25 Scale As indicated