


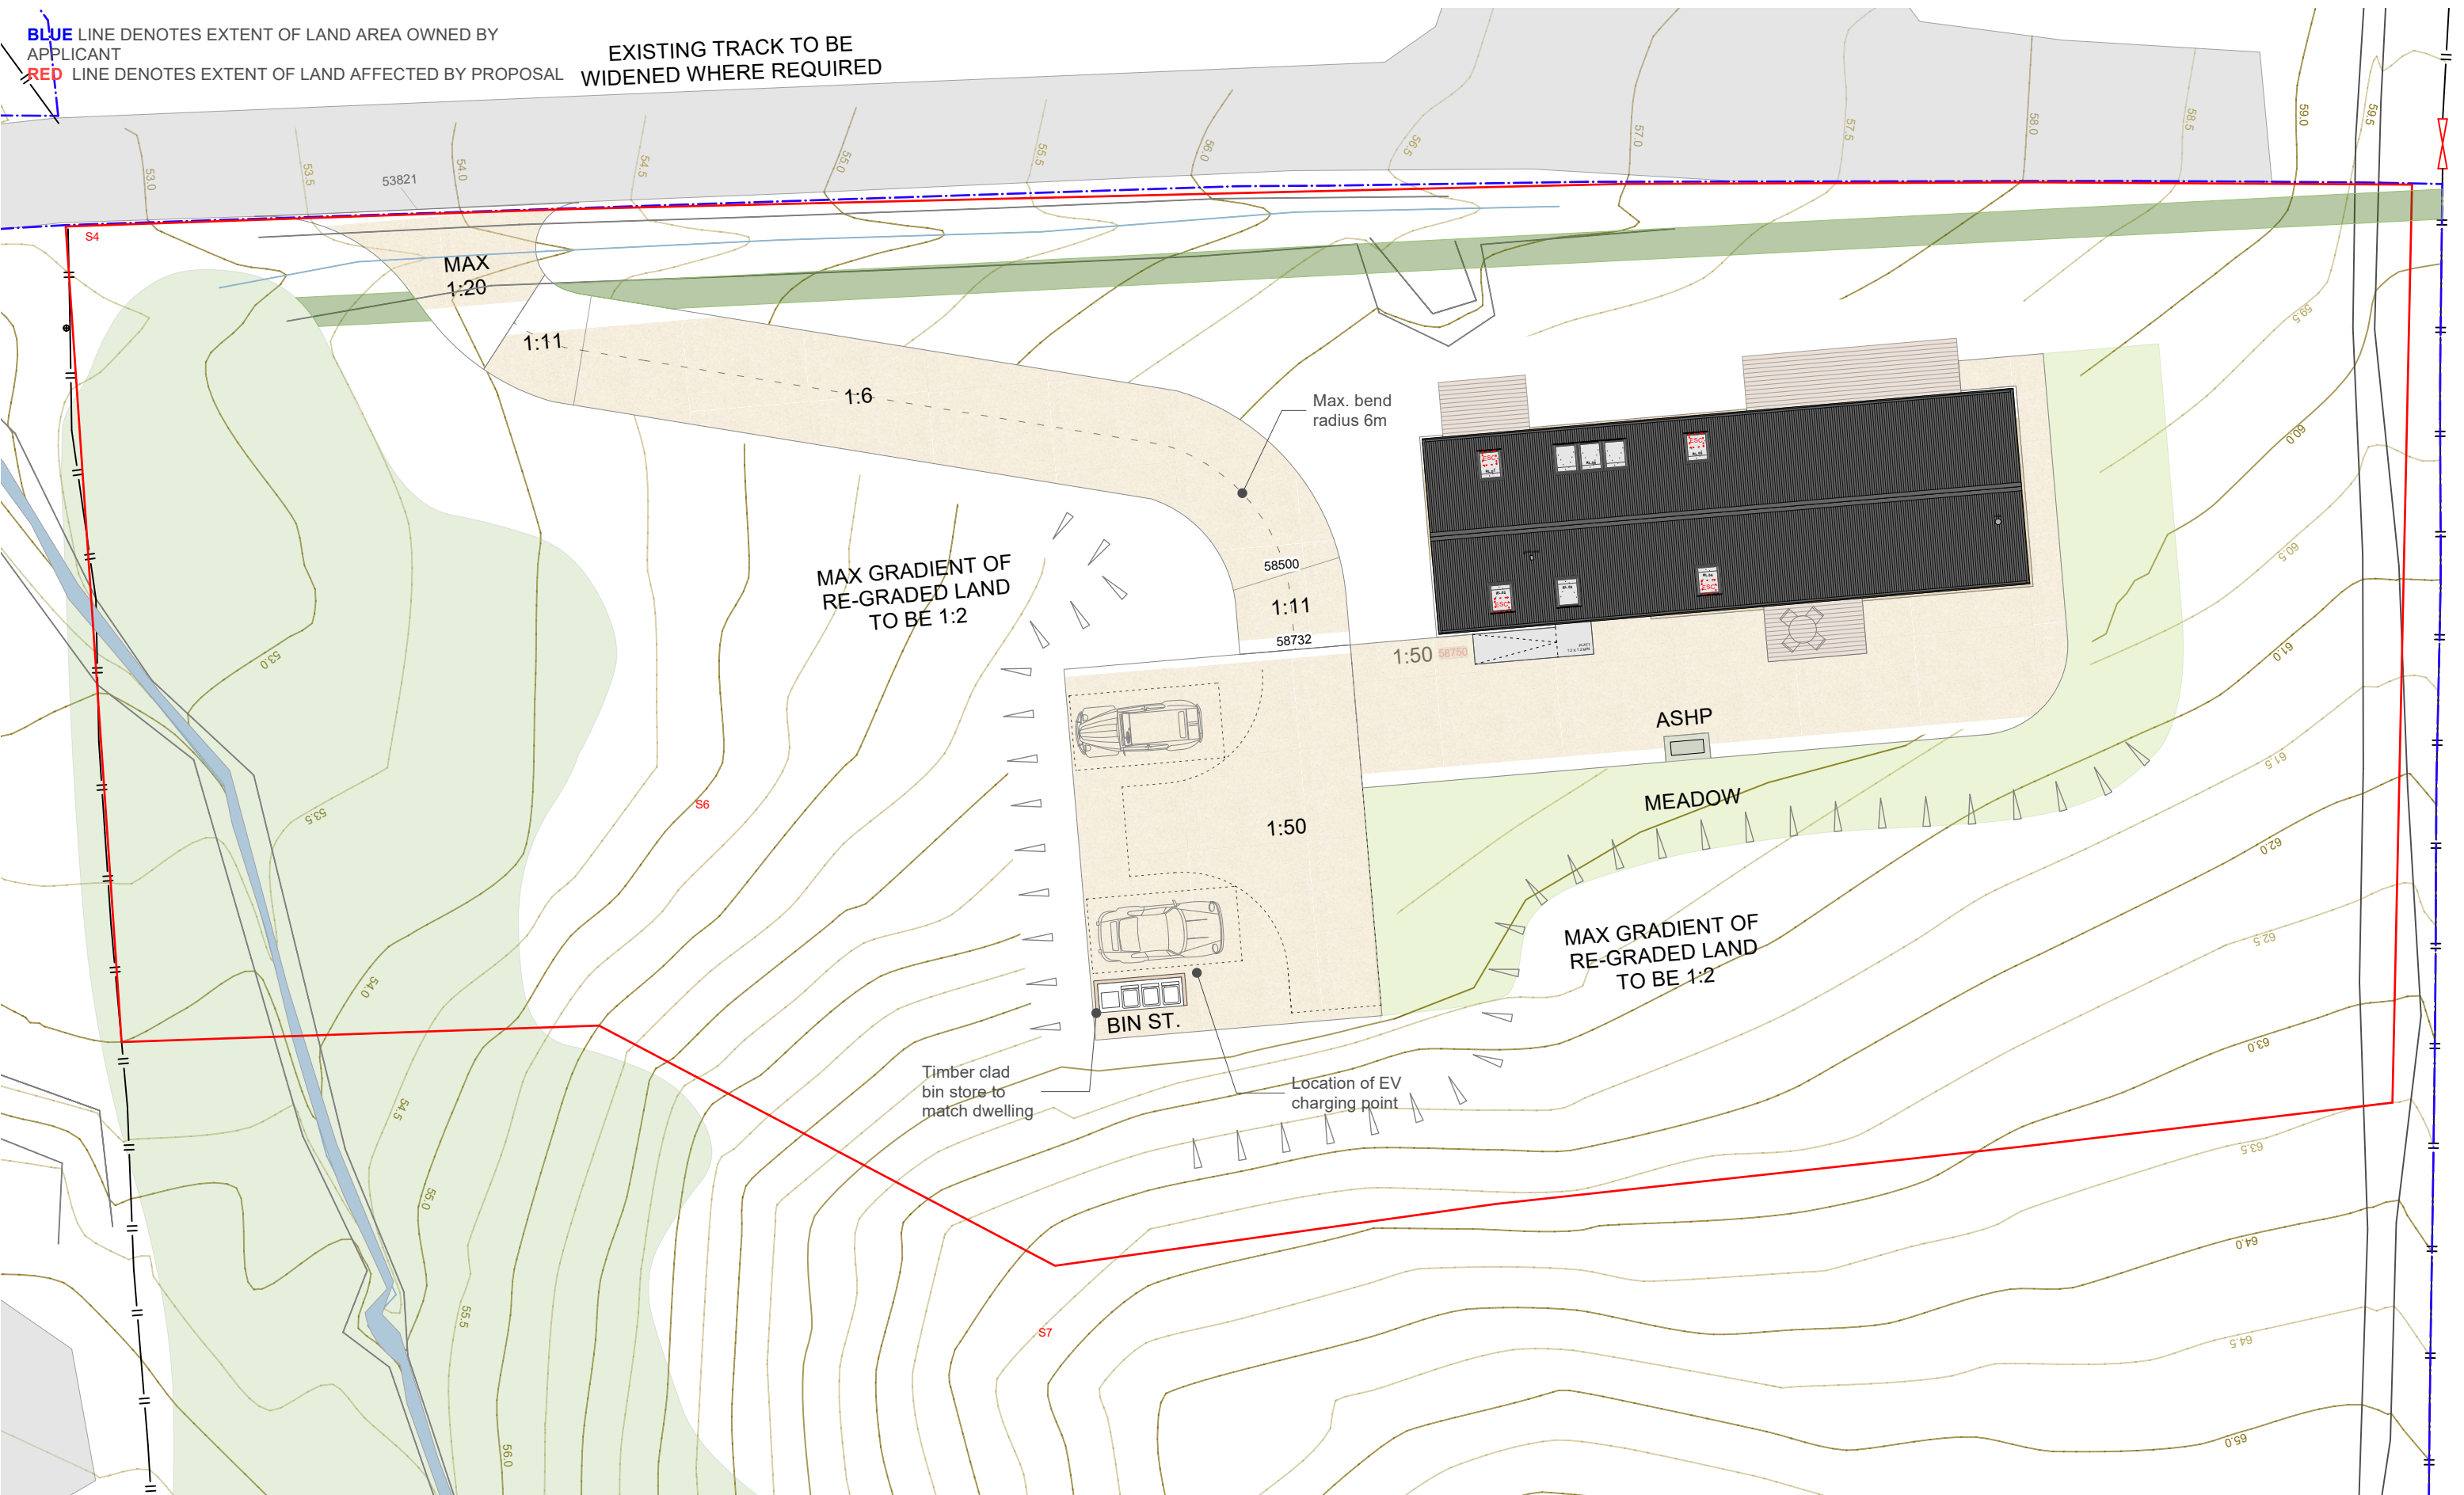

N

Timber decking

Concrete entrance ramp

Meadow

Stone dust driveway

Mixed hedge

1:200

0

5m

10m

Site Blue Line Area: 19130m²

Site Red Line Area: 2494m²

Site Address: Plot at Deer View, Taynuilt, PA35 1HP

	Glasgow 1.06 McLellan Works, 274 Sauciehall Street, Glasgow G2 3EH +44 (0)141 550 1401	Skye Fas, Sabhal Mòr Ostaig Sleat, Isle of Skye IV44 8RQ +44 (0)1471 833 300	B 09/09/2026 Issued for Construction. A 08/04/2026 Issued for Tender. REV DATE NOTE	PROJECT NAME D_895_02_Smith_Taynuilt NOTES © Dualchas Architects info@dualchas.com To be read in conjunction with the specification and all relevant drawings. Contractor to check all dimensions on site. Do not scale from this drawing. Architect to be advised of any variation between the drawings and site conditions.	DRAWING SET CONSTRUCTION	DRAWING NUMBER 895_02_102	DATE 21/09/2023
					DRAWING TITLE Proposed Site Plan 1-200	DRAWN / CHECKED JB / SR	SCALE @A3 1:200