
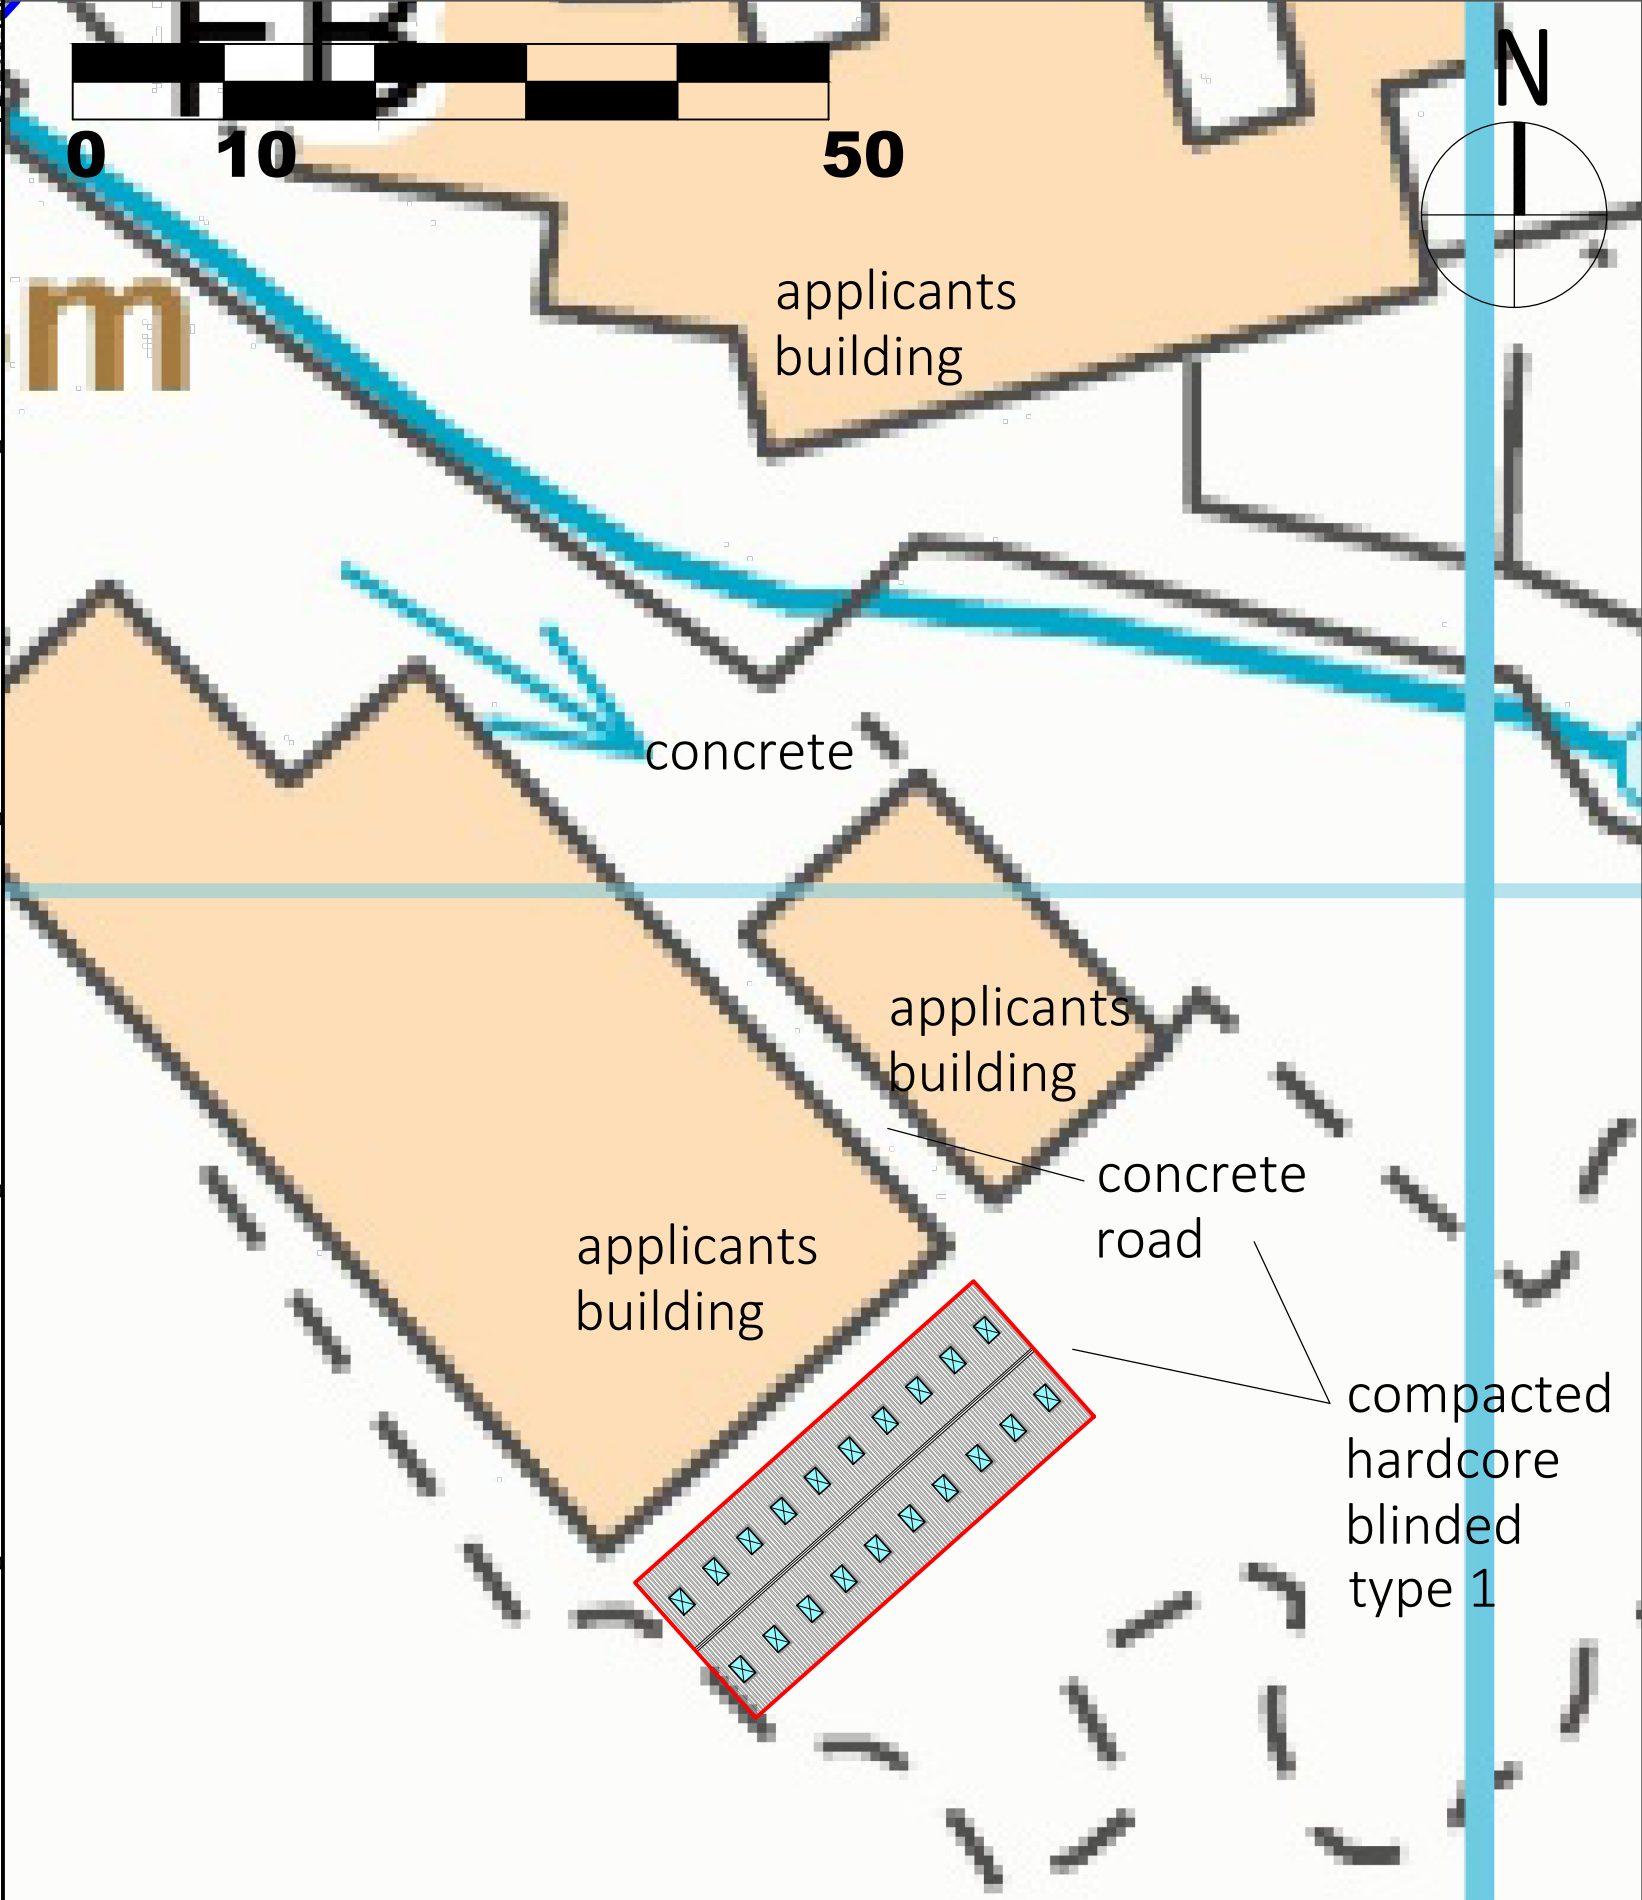


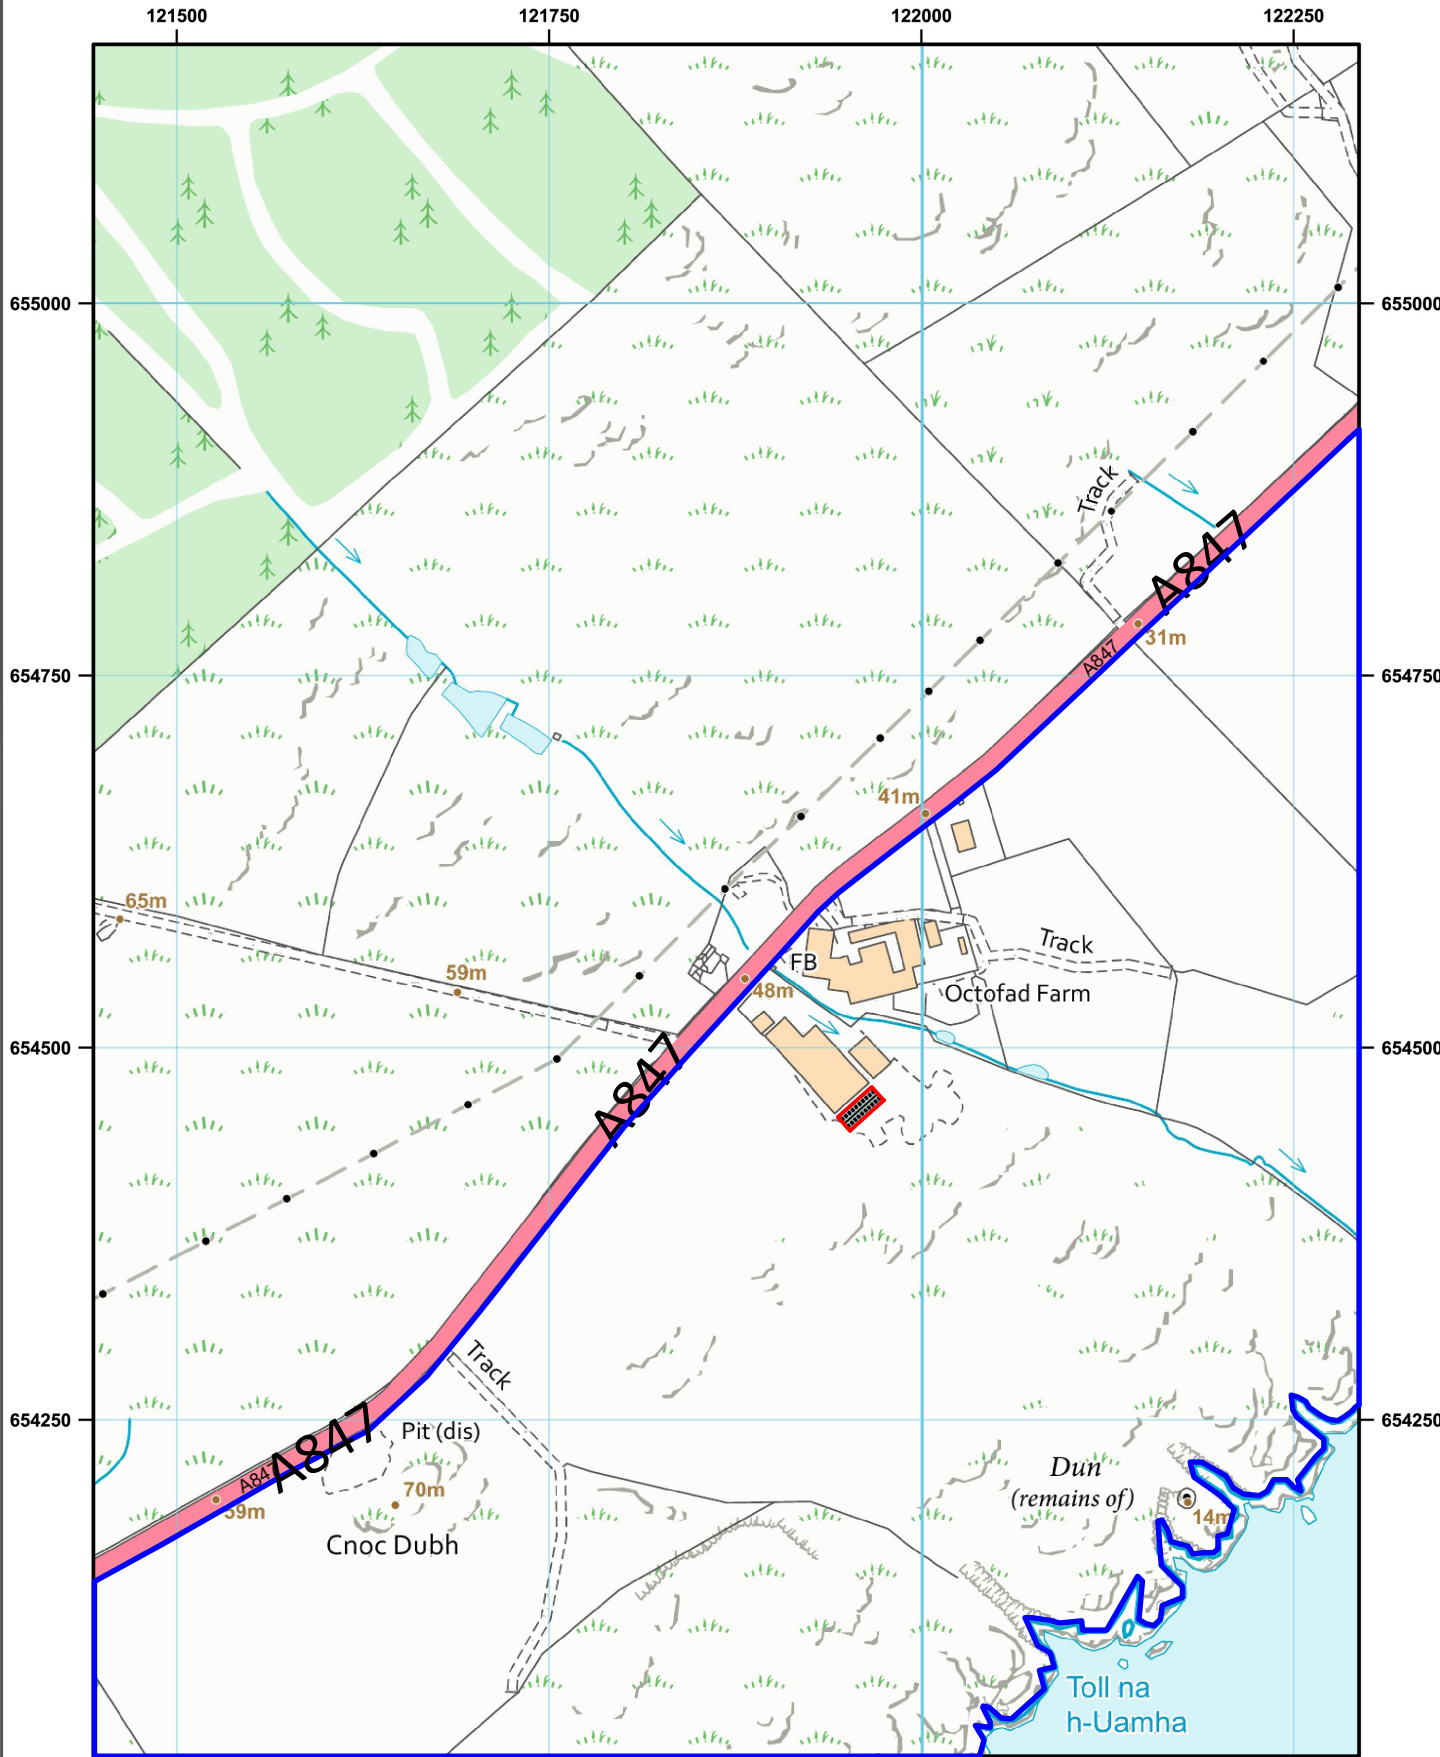

SITE ADDRESS:
OCTOFAD FARM
PORT CHARLOTTE
ISLE OF ISLAY
PA48 7UE

PLEASE NOTE NO ASSUMPTION SHOULD BE MADE IN RESPECT TO ANY CONSTRUCTIONAL DETAILS FROM THIS DRAWING. ALL DIMENSIONS ON THIS DRAWING MUST BE CONSIDERED APPROXIMATE. VARIATIONS MAY OCCUR DURING DETAILING. DRAWING PRODUCED FOR PLANNING PURPOSES ONLY. DO NOT SCALE. IF IN DOUBT ASK

CONTACT:
TA & WN WOOD
ISLE OF ISLAY

TITLE:
LOCATION & SITE PLAN

CLIENT:
TA & WN WOOD
OCTOFAD FARM

PORT CHARLOTTE
ISLE OF ISLAY
PA48 7UE

DRWN BY:	A GOWAN	DATE:	12-02-26
CHK'D BY:	A ROBB	DATE:	12-02-26
A3 SCALE:	1:5000 & 1:500		
Sales Person: Rachael Yule			
REV.	DATE:	DESCRIPTION	BY
DRG. No. RS26-1120-8026-04			Rev.