


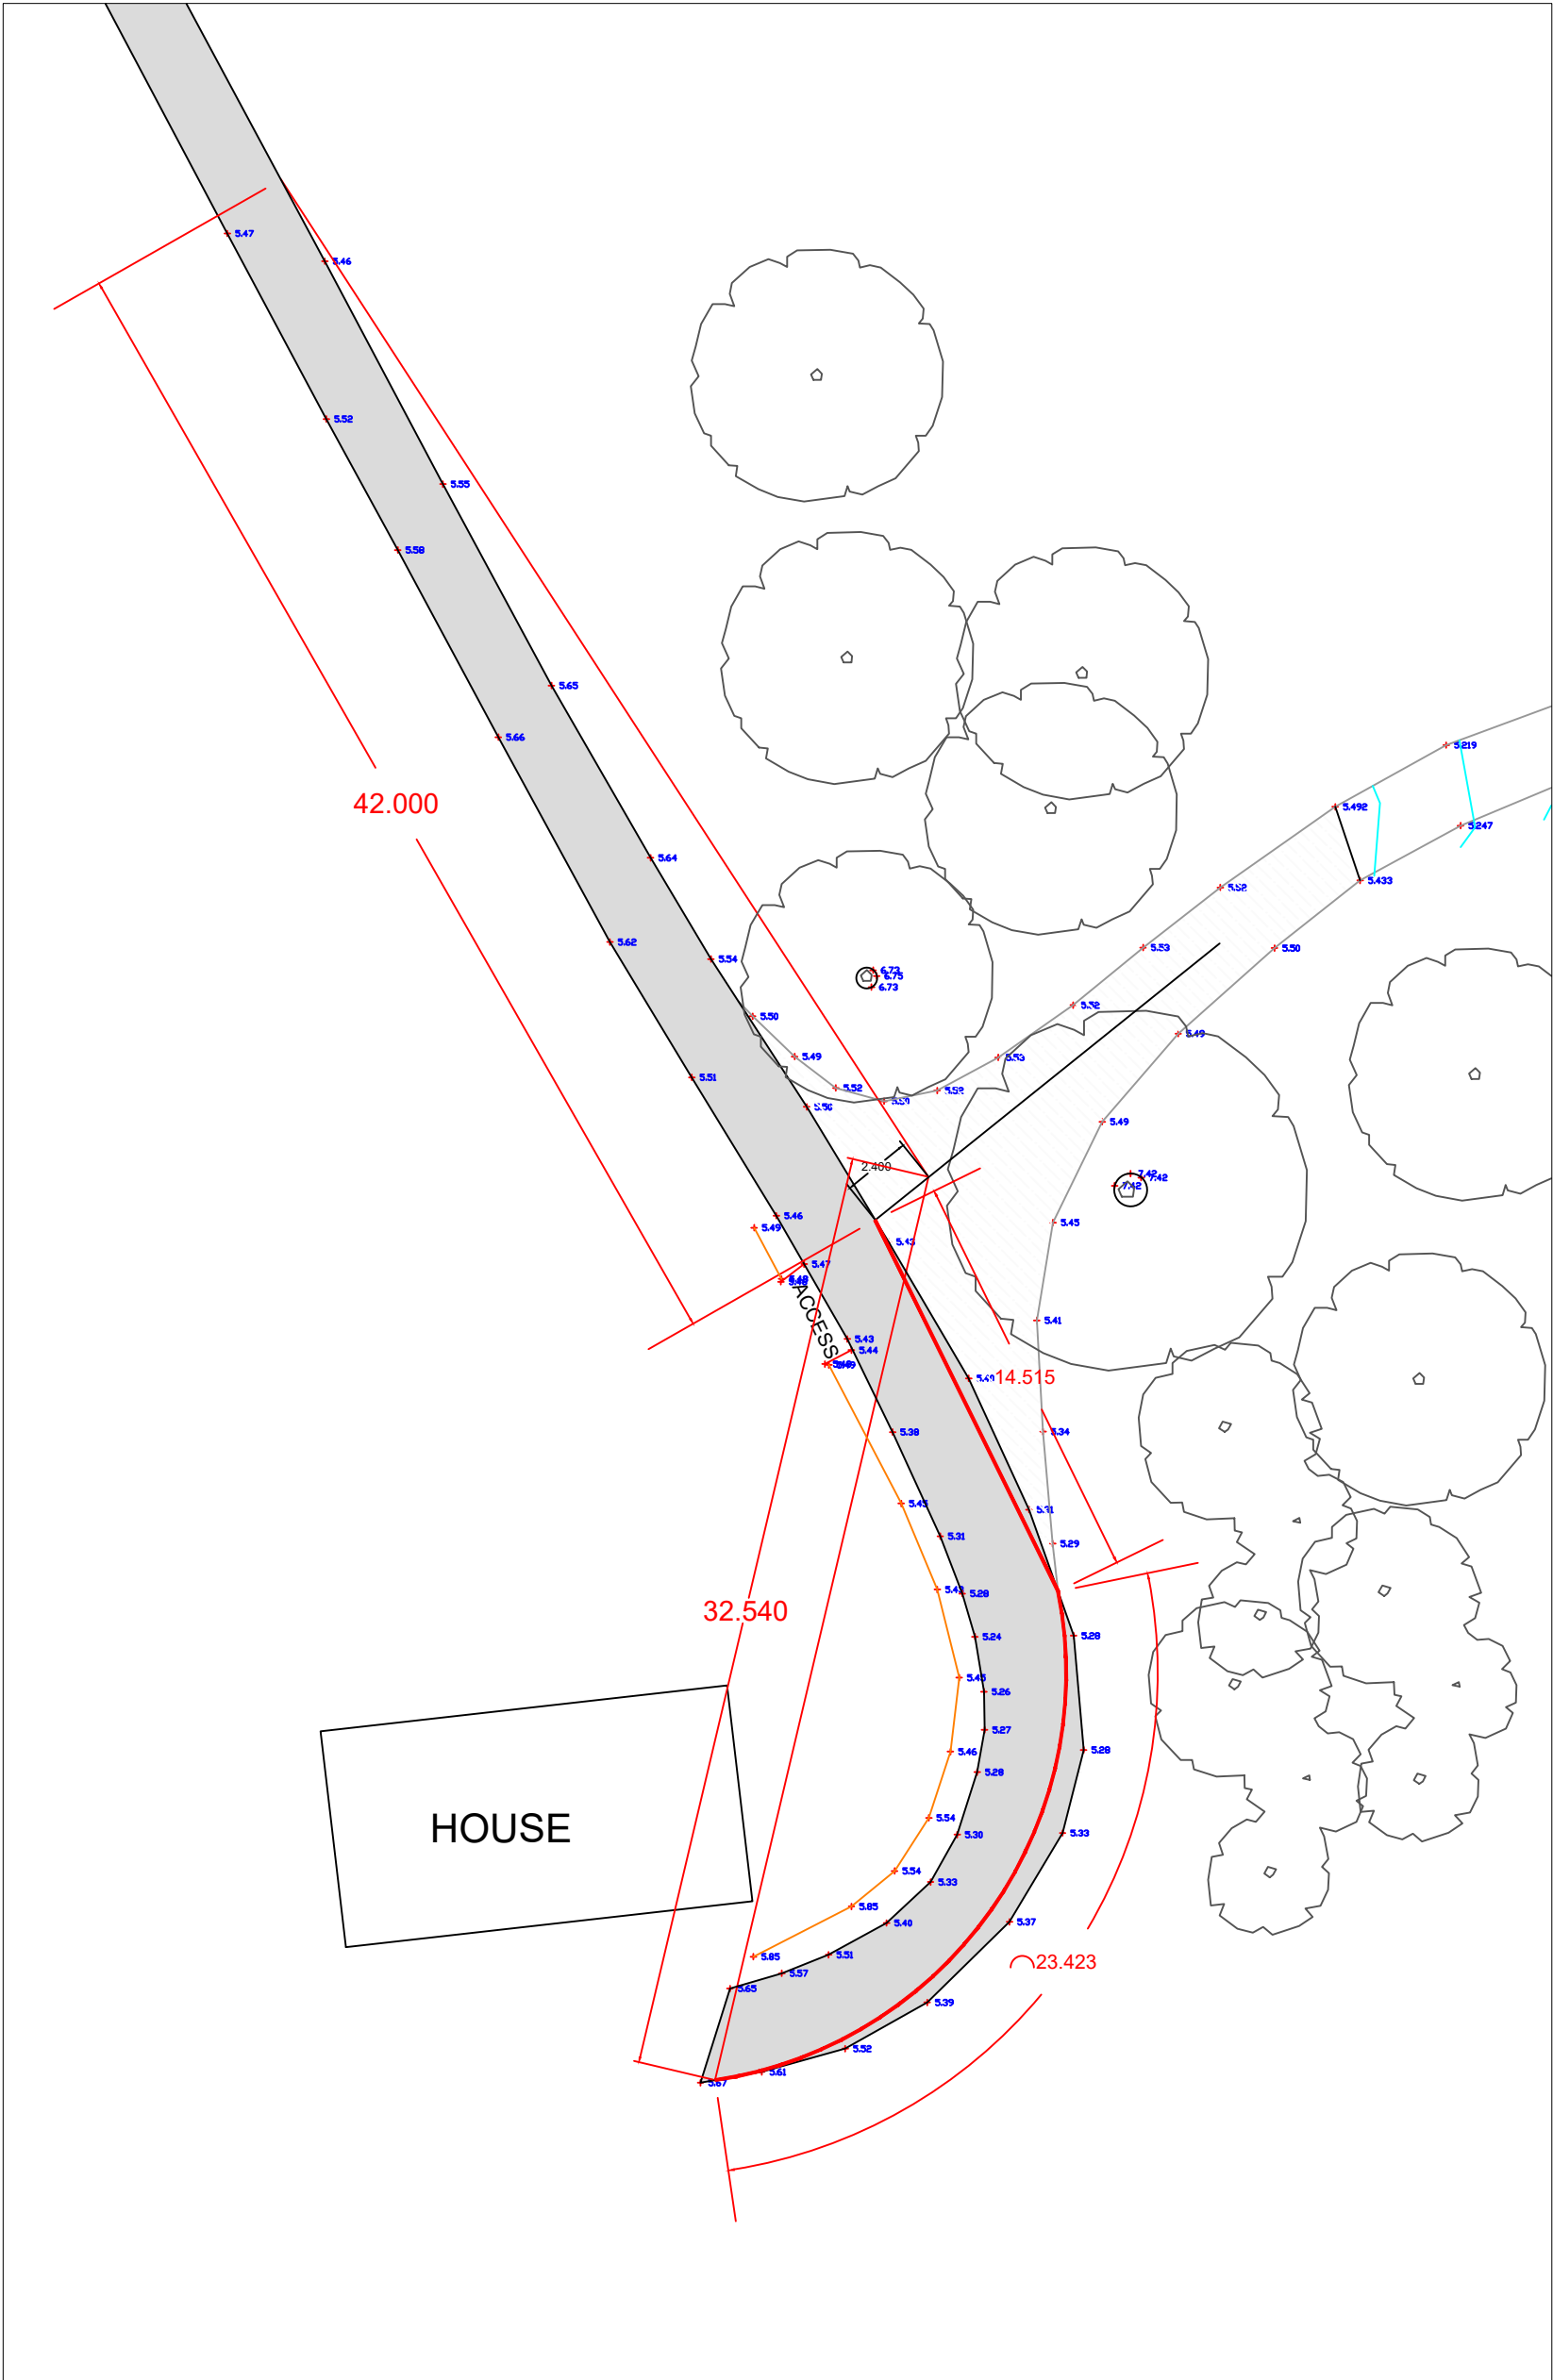

Legend

	Public Road
	Existing Access

Notes

Client :-	Mr N. Charlton	
Airds Bay Access Road		
Drawing Title	Visibility Splays	
Date	24/04/21	
Scale	1:250 on A3	
Drawn By	FB	Drg. No. :-
Survey By	FB	
Starav Site Engineering Ltd		
Mullach Dearg Kilchrenan Taynuilt Argyll PA35 1HD		Mob:- 07748 170437 e-mail:- f.bryden1@sky.com