
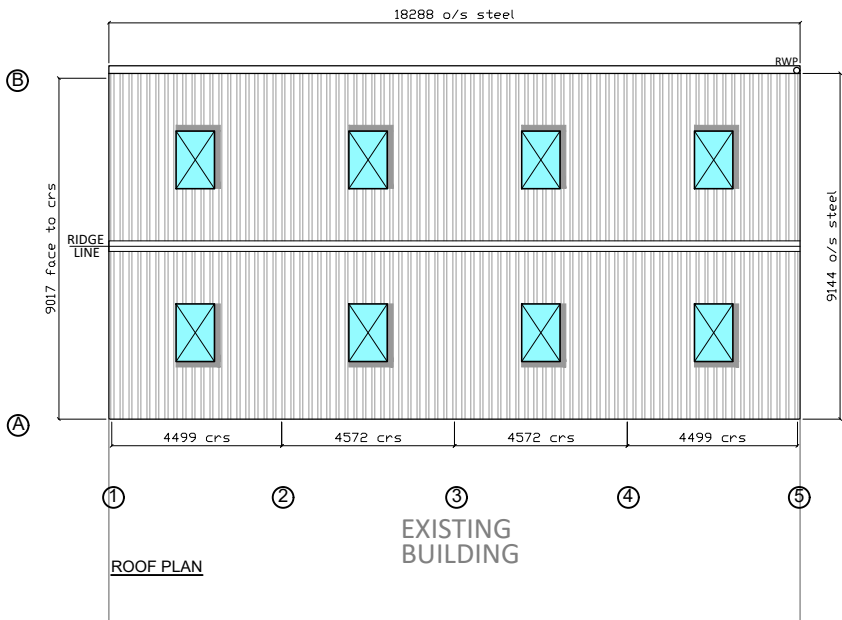
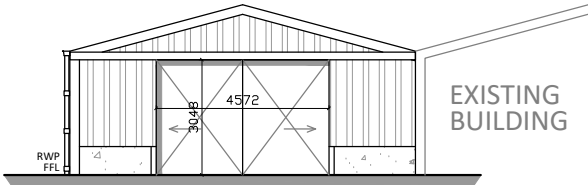
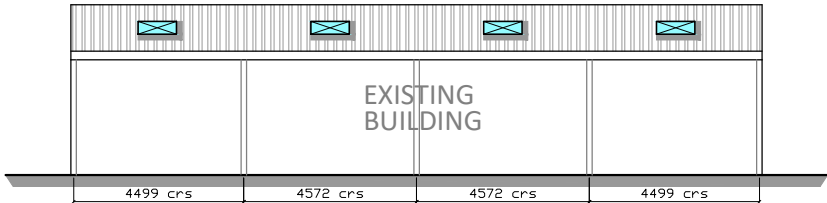
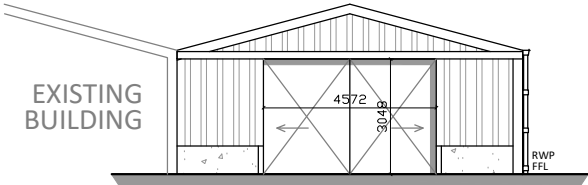
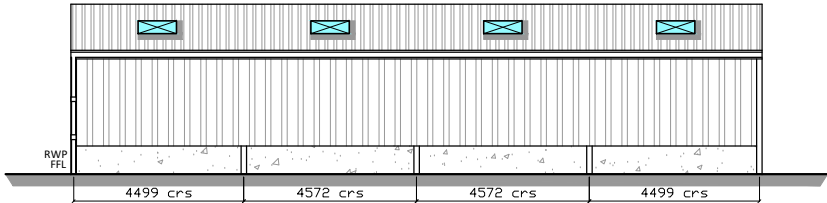


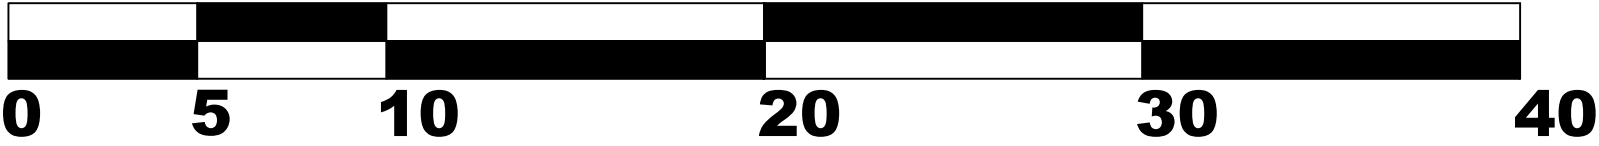

SPECIFICATION:
SIZE:
18.288m (60') LONG x 9.144m (30') WIDE x 3.048m (10') HIGH TO EAVES WITH A 15° ROOF PITCH
STRUCTURE:
STANCHIONS: 254mm x 146mm x 31kg UB STANCHIONS
SUB STANCHIONS: 203mm x 133mm x 25kg UB INTERMEDIATE SUB STANCHIONS
RAFTERS: 203mm x 133mm x 25kg UB RAFTERS WITH RAFTER STAYS
INCLUDING CHS RAFTER AND SIDE BRACING TO ONE END BAY COMPLETE WITH CHS EAVES TIES.
STEELWORK:
ALL FABRICATED STRUCTURAL STEELWORK DELIVERED TO SITE SHALL INCORPORATE APPROPRIATE "UKCA" MARKING IN ORDER TO CONFORM TO THE REQUIREMENTS OF BS EN 1090-1.
ALL STEELWORK TO BE HOT DIPPED GALVANISED.
PURLINS:
TO SUPPLY 175 X 75 C16 GRADED TANALISED TIMBER PURLINS BOLTED TO FRAME AT 1.525M CENTRES. EAVES BEAM TO BE 225 X 75 C16 GRADED TANALISED TIMBER.
ROOF CLADDING:
TO SUPPLY 1000 PROFILE 0.7MM THICK POLYESTER COATED BOX PROFILE STEEL SHEETS INCLUDING RIDGE AND VERGE FLASHINGS WITH ALL NECESSARY FIXINGS.
ROOF LIGHTS:
INCORPORATE 8 NO. 1.525M GRP CLASS 3 ROOF LIGHTS IN ROOF CLADDING POSITIONED TO SUIT CUSTOMER'S REQUIREMENTS.
RAINWATER GOODS:
EAVES GUTTER TO BE 160 ON THE SIDE WITH 1 NO. 110mm Ø PVC DOWNPIPES TO EACH SIDE. ALL GUTTERS TO BE PVC WITH RUBBER SEALED JOINTS FIXED TO EAVES BEAMS WITH PVC BRACKETS AT 1m INTERVALS AND PVC DOWN PIPE CLIPS TO STANCHIONS.
END CLADDING:
BOTH GABLE ENDS TO BE CLAD DOWN TO 2.300M BELOW EAVES LEVEL WITH 0.7MM THICK POLYESTER COATED BOX PROFILE STEEL SHEETS ON 175 X 75 C16 GRADED TANALISED TIMBER SHEETING RAILS.
SIDE CLADDING:
ONE SIDE TO BE CLAD DOWN TO 2.300M BELOW EAVES LEVEL WITH 0.7MM THICK POLYESTER COATED BOX PROFILE STEEL SHEETS ON 175 X 75 C16 GRADED TANALISED TIMBER SHEETING RAILS.
DOORS:
2 NO. DOORS TO BE 4.572M (15') WIDE X 3.048M (10') HIGH IN 2 HALVES, ONE POSITIONED CENTRAL ON EACH GABLE END.
CONSTRUCTED OUT OF 70MM X 70MM RSA AND CLAD WITH PLASTISOL OR POLYESTER COATED BOX PROFILE STEEL SHEETS AND TO BE TECK SCREWED TO MAIN FRAME. DOORS TO BE HUNG ON GALVANISED SLIDING DOOR TRACK WITH BOTTOM DOOR GUIDES. BOTTOM DOOR GUIDES TO BE INSTALLED IN CONCRETE BY OTHERS. COLOURS AVAILABLE: VAN DYKE BROWN, SLATE BLUE, JUNIPER GREEN, GOOSEWING GREY.
CONCRETE PANELS:
90mm THICK x 1.000m HIGH CONCRETE PANELS TO BOTH ENDS AND ONE SIDE.

SITE ADDRESS:
FIDDEN FARM
FIONNPHORT
ISLE OF MULL
PA66 6BN

CONTACT:
MR F RONALD
ISLE OF MULL

TITLE:
ELEVATION DRAWING

CLIENT:
MR F RONALD
FIDDEN FARM

FIONNPHORT
ISLE OF MULL
PA66 6BN

DRWN BY: A GOWAN
CHK'D BY: A ROBB
A3 SCALE: 1:200

DATE: 10-10-25
DATE: 10-10-25

Sales Person: KYMM BYERS

REV.	DATE:	DESCRIPTION	BY
A	20/10/25	BUILDING CHANGED TO NEW QUOTE	AG

DRG. No. RS25-7361B-7893-02

Rev. A



Broomhouses 2 Industrial Estate
Glasgow Road
Lockerbie
DG11 2SD
Tel: 01576 205 905
Fax: 01576 204 466

Drawing Office: 01606 330 227

PLEASE NOTE NO ASSUMPTION SHOULD BE MADE IN RESPECT TO ANY CONSTRUCTIONAL DETAILS FROM THIS DRAWING. ALL DIMENSIONS ON THIS DRAWING MUST BE CONSIDERED APPROXIMATE. VARIATIONS MAY OCCUR DURING DETAILING. DRAWING PRODUCED FOR PLANNING PURPOSES ONLY. DO NOT SCALE. IF IN DOUBT ASK