




- EXISTING KEY:
- REFER TO AE(0)100 FOR ROOF & SKEW KEY
- EXISTING UPVC HALF ROUND GUTTER. SIZE NOT MEASURED.
- EXISTING CAST IRON OGEE GUTTERING. SIZE: HEIGHT 100, BASE 170, TOP 240MM.
- VEGETATION OVERGROWTH

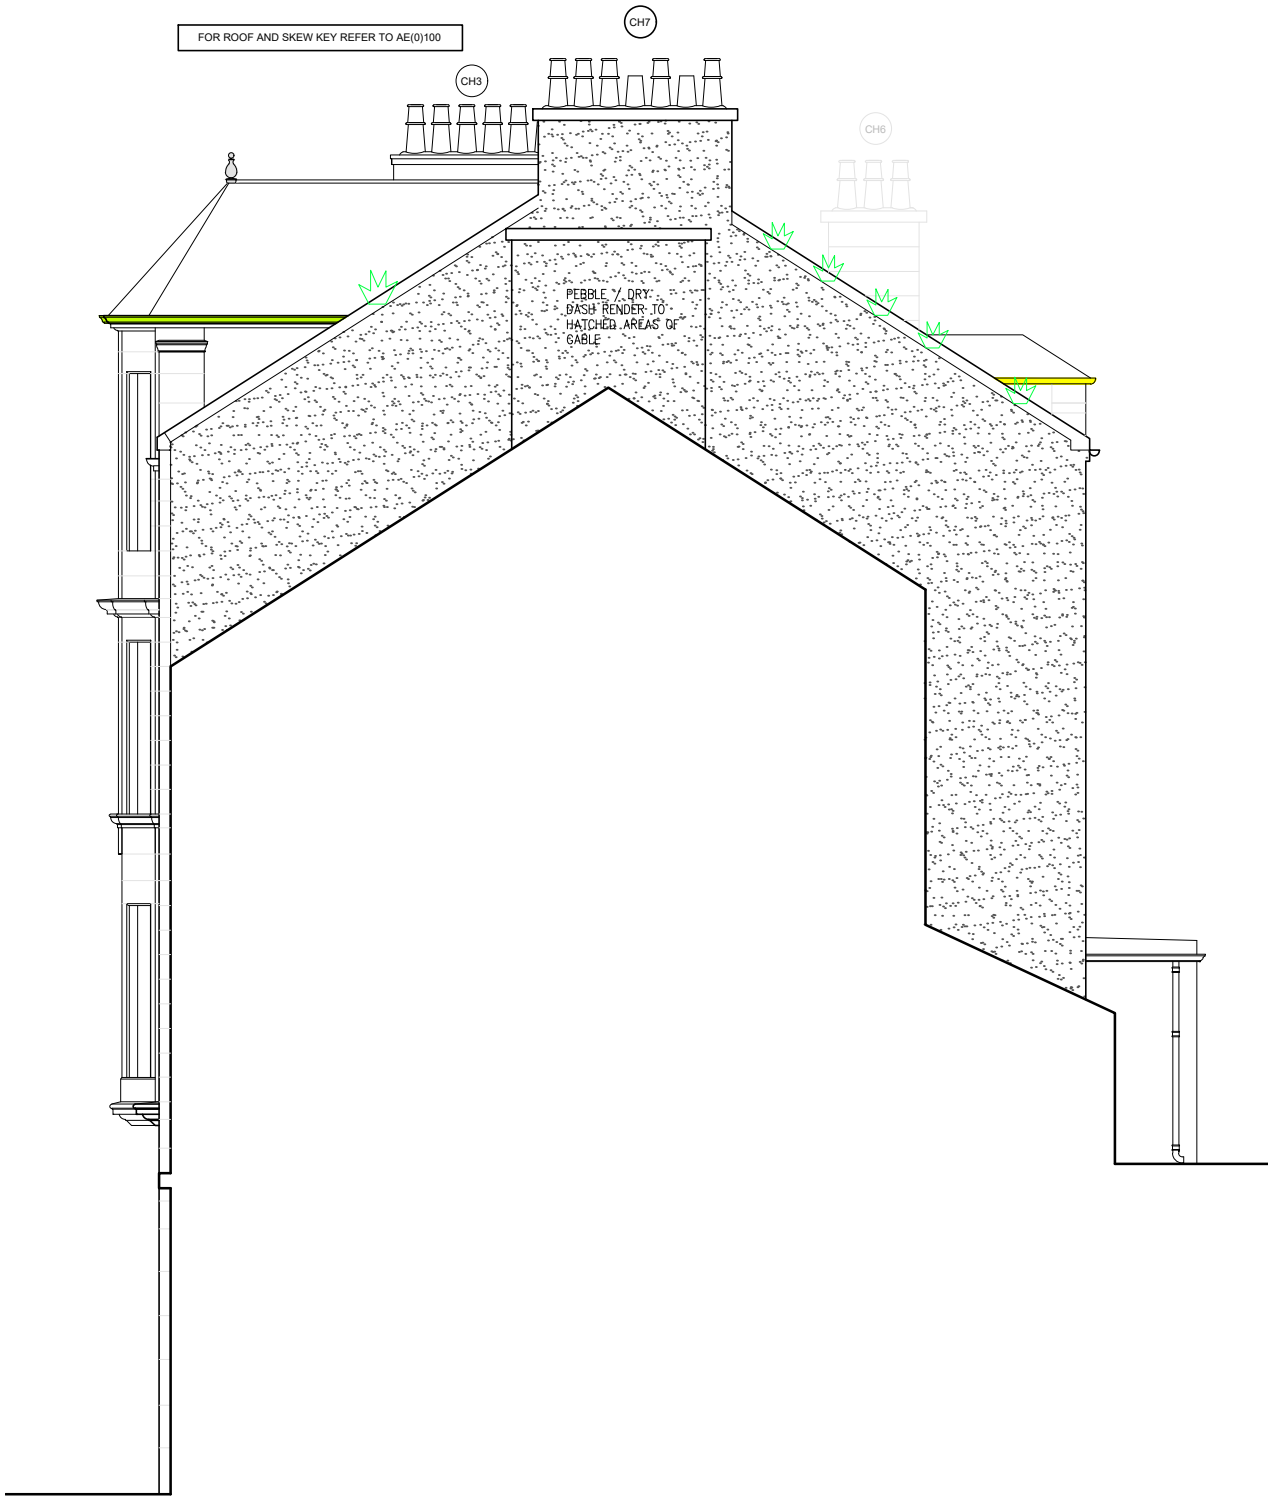

SOUTH GABLE

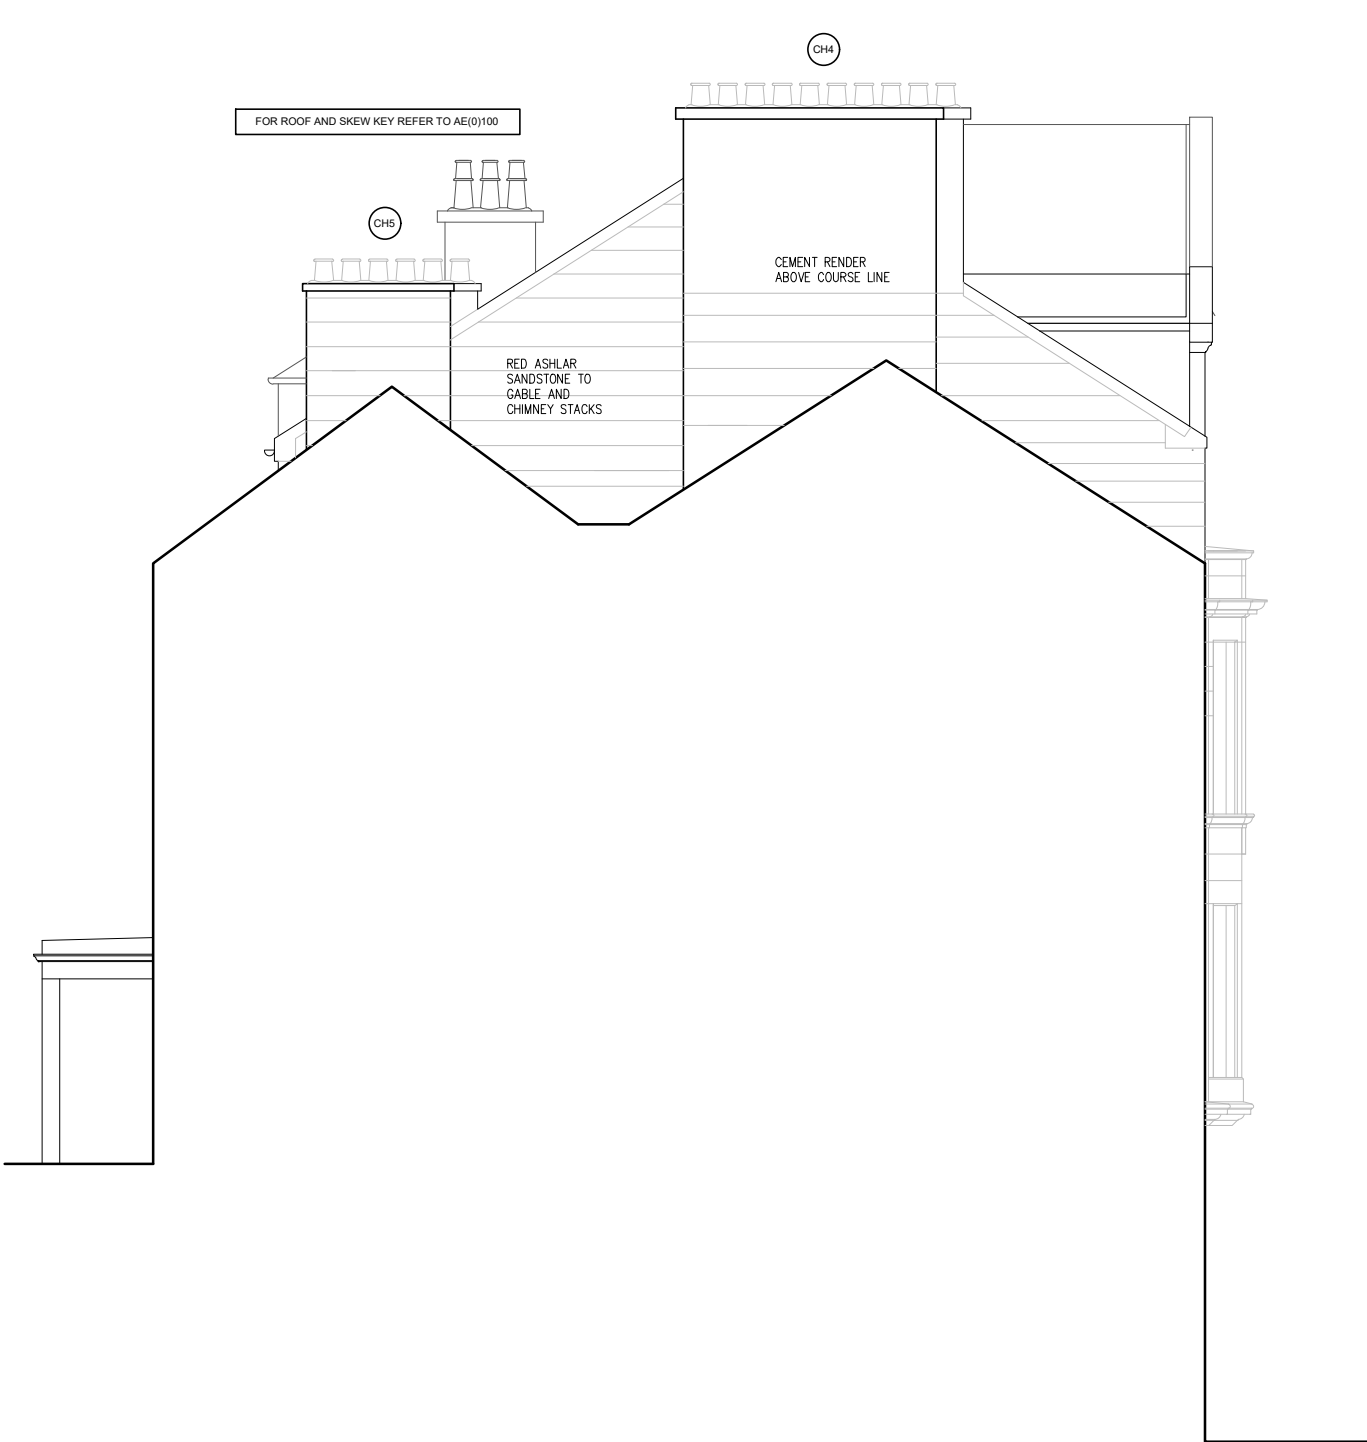

NORTH GABLE

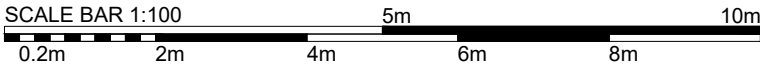

ALL SIZES TO BE TAKEN AND CHECKED ON SITE BY THE CONTRACTOR PRIOR TO PREPARATION OF SHOP DRAWINGS OR FABRICATION OF PARTS. THIS DRAWING SHOULD NOT BE SCALED. ANY DISCREPANCIES TO BE BROUGHT TO THE IMMEDIATE ATTENTION OF THE ARCHITECT. COPYRIGHT OF DESIGN AND DRAWING RESERVED.		A NORTH AND SOUTH GABLES REVISED		TC 191224	
REV	DESCRIPTION	BY	DATE		

ZMARCHITECTURE

62 albion street
glasgow
g1 1ny

t 0141 572 7001

mail@zmarchitecture.co.uk
www.zmarchitecture.co.uk

CLIENT	22-34 SINCLAIR ST. HELENSBURGH OWNERS ASSOCIATION			STATUS	PLANNING
PROJECT	FABRIC REPAIR PROJECT				
	GABLE ELEVATION (SOUTH AND NORTH)				
TITLE	AS EXISTING				
JOB NO	24021	SCALE	1:100 @ A3 SIZE		
DRAWN	TC	DATE	JULY 24		
Location Z:\Project Files\				DRG. No.	REV