


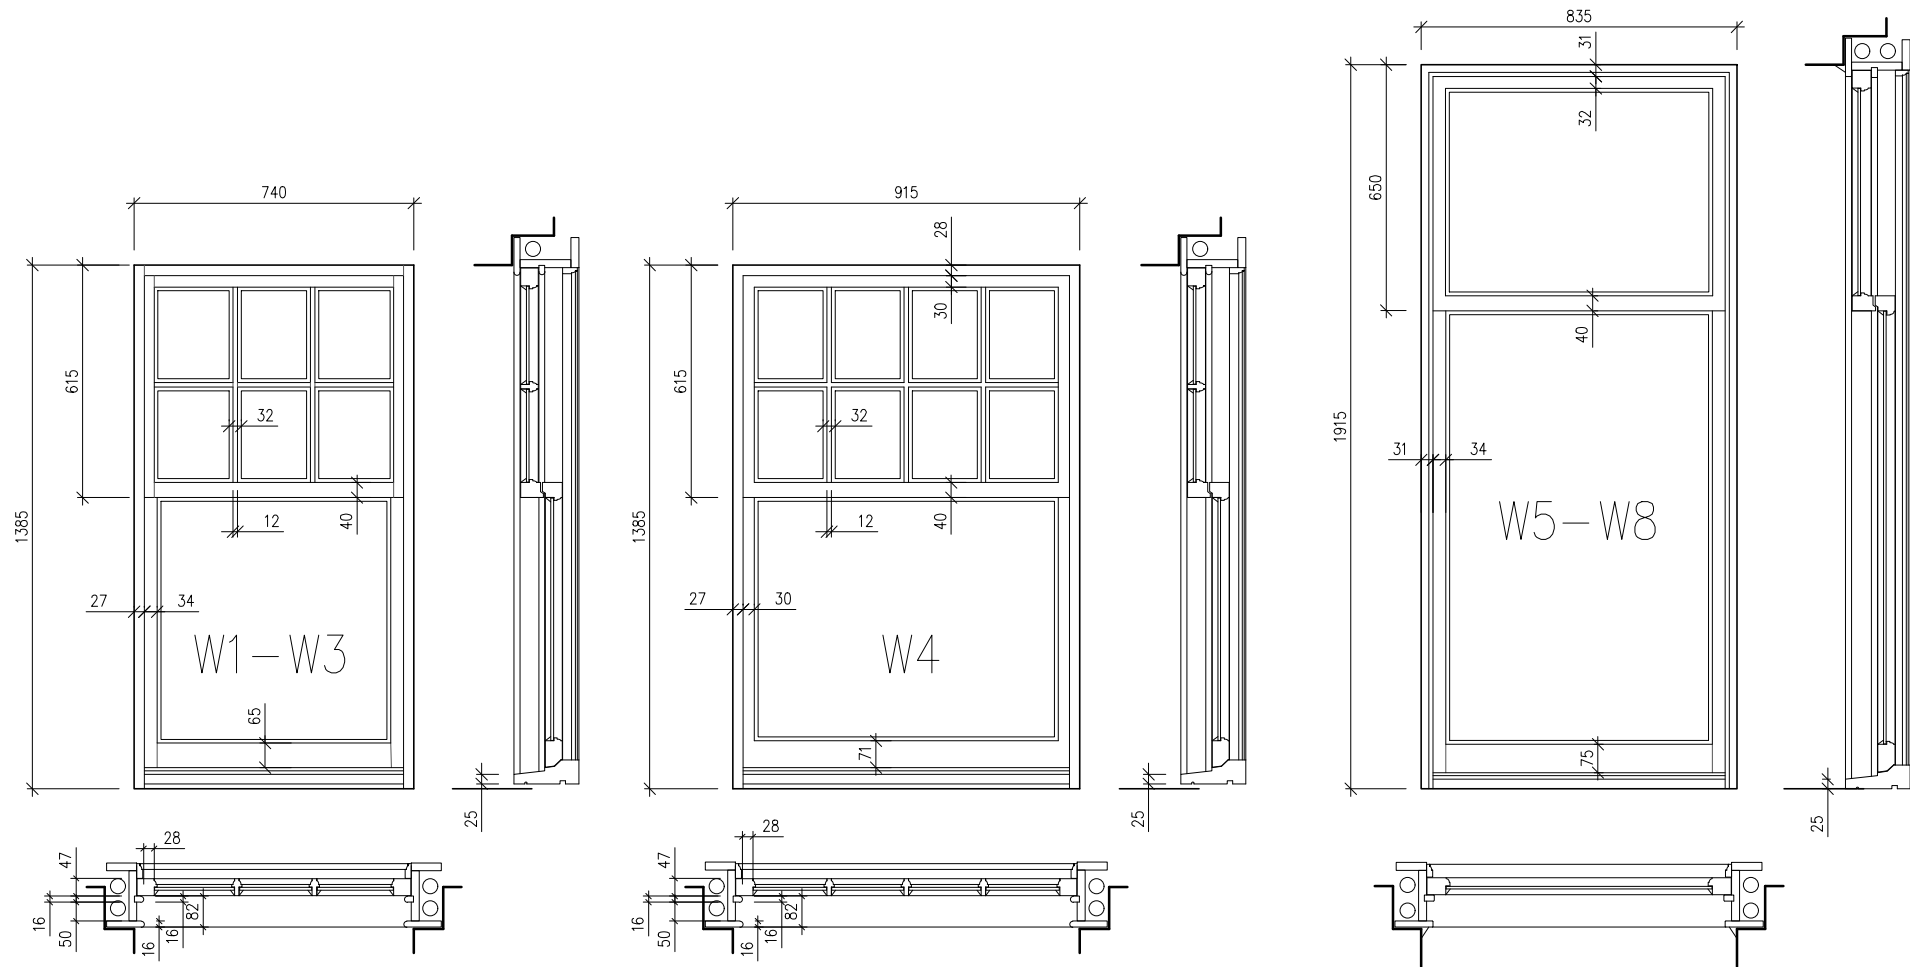


Read in conjunction with 'supporting statement for discharge of condition 3'.

For general arrangement elevation of window locations refer to AL(0)1500 for W1, W2, W3 and W4 and AL(0)1510 for windows W5, W6, W7 and W8.

Note: Sizes shown do not include window putty. New windows will be made to match existing profiles and arrangements.

WINDOW ARRANGEMENT AND VISIBLE SIZES
AS EXISTING

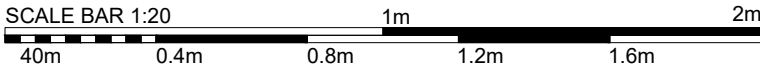

ALL SIZES TO BE TAKEN AND CHECKED ON SITE BY THE CONTRACTOR PRIOR TO PREPARATION OF SHOP DRAWINGS OR FABRICATION OF PARTS. THIS DRAWING SHOULD NOT BE SCALED. ANY DISCREPANCIES TO BE BROUGHT TO THE IMMEDIATE ATTENTION OF THE ARCHITECT. COPYRIGHT OF DESIGN AND DRAWING RESERVED.

REV	DESCRIPTION	BY	DATE
-	-	-	-

ZMARCHITECTURE

62 albion street
glasgow
g1 1ny

t 0141 572 7001

mail@zmarchitecture.co.uk
www.zmarchitecture.co.uk

CLIENT	38-40 SINCLAIR ST.	STATUS	PLANNING
PROJECT	FABRIC REPAIR PROJECT		
	WINDOW SCHEDULE		
TITLE	LBC CONDITION 4 - EXISTING WINDOW ARRANGEMENT		
JOB NO	24016	SCALE	1:20 @ A3 SIZE
DRAWN	TC	DATE	NOV 25
Location	Z:\Project Files\	DRG. No.	AS(31)01 -
		REV	