



DO NOT SCALE DRAWINGS, VERIFY ALL DIMENSIONS, DRAWINGS TO BE READ
IN CONJUNCTION WITH ALL ARCHITECTS AND ENGINEERS DRAWINGS


NOTE:
no external finished materials to be ordered until
approval has been sought from Planning Department

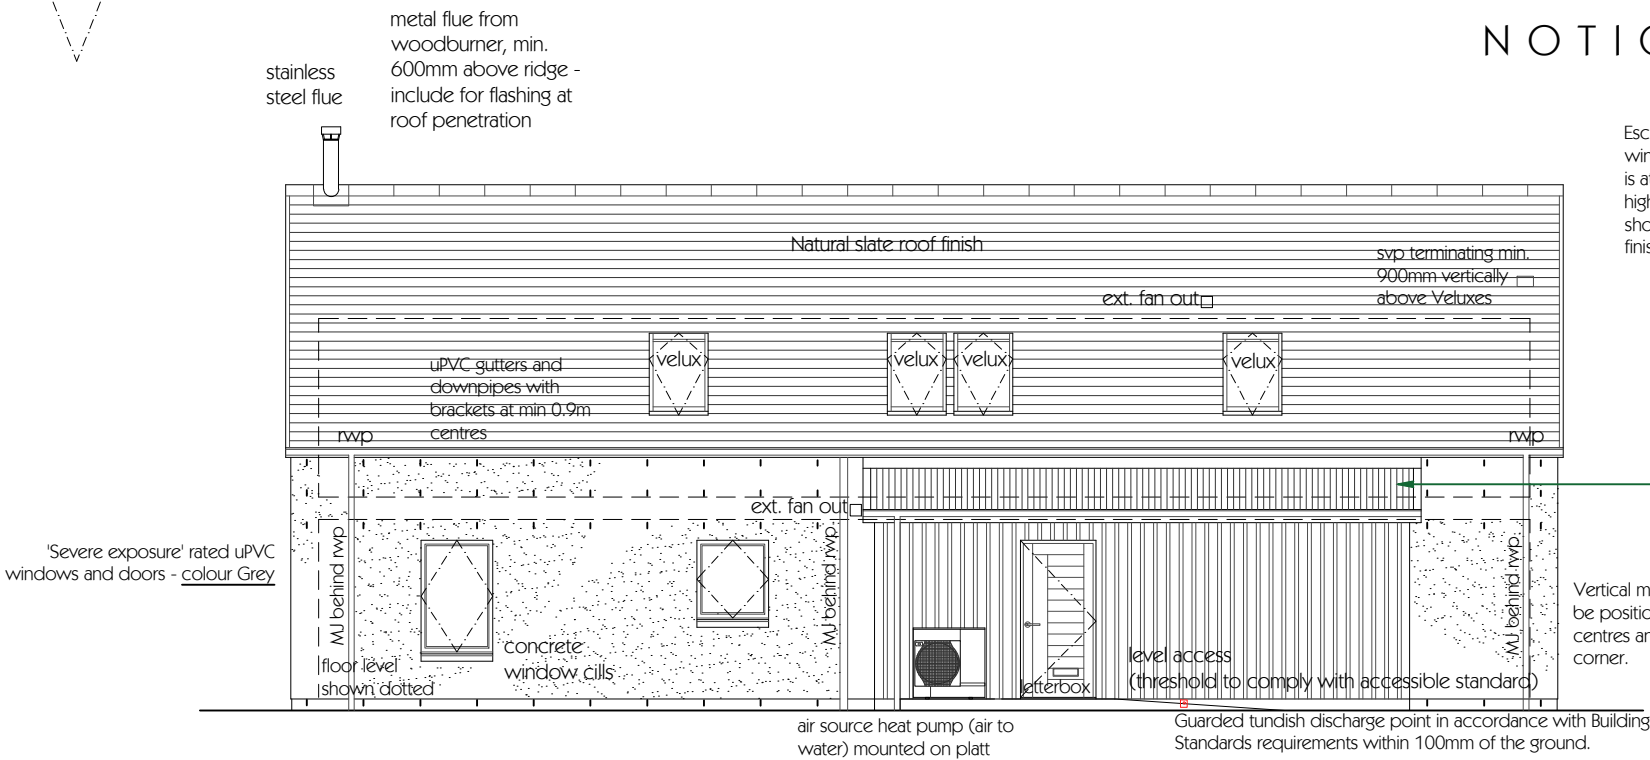

FRONT (NORTH WEST) ELEVATION

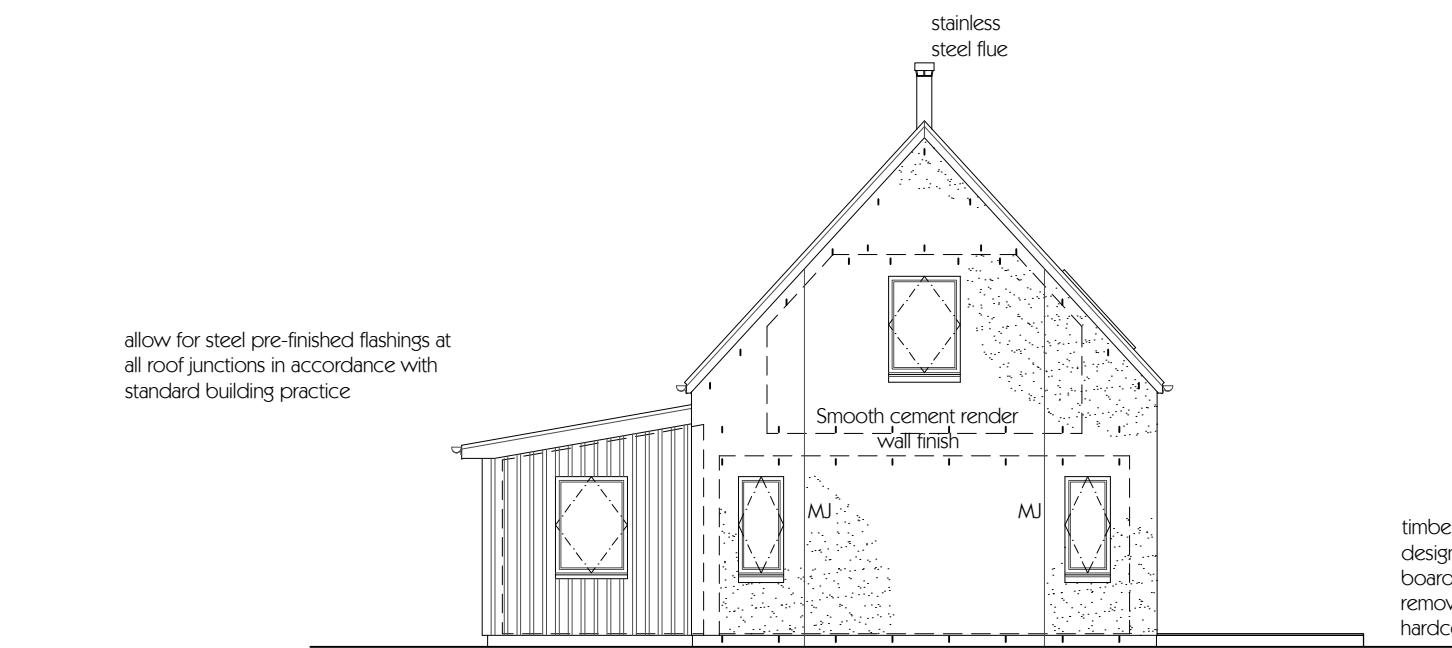

SIDE (SOUTH WEST) ELEVATION

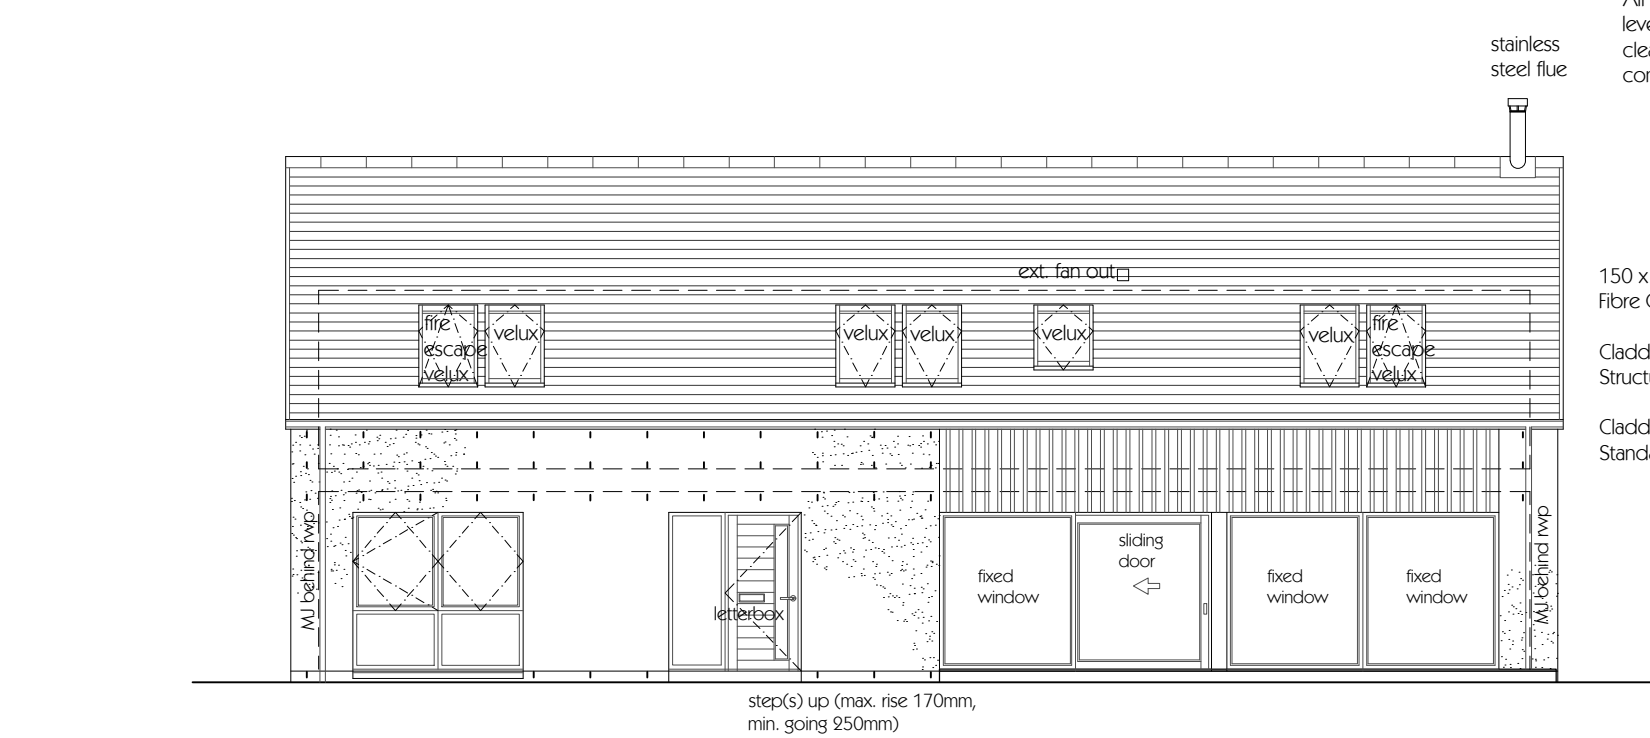


FRONT (SOUTH EAST) ELEVATION



SIDE (NORTH EAST) ELEVATION



SIDE (NORTH WEST) ELEVATION

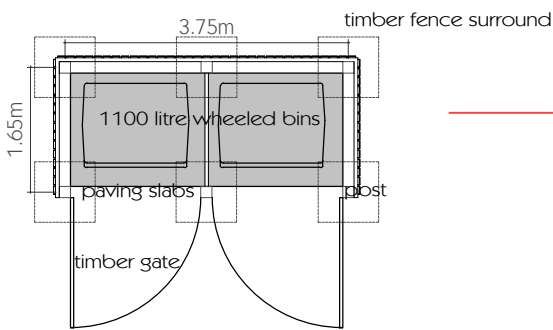

NOTIONAL BIN STORE - PLAN (NTS)

Escape windows including velux roof windows to have an unobstructed area that is at least 0.33m² in area and at least 450mm high or 450mm wide. The openable area should be a maximum of 1100mm from finished floor level.

Sinusoidal metal Roof finish with low vulnerability fire rating - Colour slate grey and to be approved by Planning Authority

Vertical movement joints should be positioned every 6 metres centres and within 3 metres of a corner.




MATERIALS

All windows above porch to be able to be cleaned from ground level using proprietary standard water fed telescopic window cleaning system. System to be shown to building control officer on completion certificate inspection if required.

150 x 20mm vertical 'board on board' Fibre Cement board cladding

Cladding fixed in accordance with Structural Engineers drawings.

Cladding to comply with European Standard EN-13501-1.

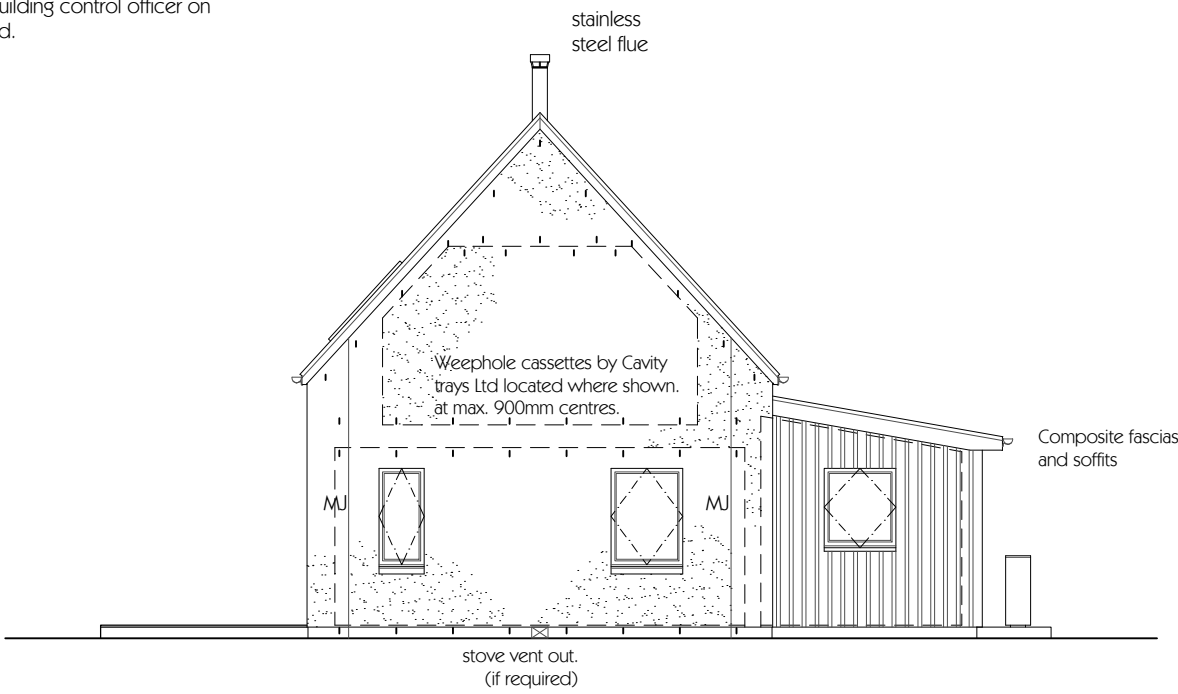


SIDE (NORTH EAST) ELEVATION



SIDE (NORTH WEST) ELEVATION



SIDE (NORTH WEST) ELEVATION

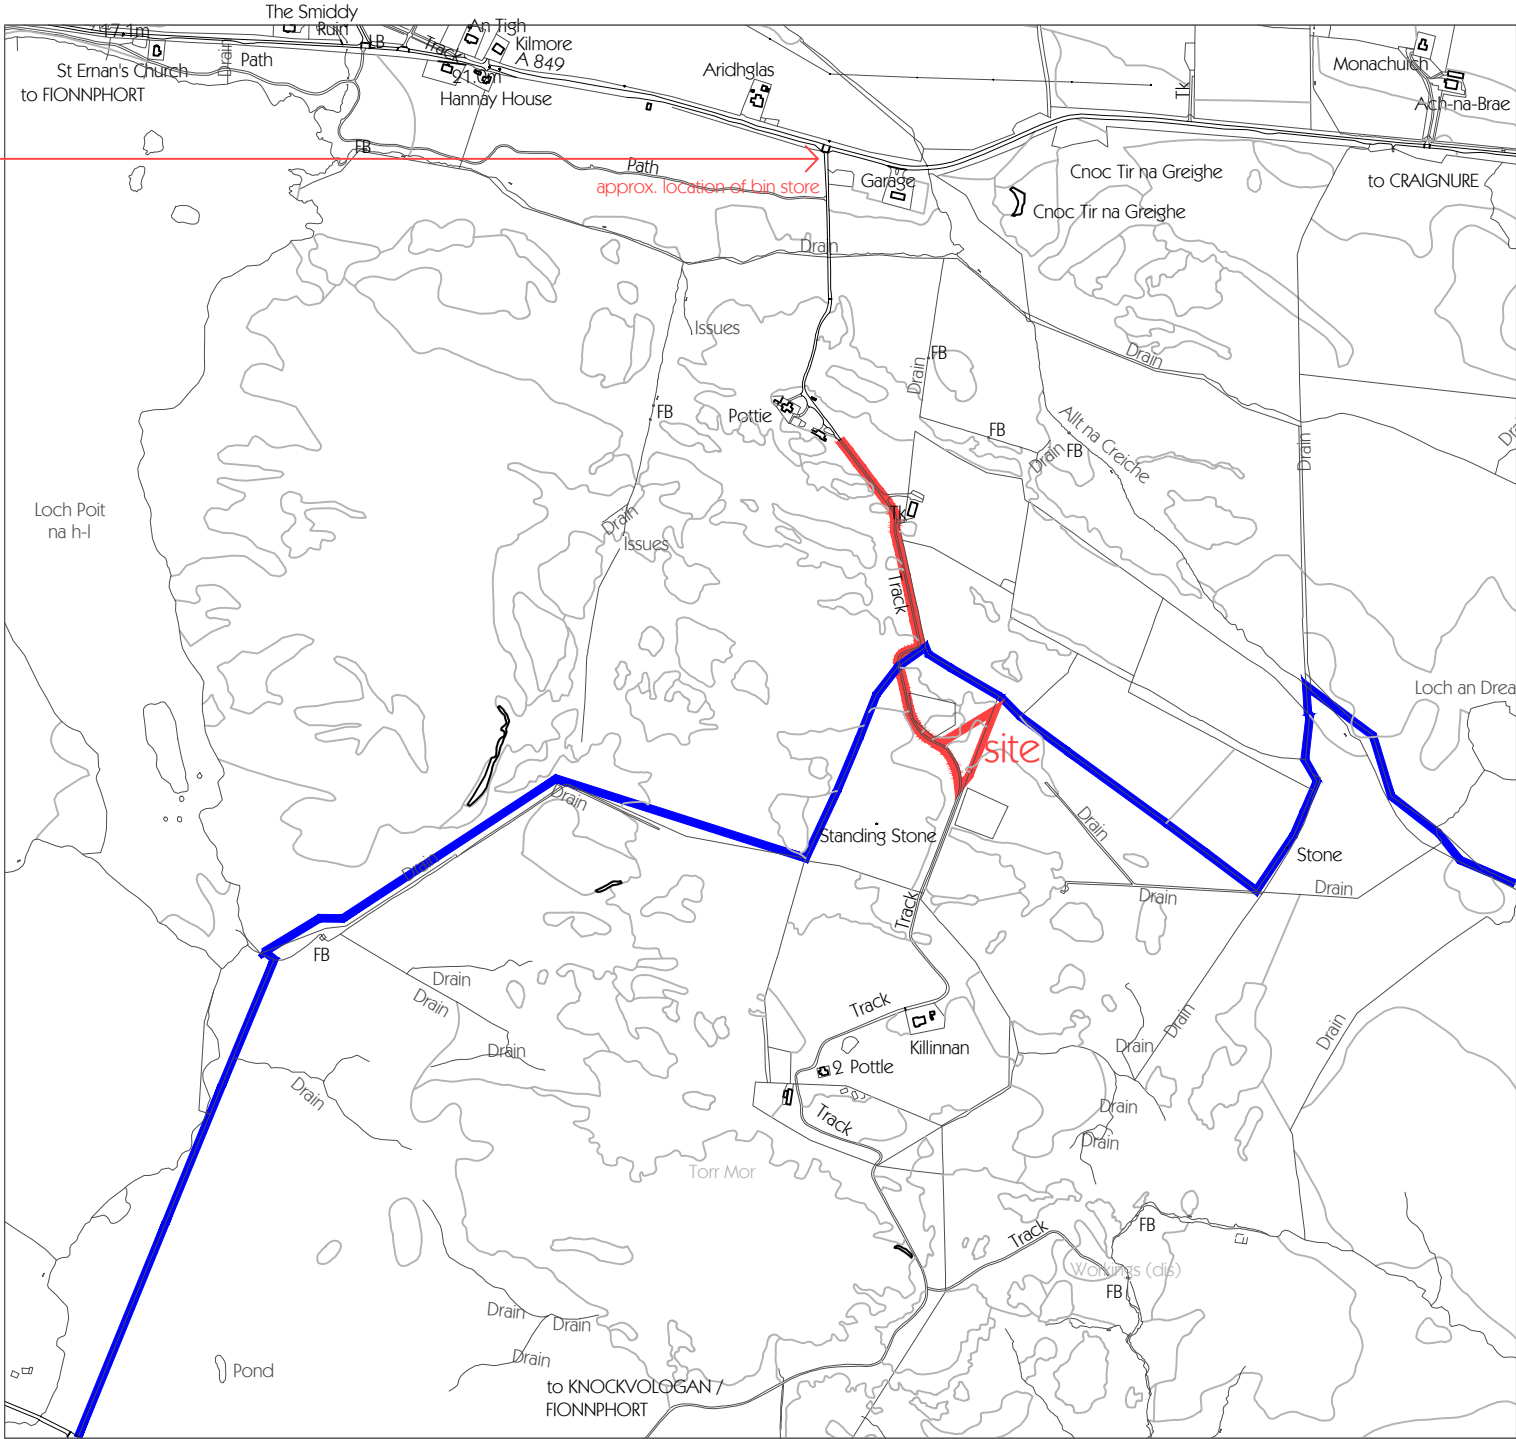

LOCATION PLAN 1 : 10 000

Revision A - Amended in accordance with Building Standards and structural Engineers comments - 17/2/26

Client

MR & MRS CAMERON & CATRIONA ANSON

Project

PROPOSED HOUSE AT PLOT 2,
2 POTTEE, FIONNPHORT,
ISLE OF MULL, ARGYLL
PA66 6BW

Drawing

ELEVATIONS

GENERAL ARRANGEMENT

Drawn by CMD

Date: DEC 2025

Drawing Scale: 1:100 @ A1

CAD Filename:

Beaton + McMurchy
architects

tigh na glaic, taynuilt, argyll. pa35 1jw

tel - 01866 822350 fax - 01866 822320

e-mail mail@bmarchitects.co.uk
web www.bmarchitects.co.uk

Drawing No.

Revision

2420 L(--)04 A

NOTE: copyright of this design belongs to Beaton + McMurchy Architects Ltd. and cannot be copied or reproduced without our consent.

The purpose of this drawing is solely for obtaining Planning Permission and/or Building Warrant approval. The drawing may be suitable for construction purposes but it may be necessary to augment/and or amend this information for this purpose. No liability will be accepted for any omission on this drawing should the drawing be used for construction purposes.