
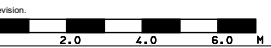
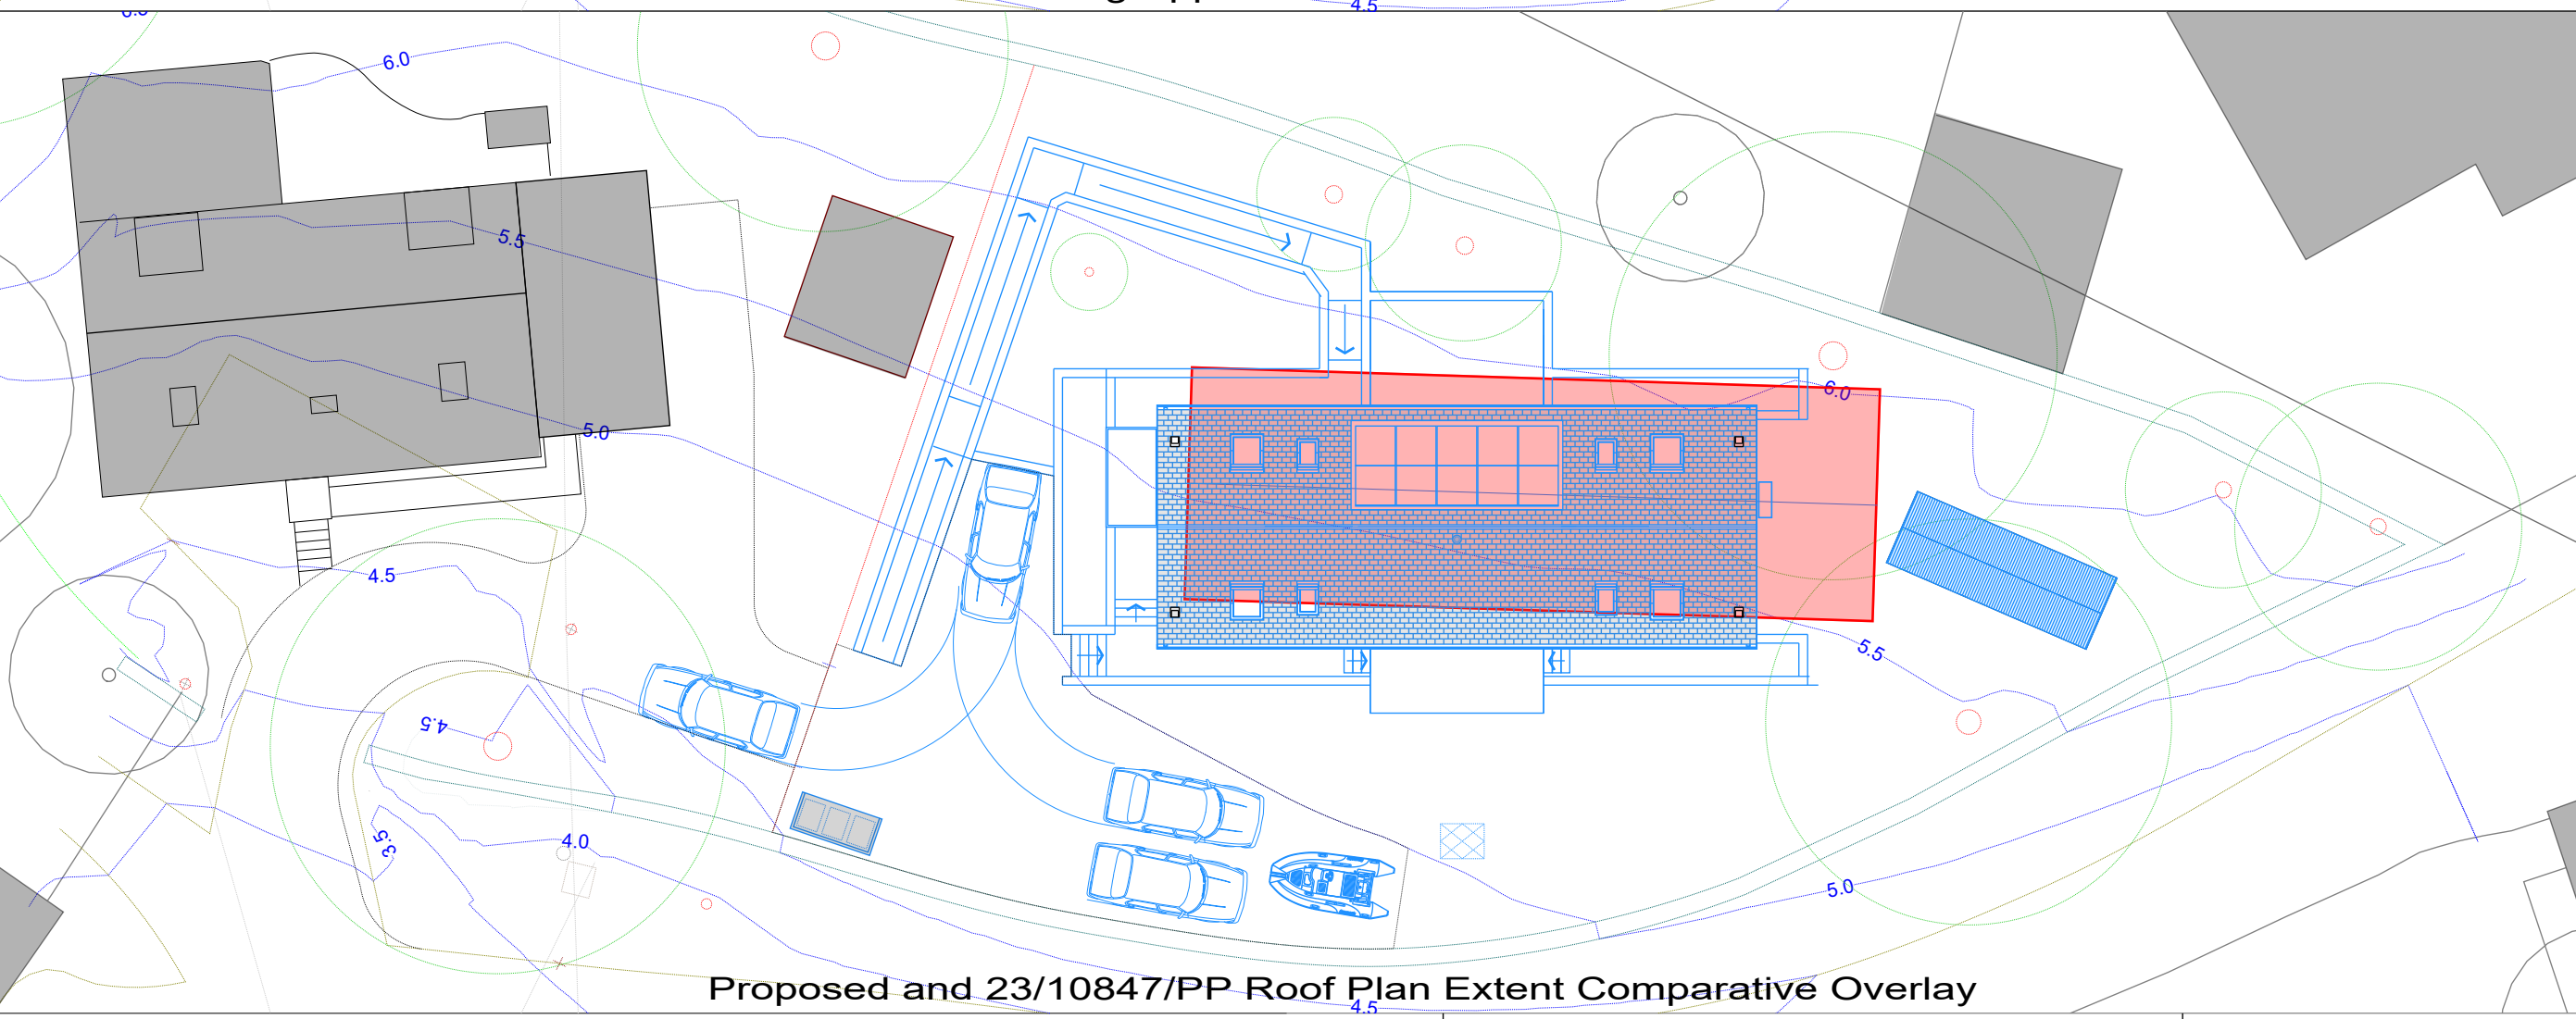
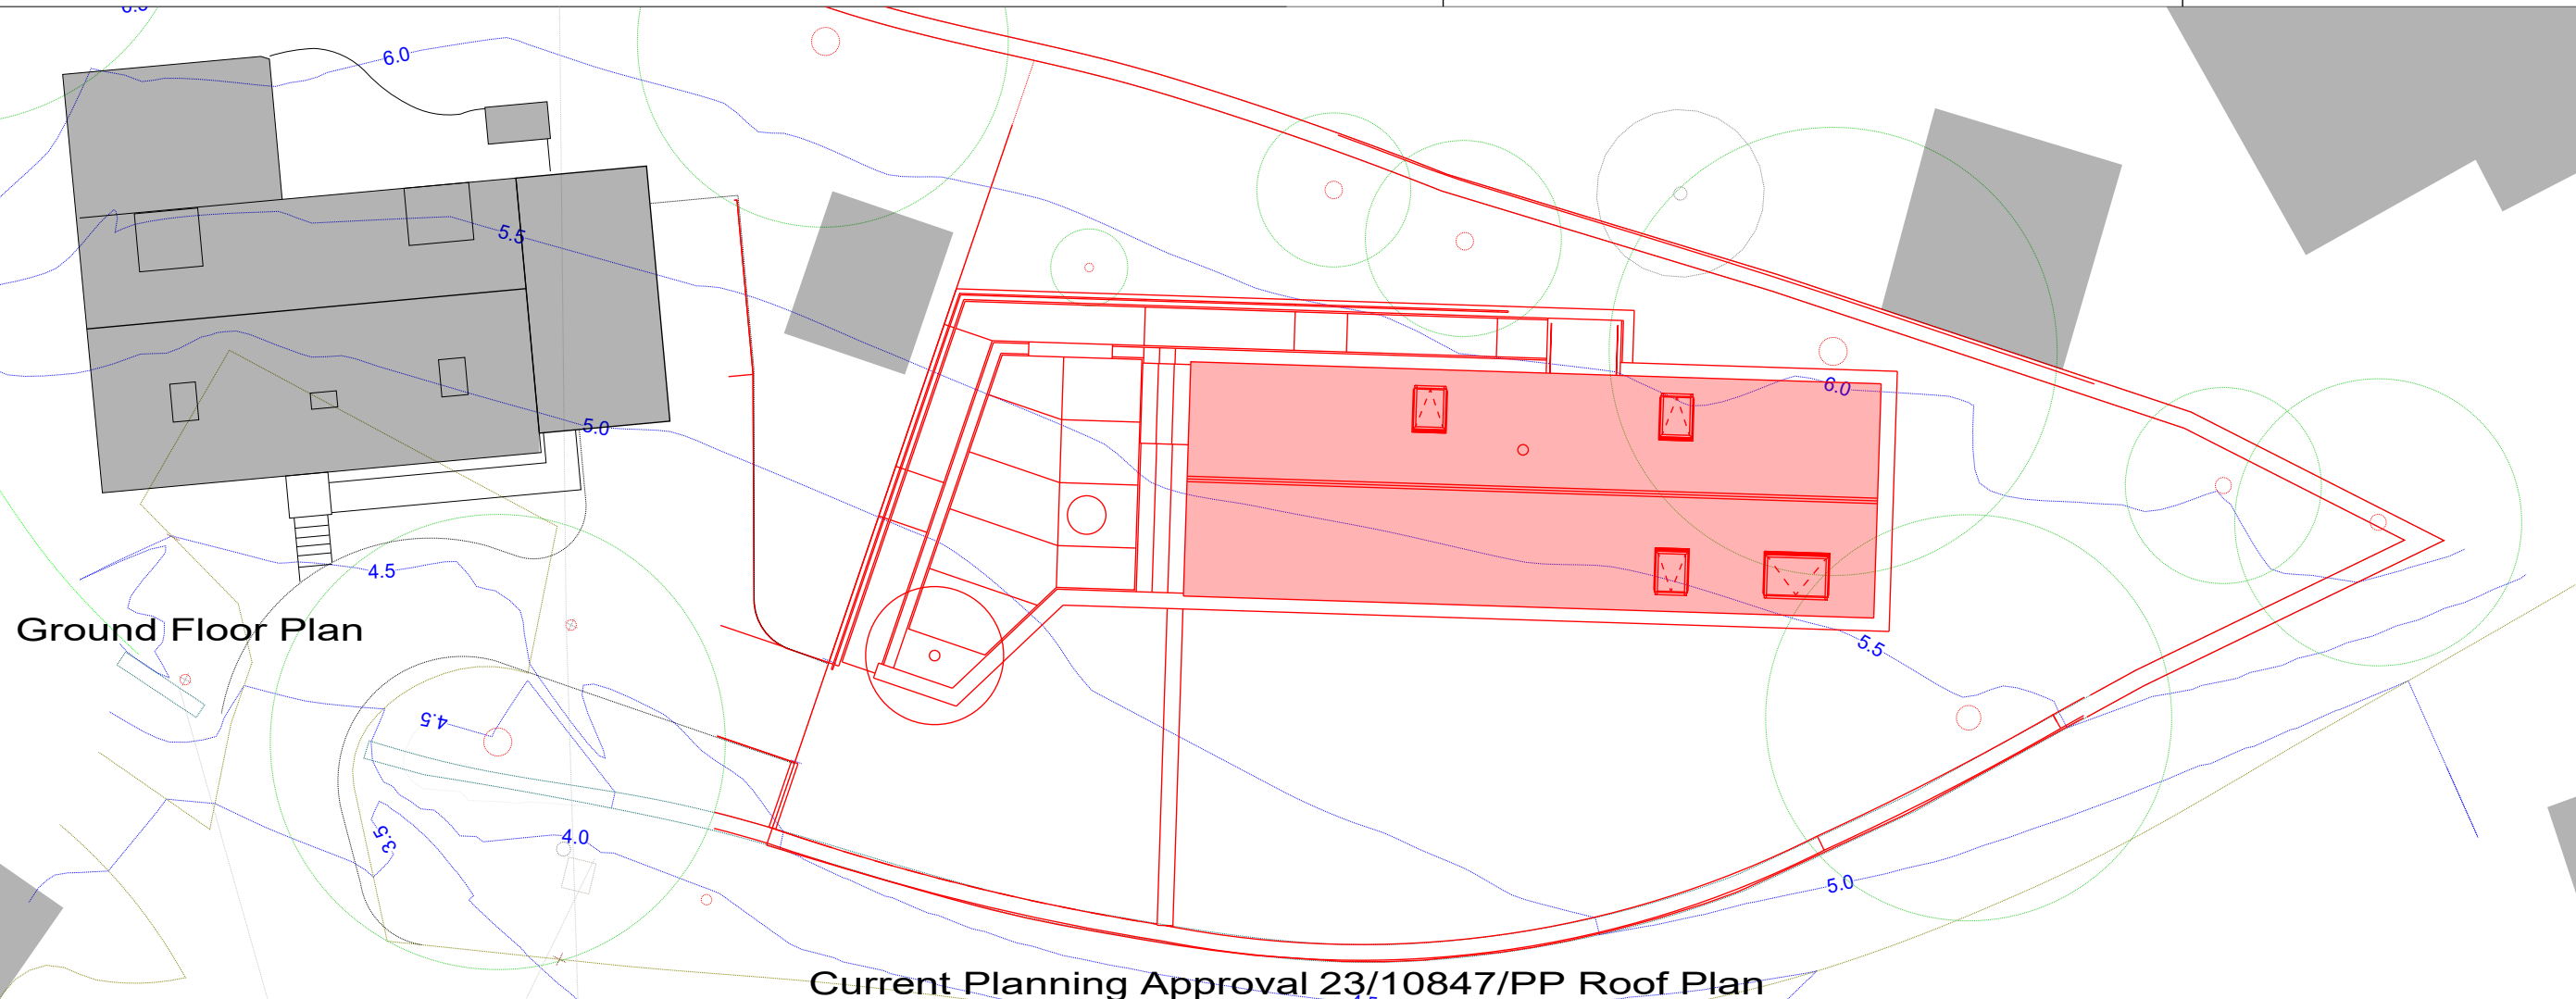


Notes.

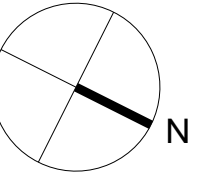

PLOT B
TOBERONCHY
ISLE OF LUING
PA34 4UE

SITE PLAN
Current Planning Approval
23/10847/PP Roof Plan
and New Proposed Roof
Plan Comparative Overlay

TM HINTON BA(Hons) Dip Arch ARB	
Created:	March 2020
Scale:	1:200 @ A3
tm.hinton.arch@gmail.com	

500 | 2051 | -