
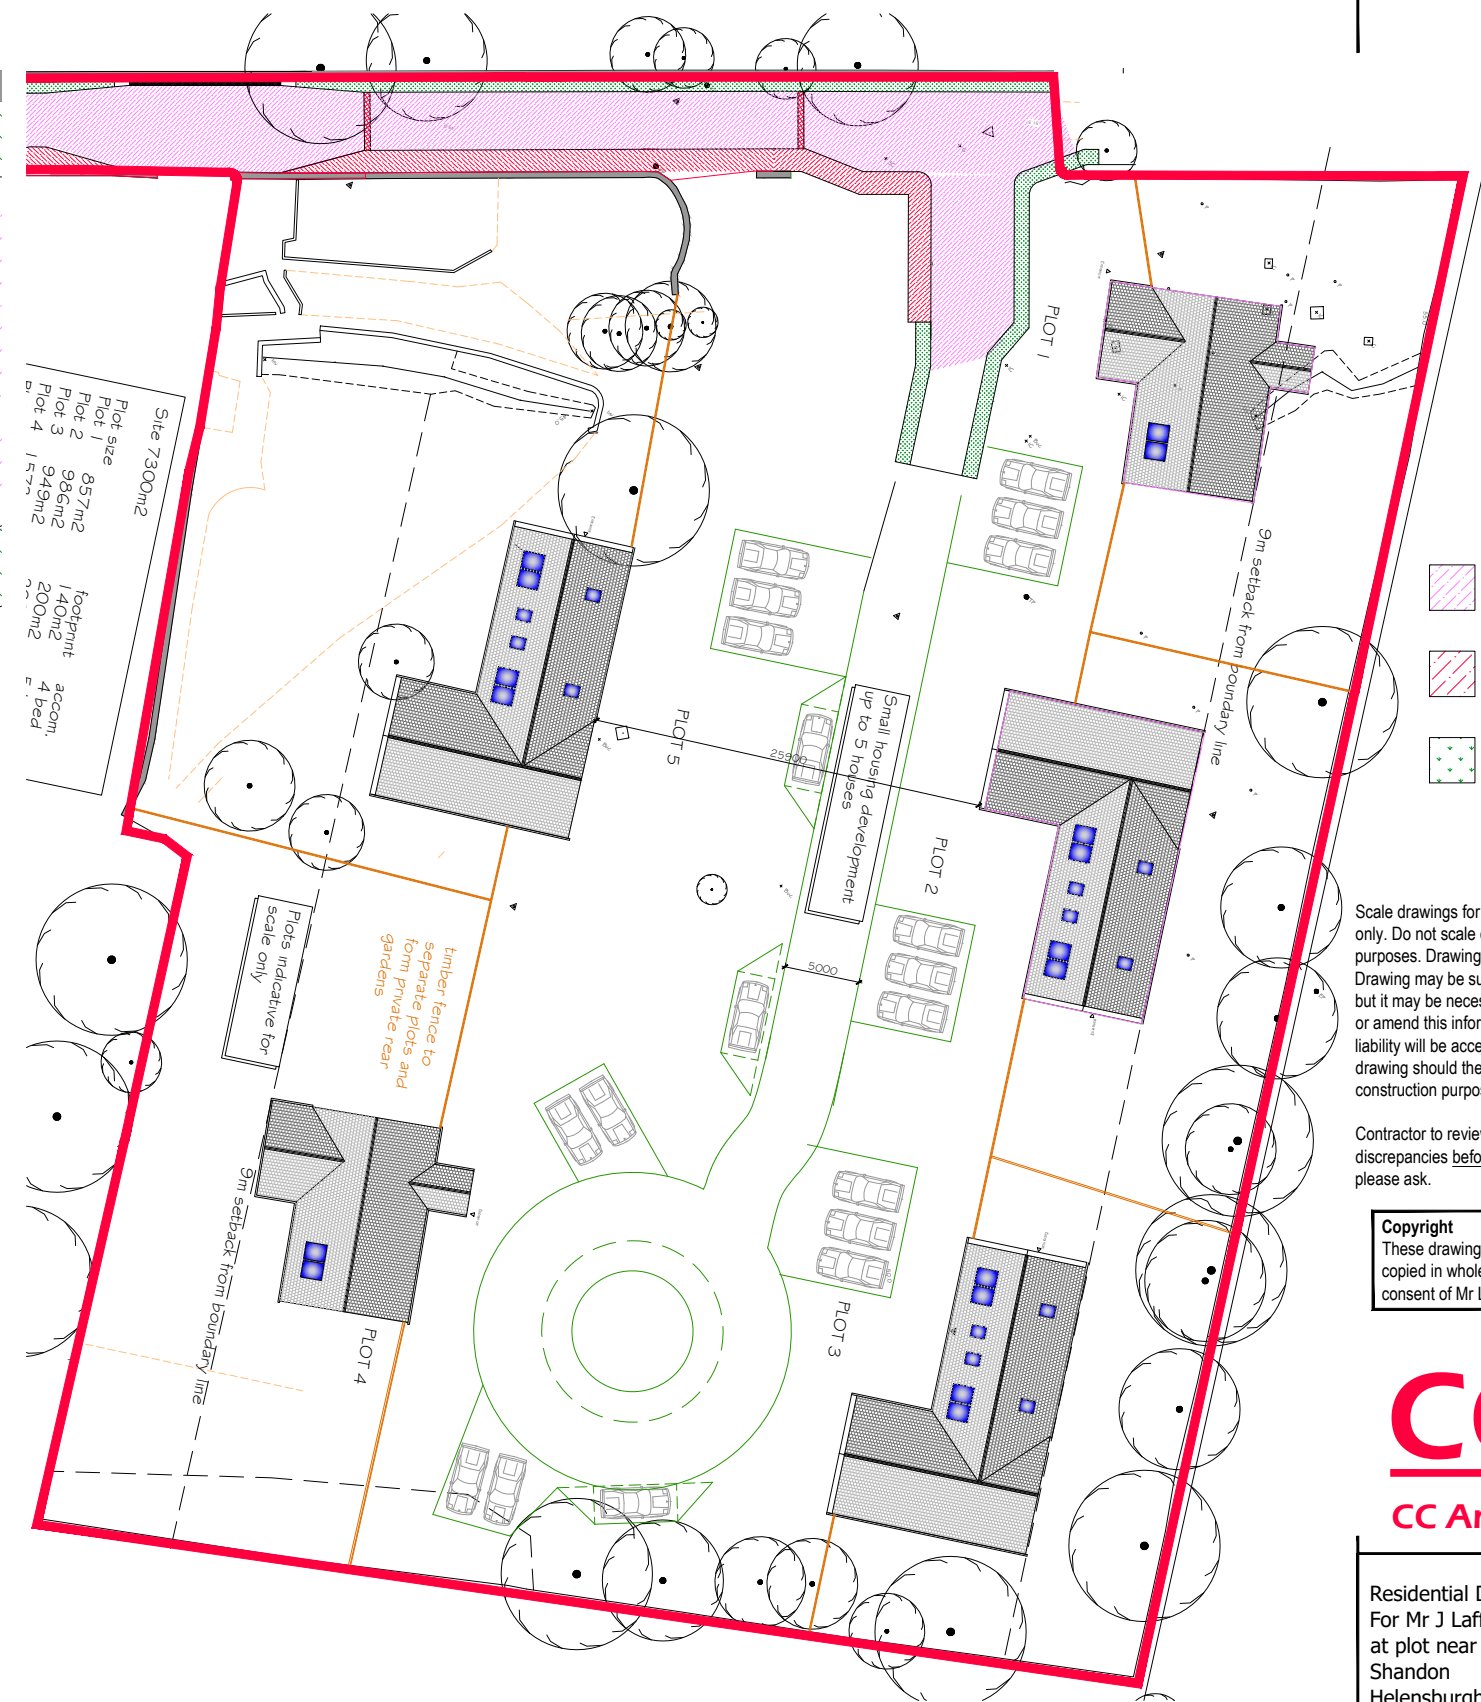


REVISIONS	
A: Amendments	18.02.26
B: Amendments	09.03.26
C: Amendments	12.03.26
D: Planning reissue	19.03.26

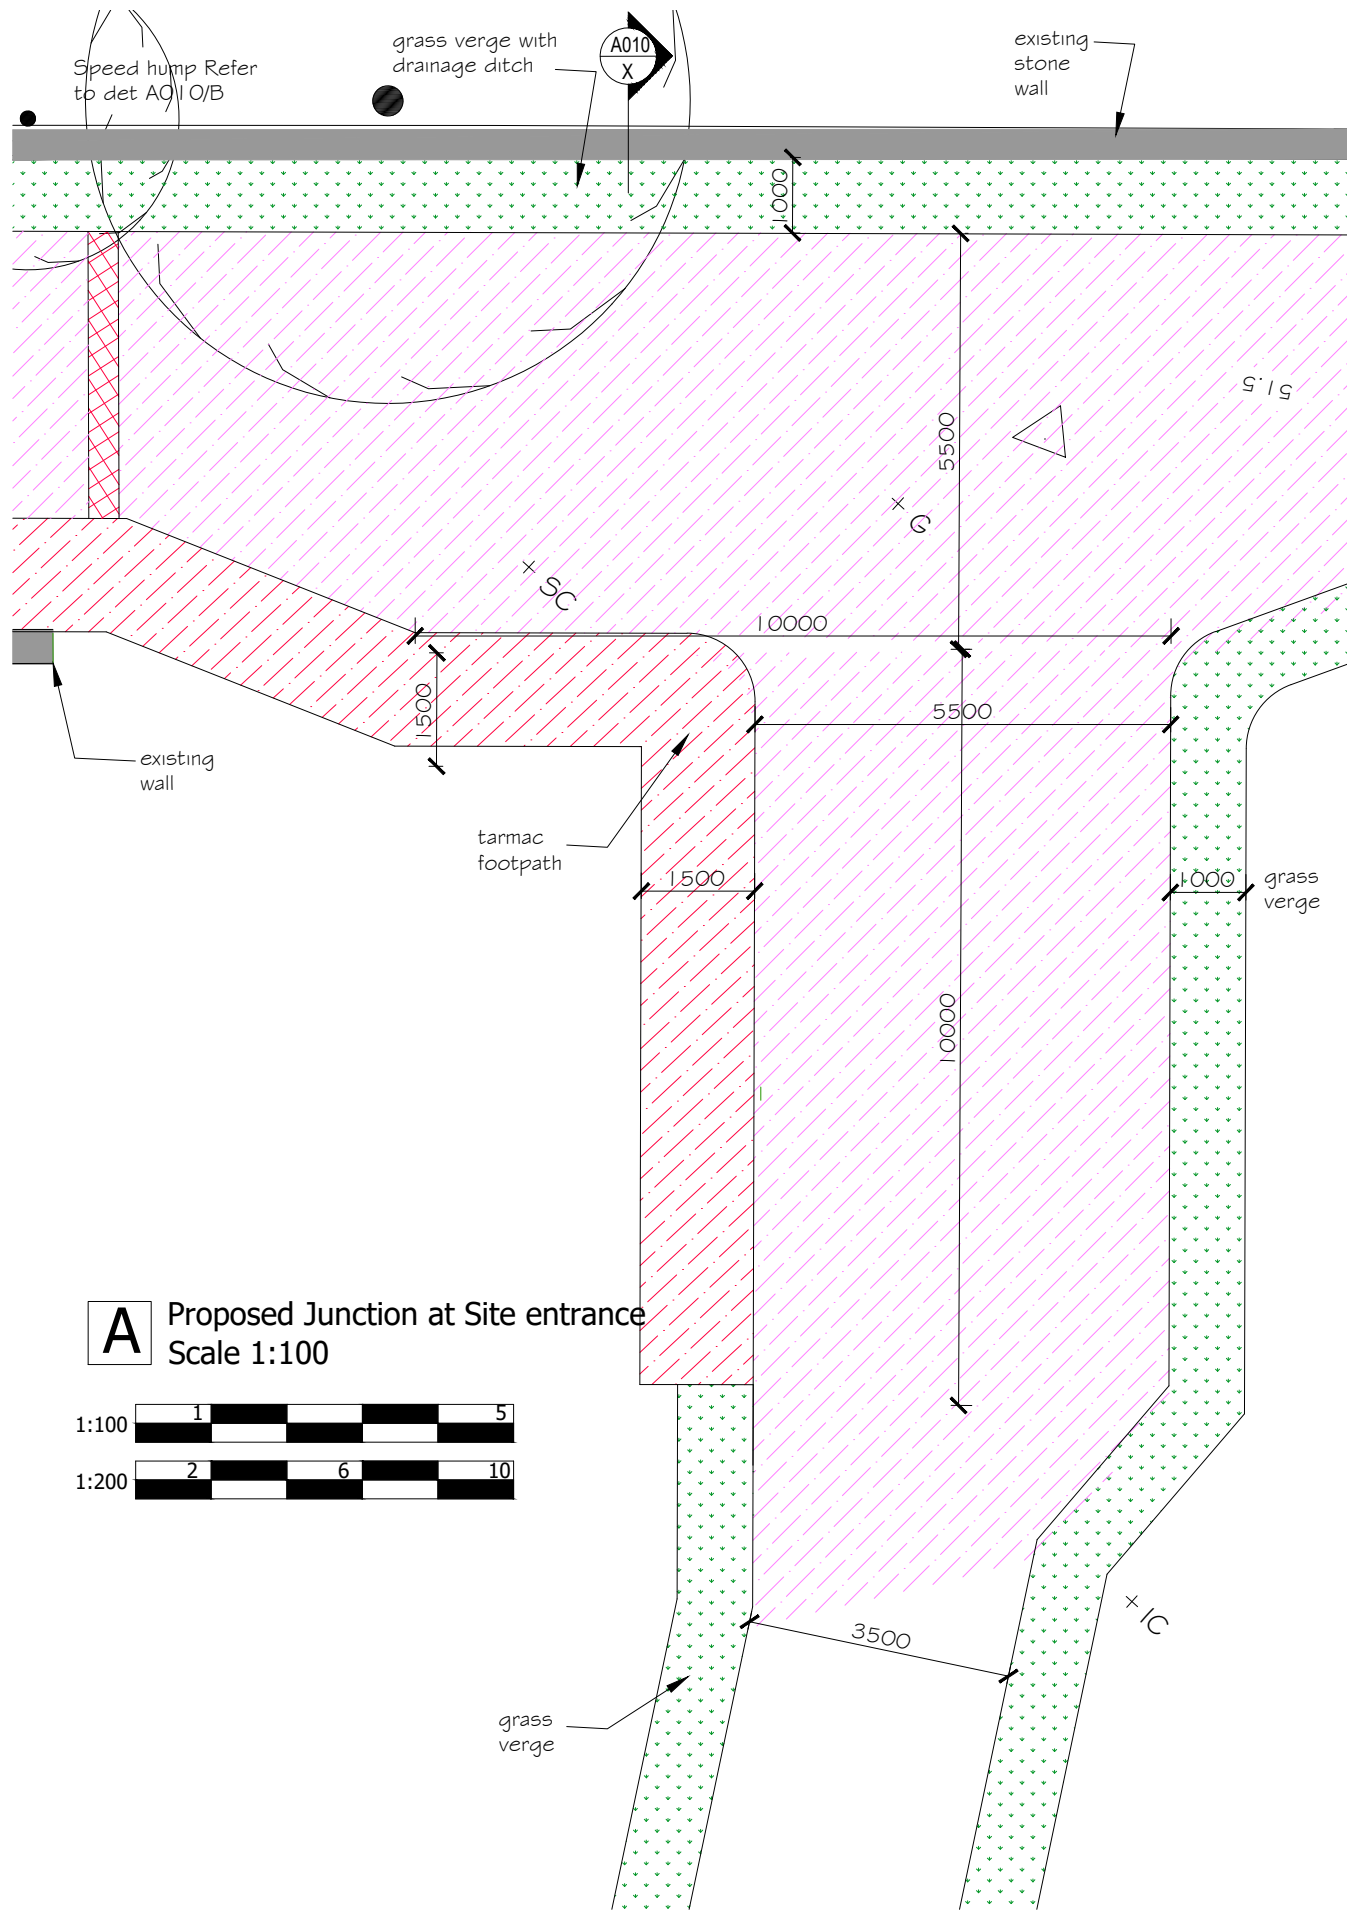

- new tarmac road
- new tarmac footpath
- grass verge

Scale drawings for Planning & Warrant Approvals only. Do not scale drawings for construction purposes. Drawing solely for obtaining approvals. Drawing may be suitable for construction purposes but it may be necessary for Contractor to augment or amend this information for this purpose. No liability will be accepted for any omission on this drawing should the drawing be used for construction purposes.

Contractor to review and highlight any discrepancies before manufacture. If in doubt, please ask.

Copyright
These drawings are copyright & cannot be copied in whole or in part without the written consent of Mr Lafferty.



Residential Development
For Mr J Lafferty
at plot near Laignfield
Shandon
Helensburgh
G84 8NU

Proposed Block Plan &
Development Entrance

project	drawing	rev	date	scale	
2502-3	A009	D	Feb 26	noted	A3