
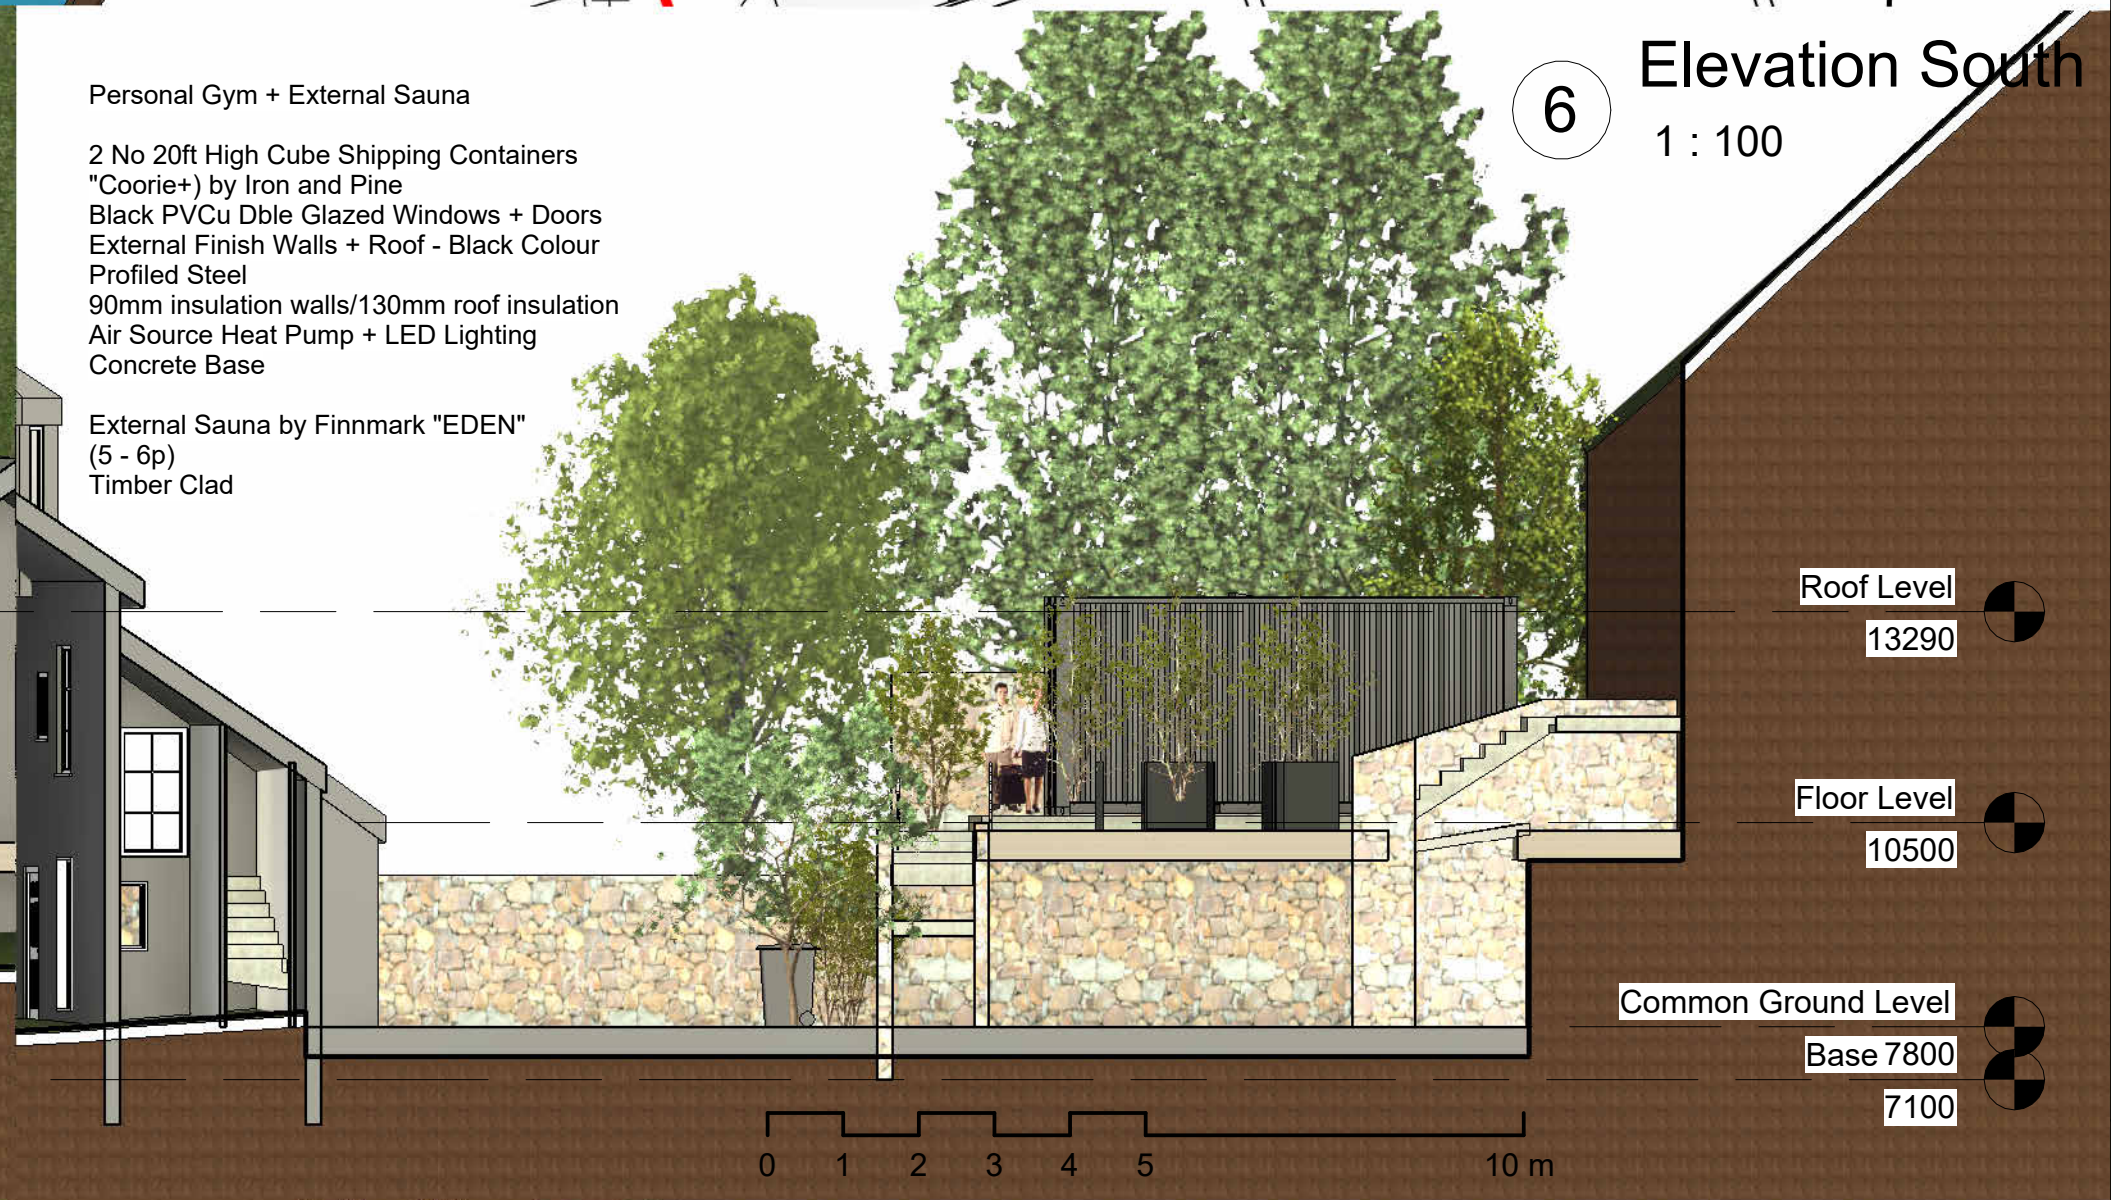
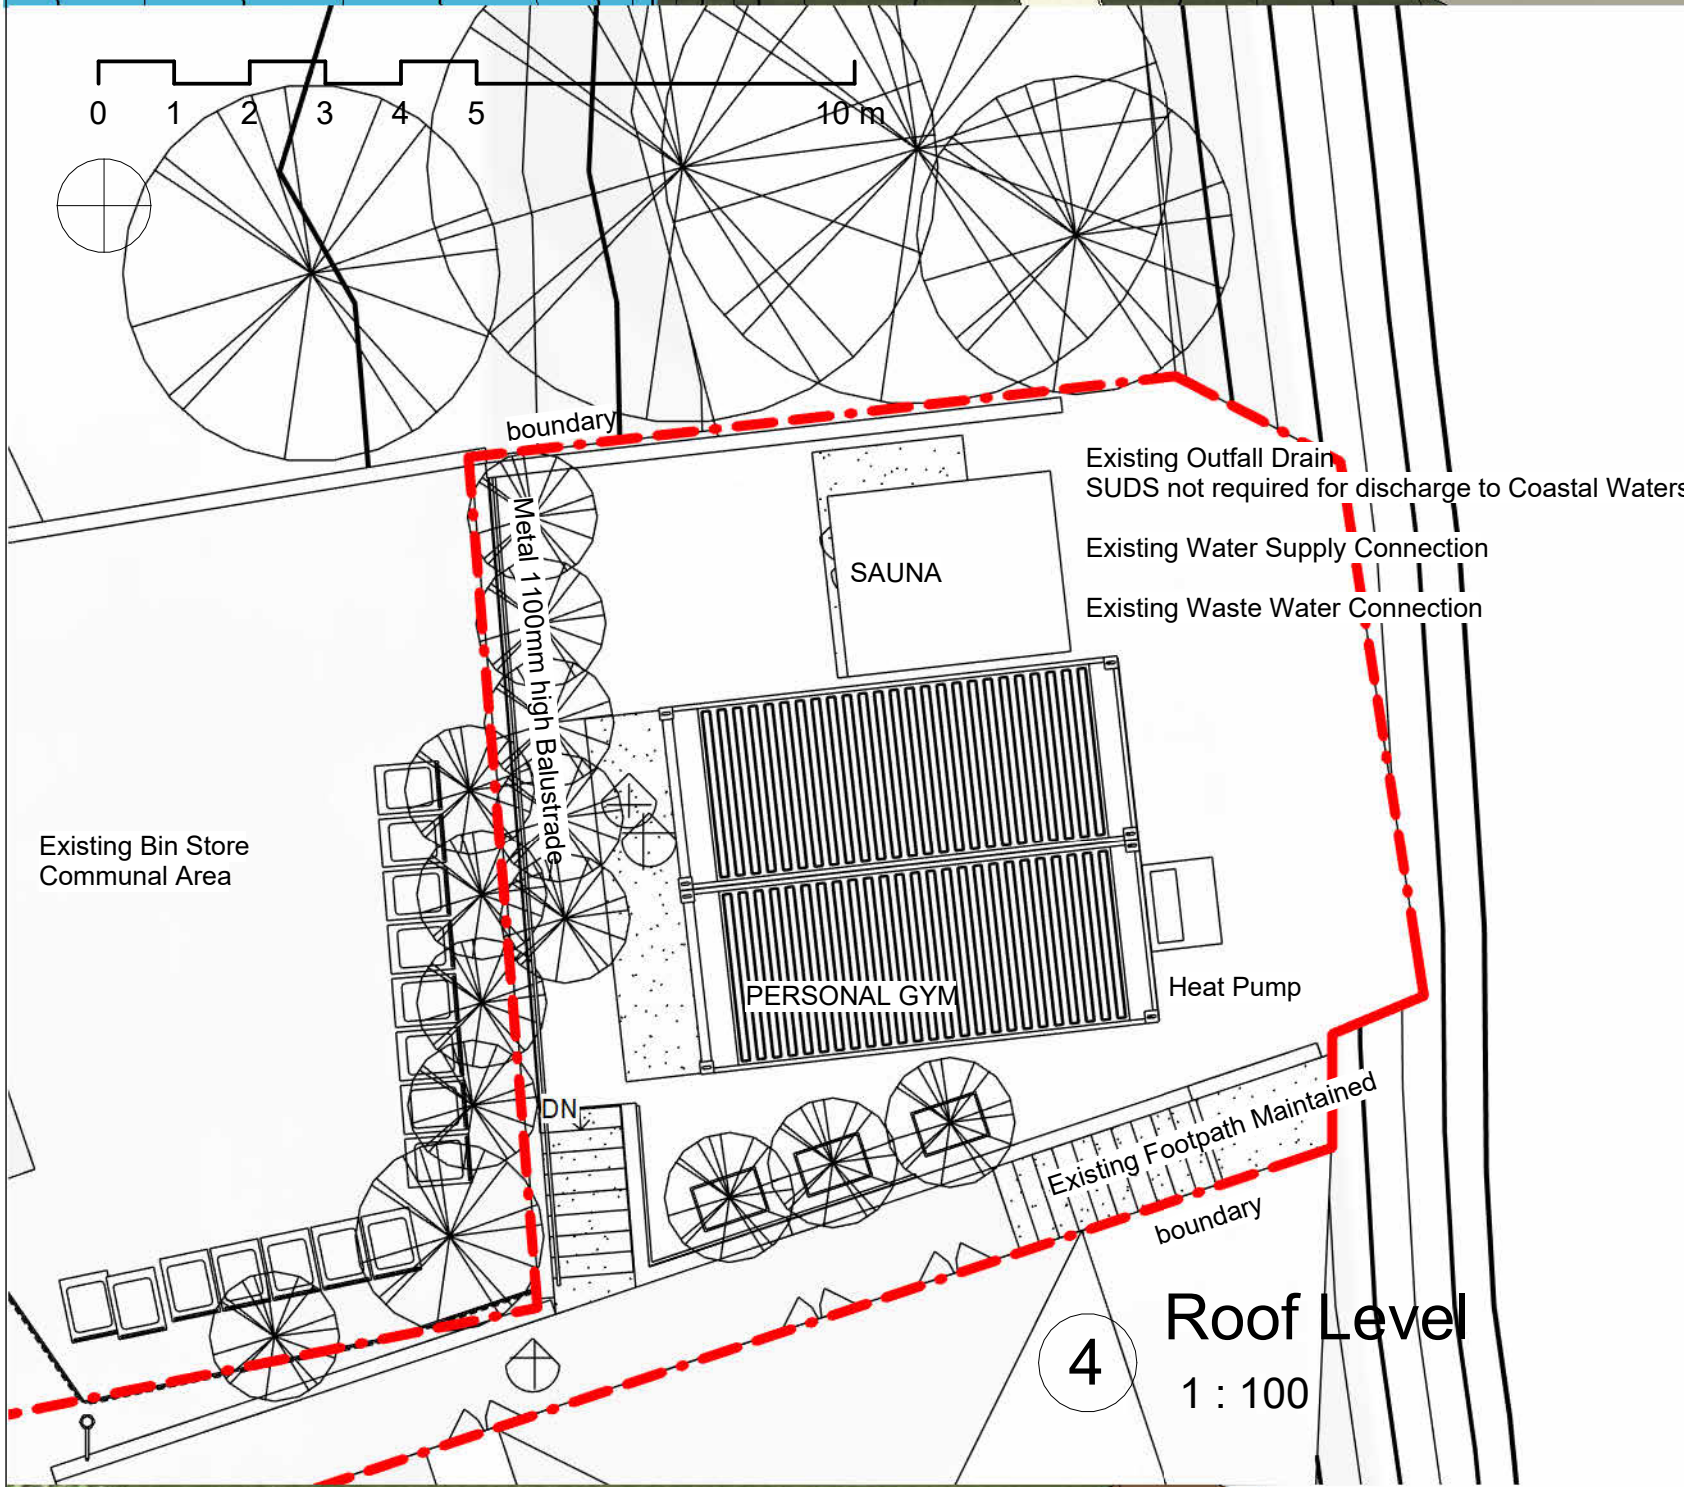
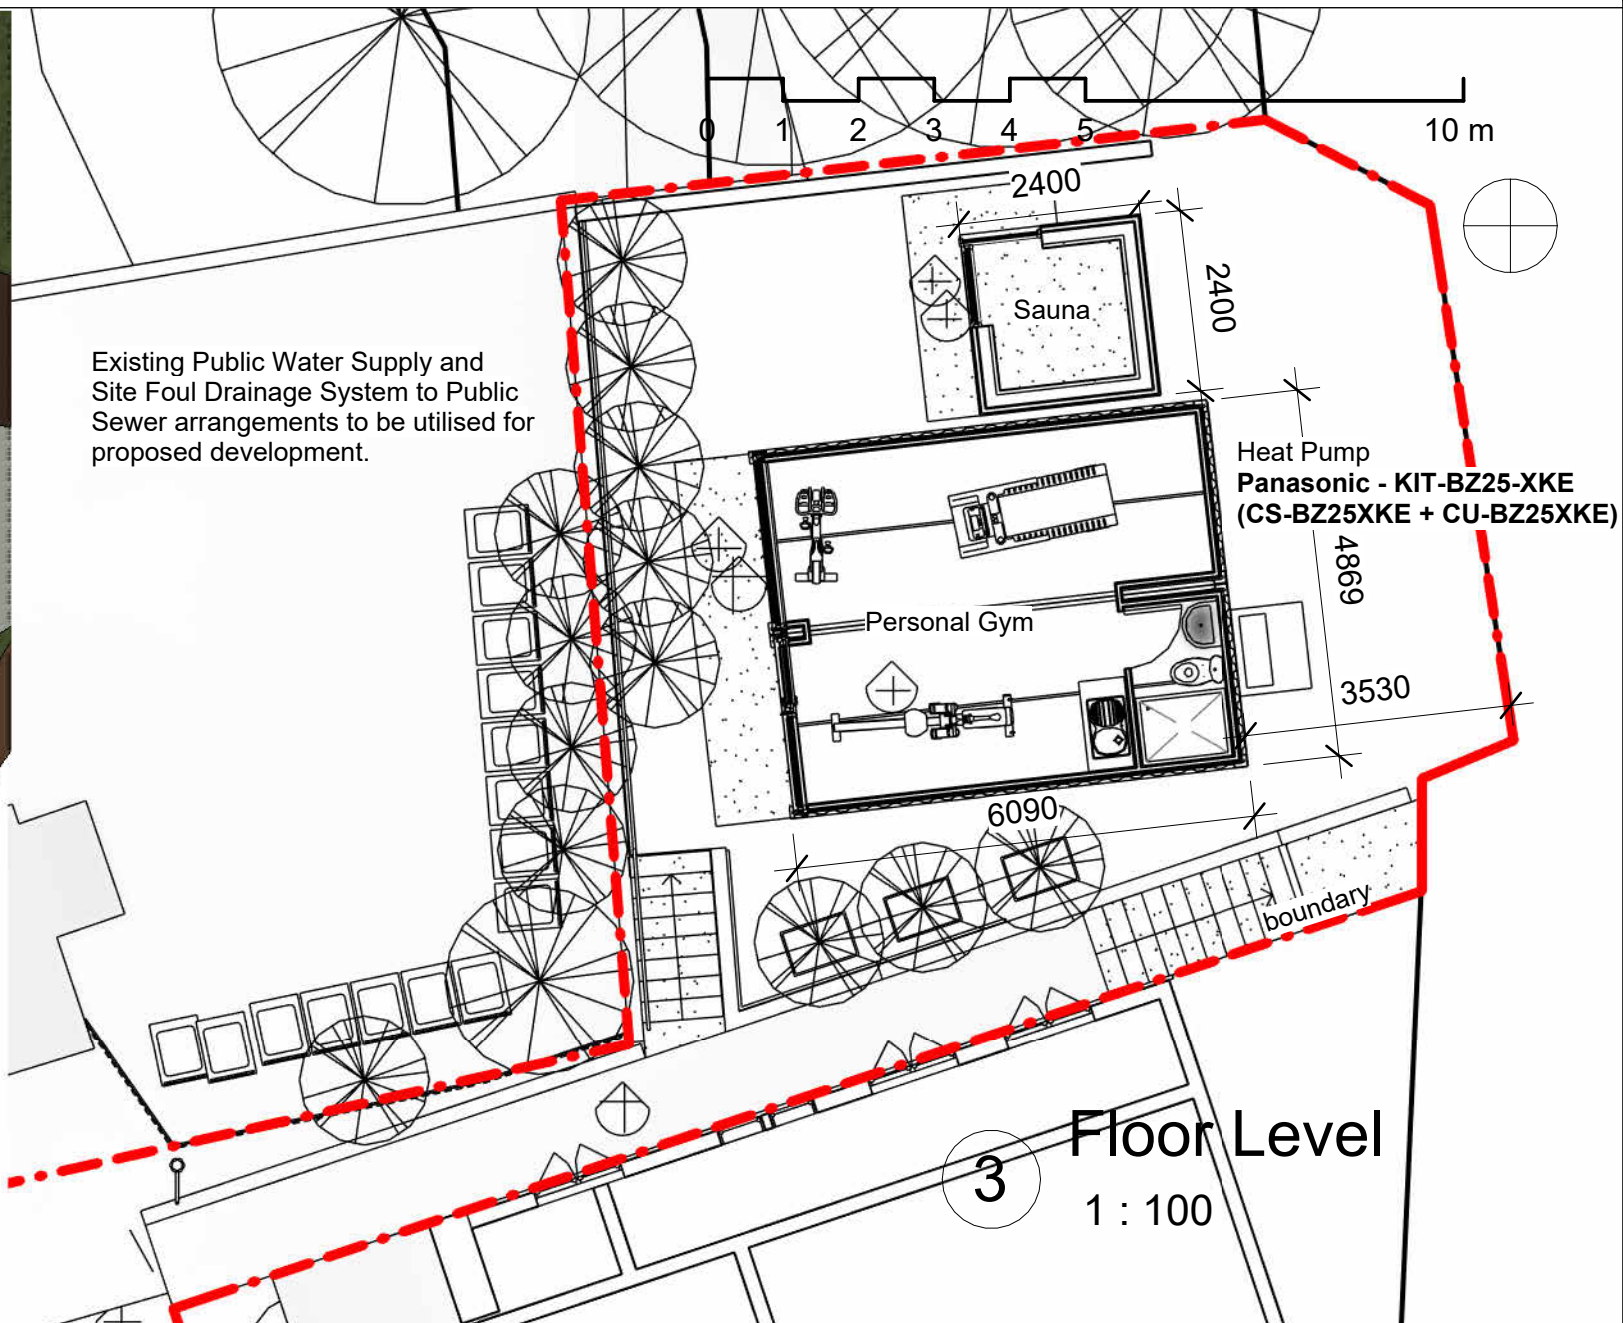
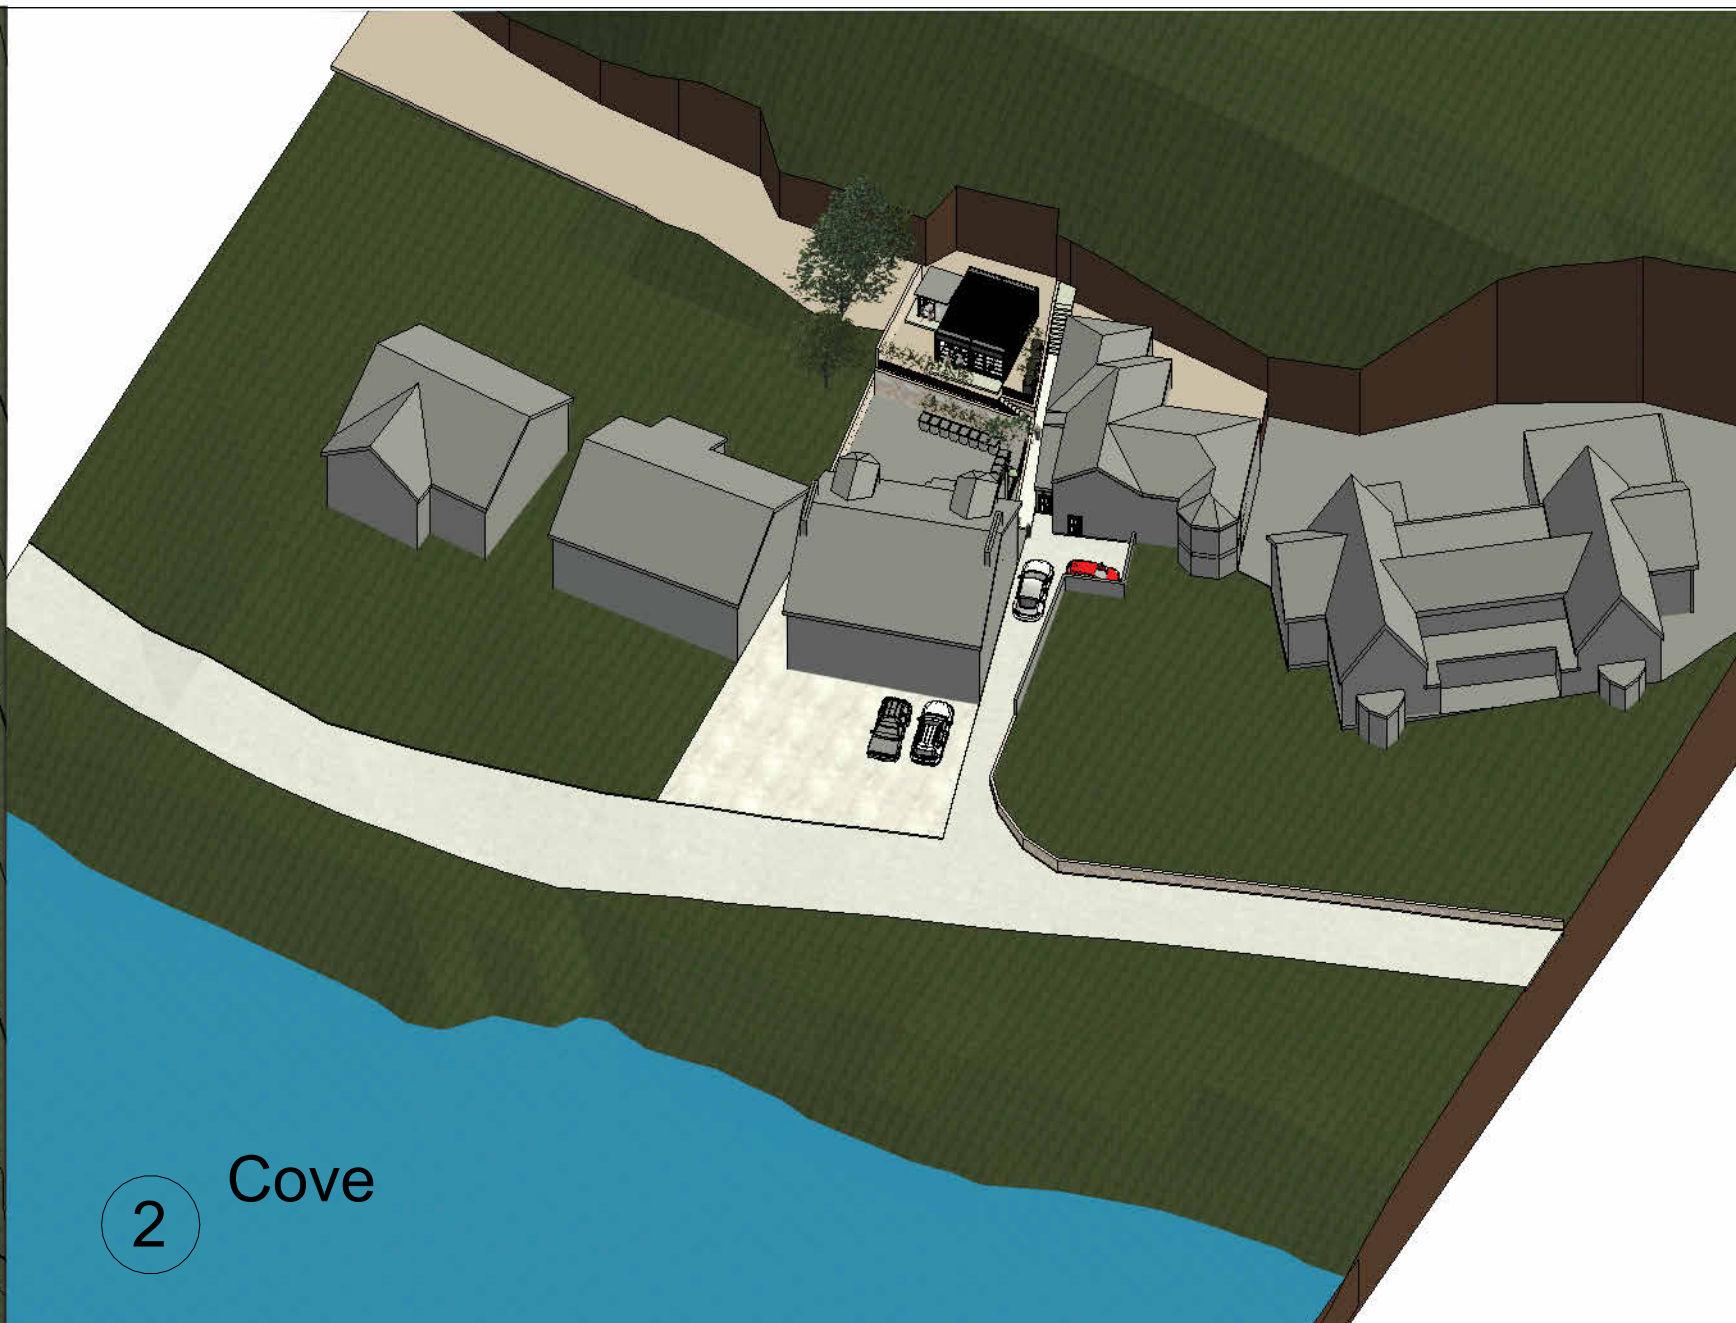


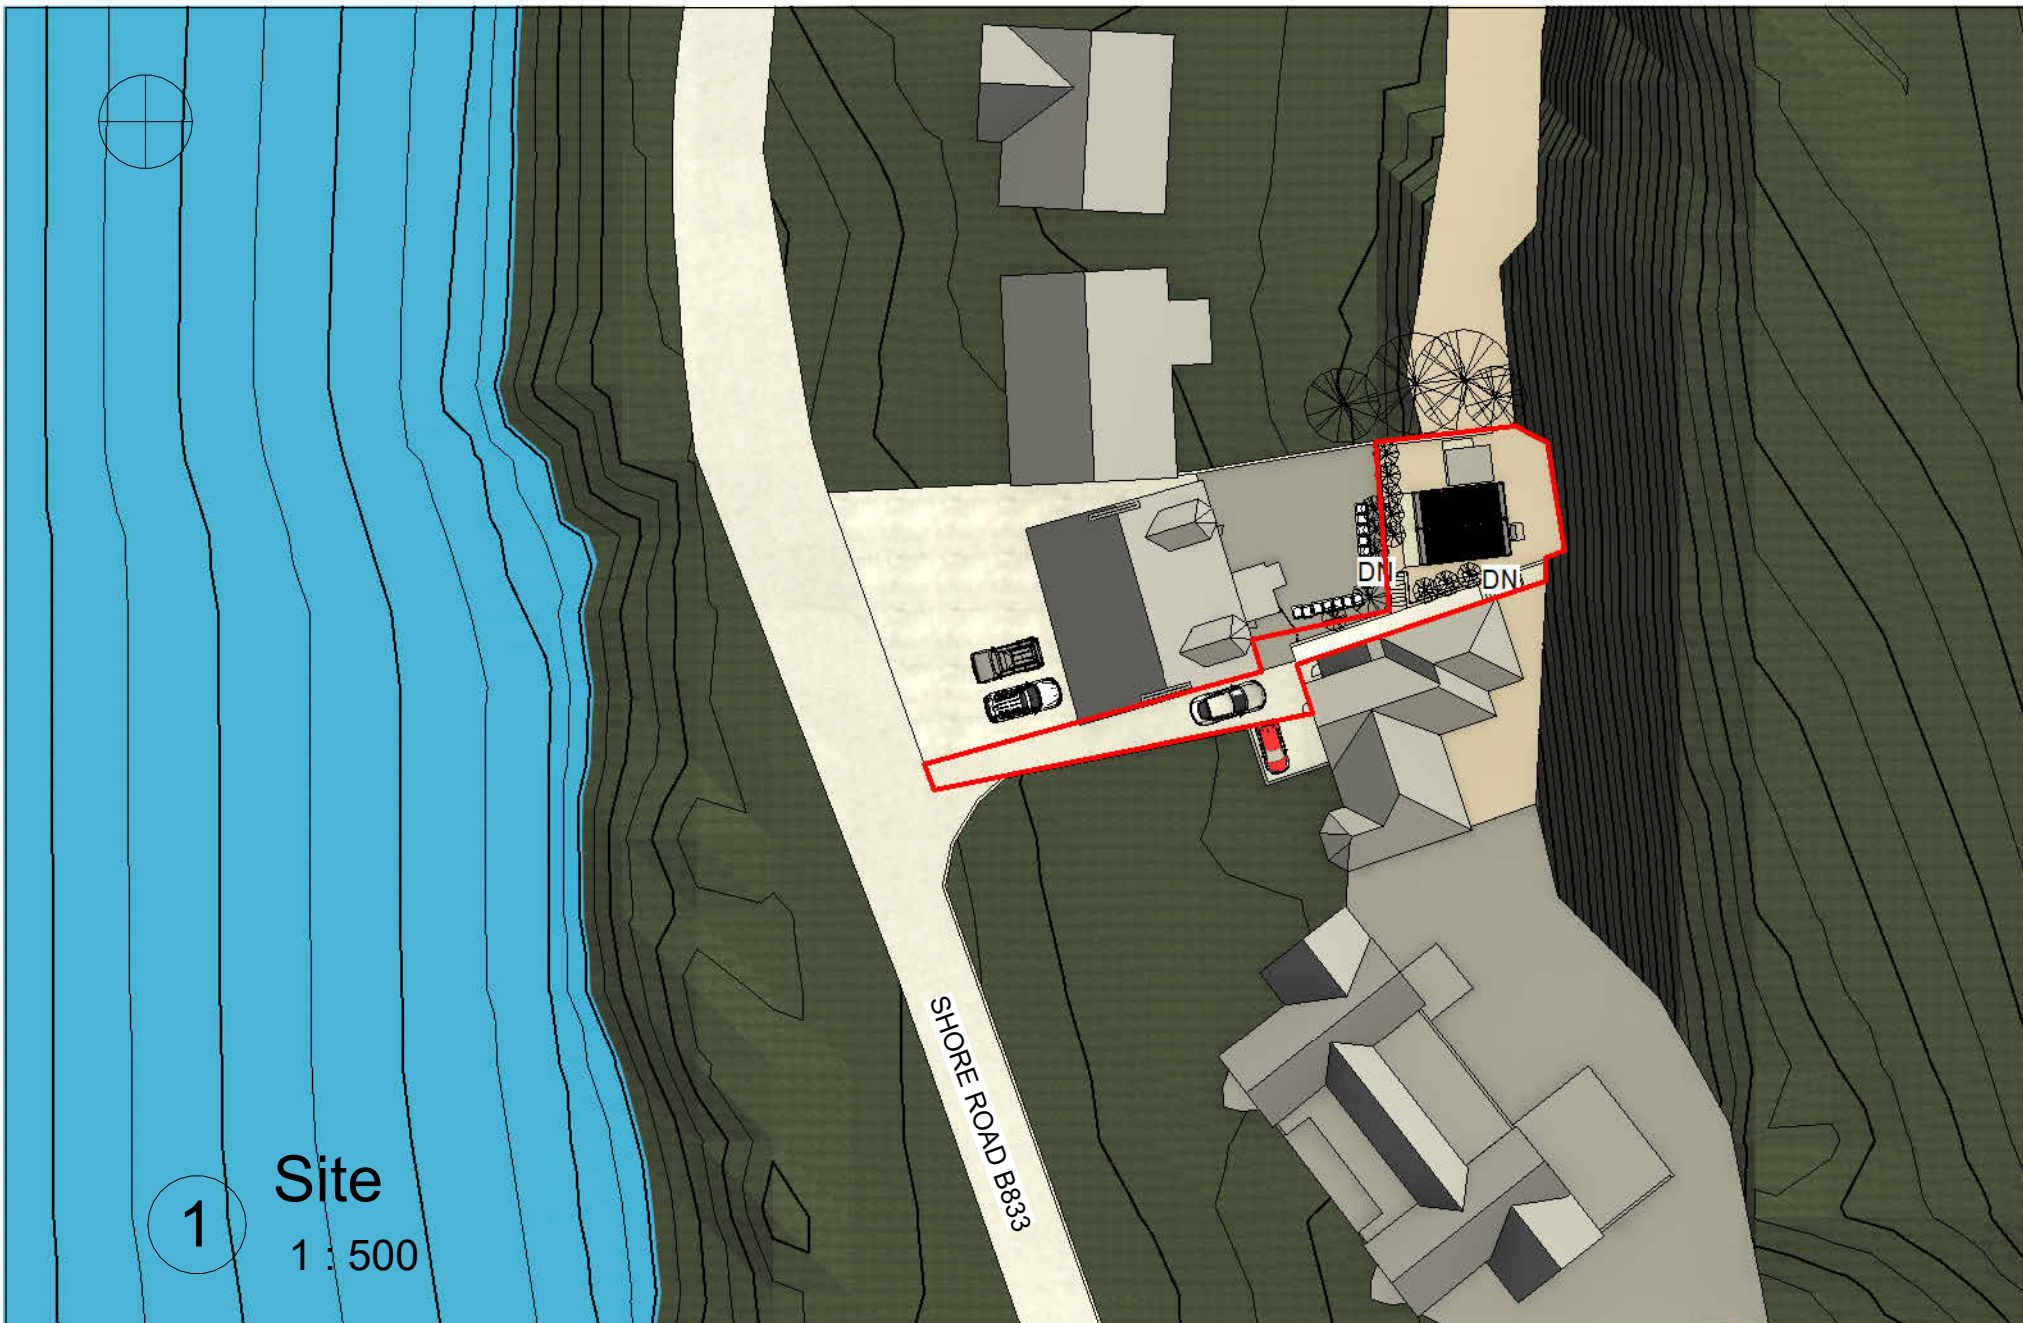

Unless stated otherwise, the designs shown are subject to detailed site investigation, legal definition and the comments and / or approval of the relevant various Local Authority Officers, Statutory Undertakers, Fire Officers and the like. They are copyright project specific and confidential and no part is to be used or copied in any way without the express consent of Brian Currie Architecture.

A1 50mm true size

COPYRIGHT - BRIAN CURRIE ARCHITECTURE 2024

This design and drawing may not be copied or reproduced in part or in whole by any means without written consent.

Client
Kathrin Hamilton
The Linn Botanic Gardens
Cove
Helensburgh G84 0NR

Project
The Doocot - Personal Gym /
External Sauna
Shore Road Cove
Helensburgh G84 0LR

BRIAN CURRIE
ARCHITECTURE

GENTOFTE
WESTERDUNES PARK NORTH BERWICK
EAST LOTHIAN EH39 5HJ

Mobile: 07772 101466
E mail: briancurrienb@gmail.com

Scale As indicated	Drawn by Author
Date 14/04/2026 17:35:05	Checked by Checker

Drawing Name
Planning Application

Drawing Number
B1006

C:\ARCHITECTURE\PROJECTS\RAYMOND
GRIEVE\Shore Road Cove\Planning Application\I
App_Personal Gym_Shore Road Cove March
2026.rvt