
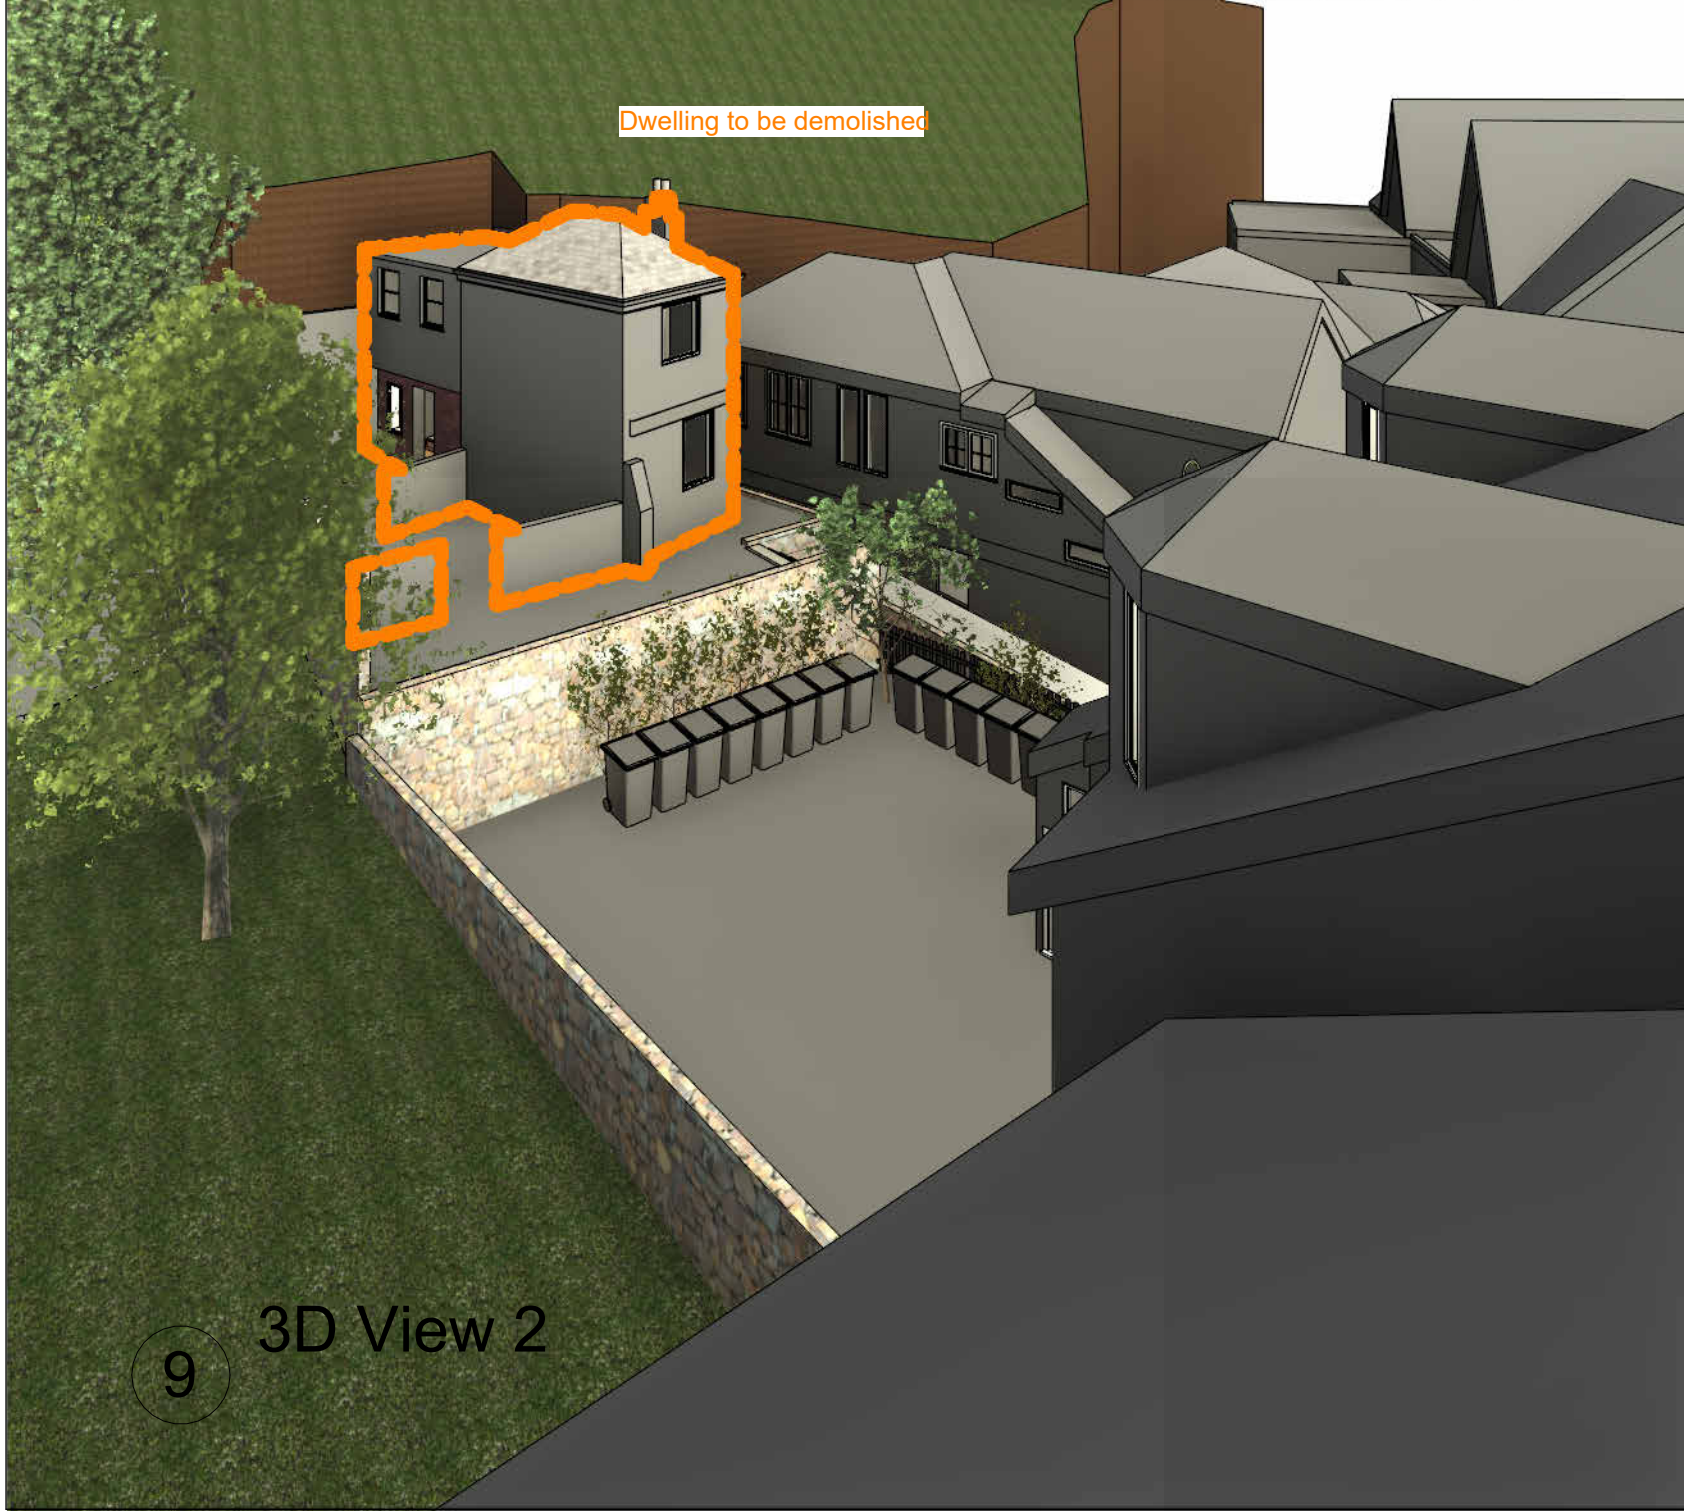
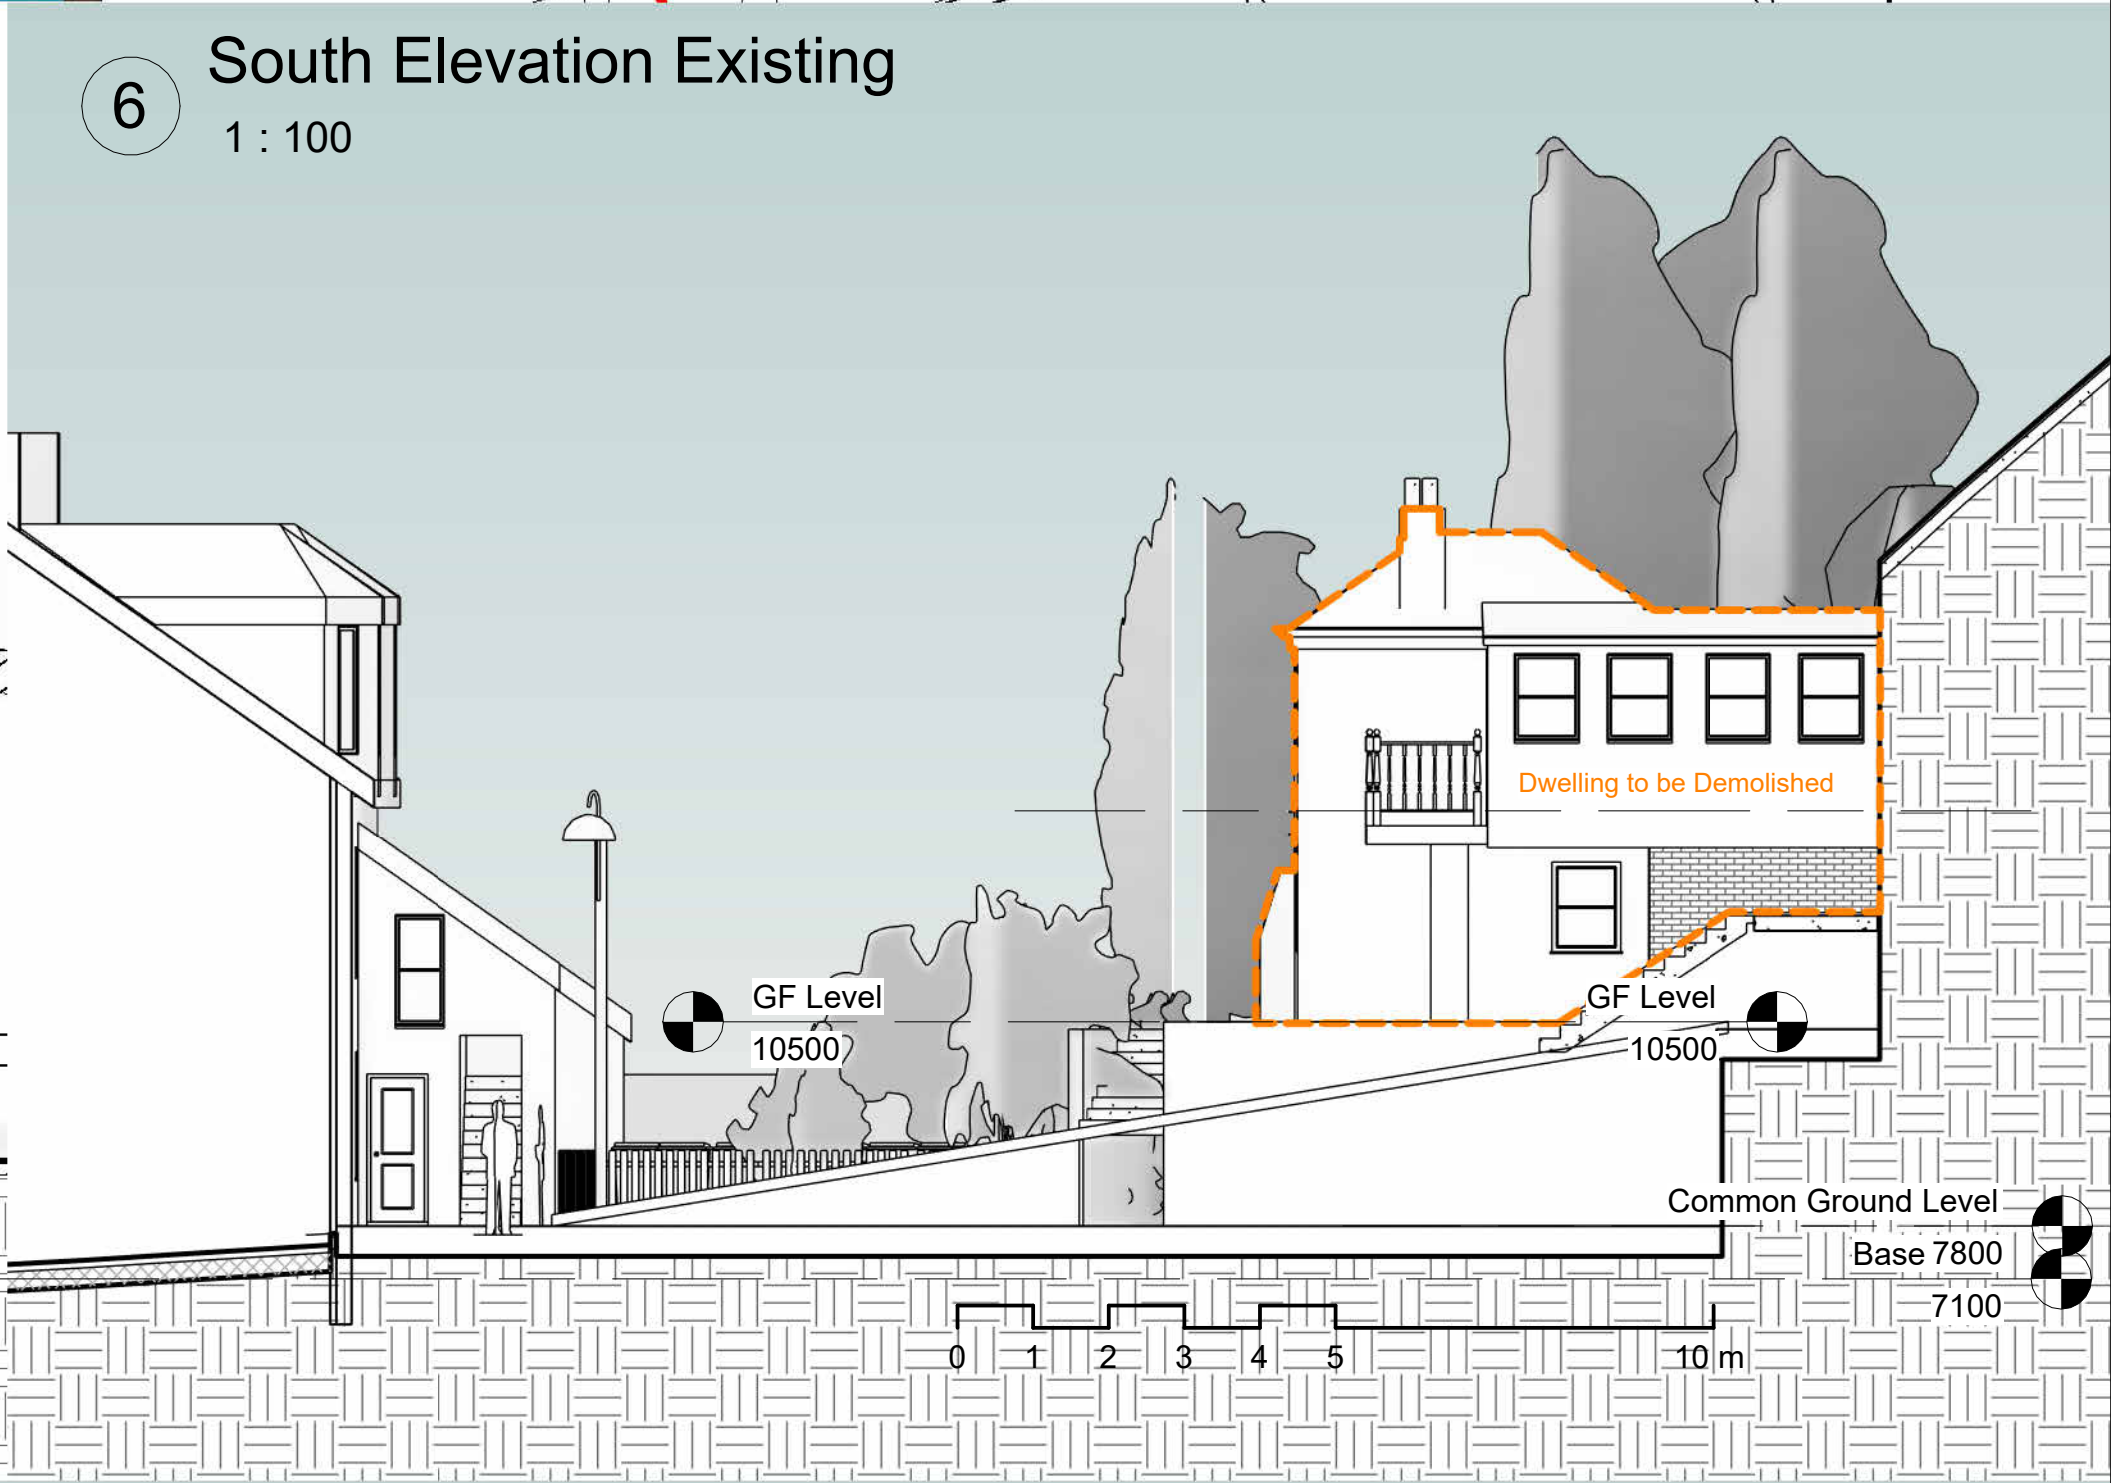
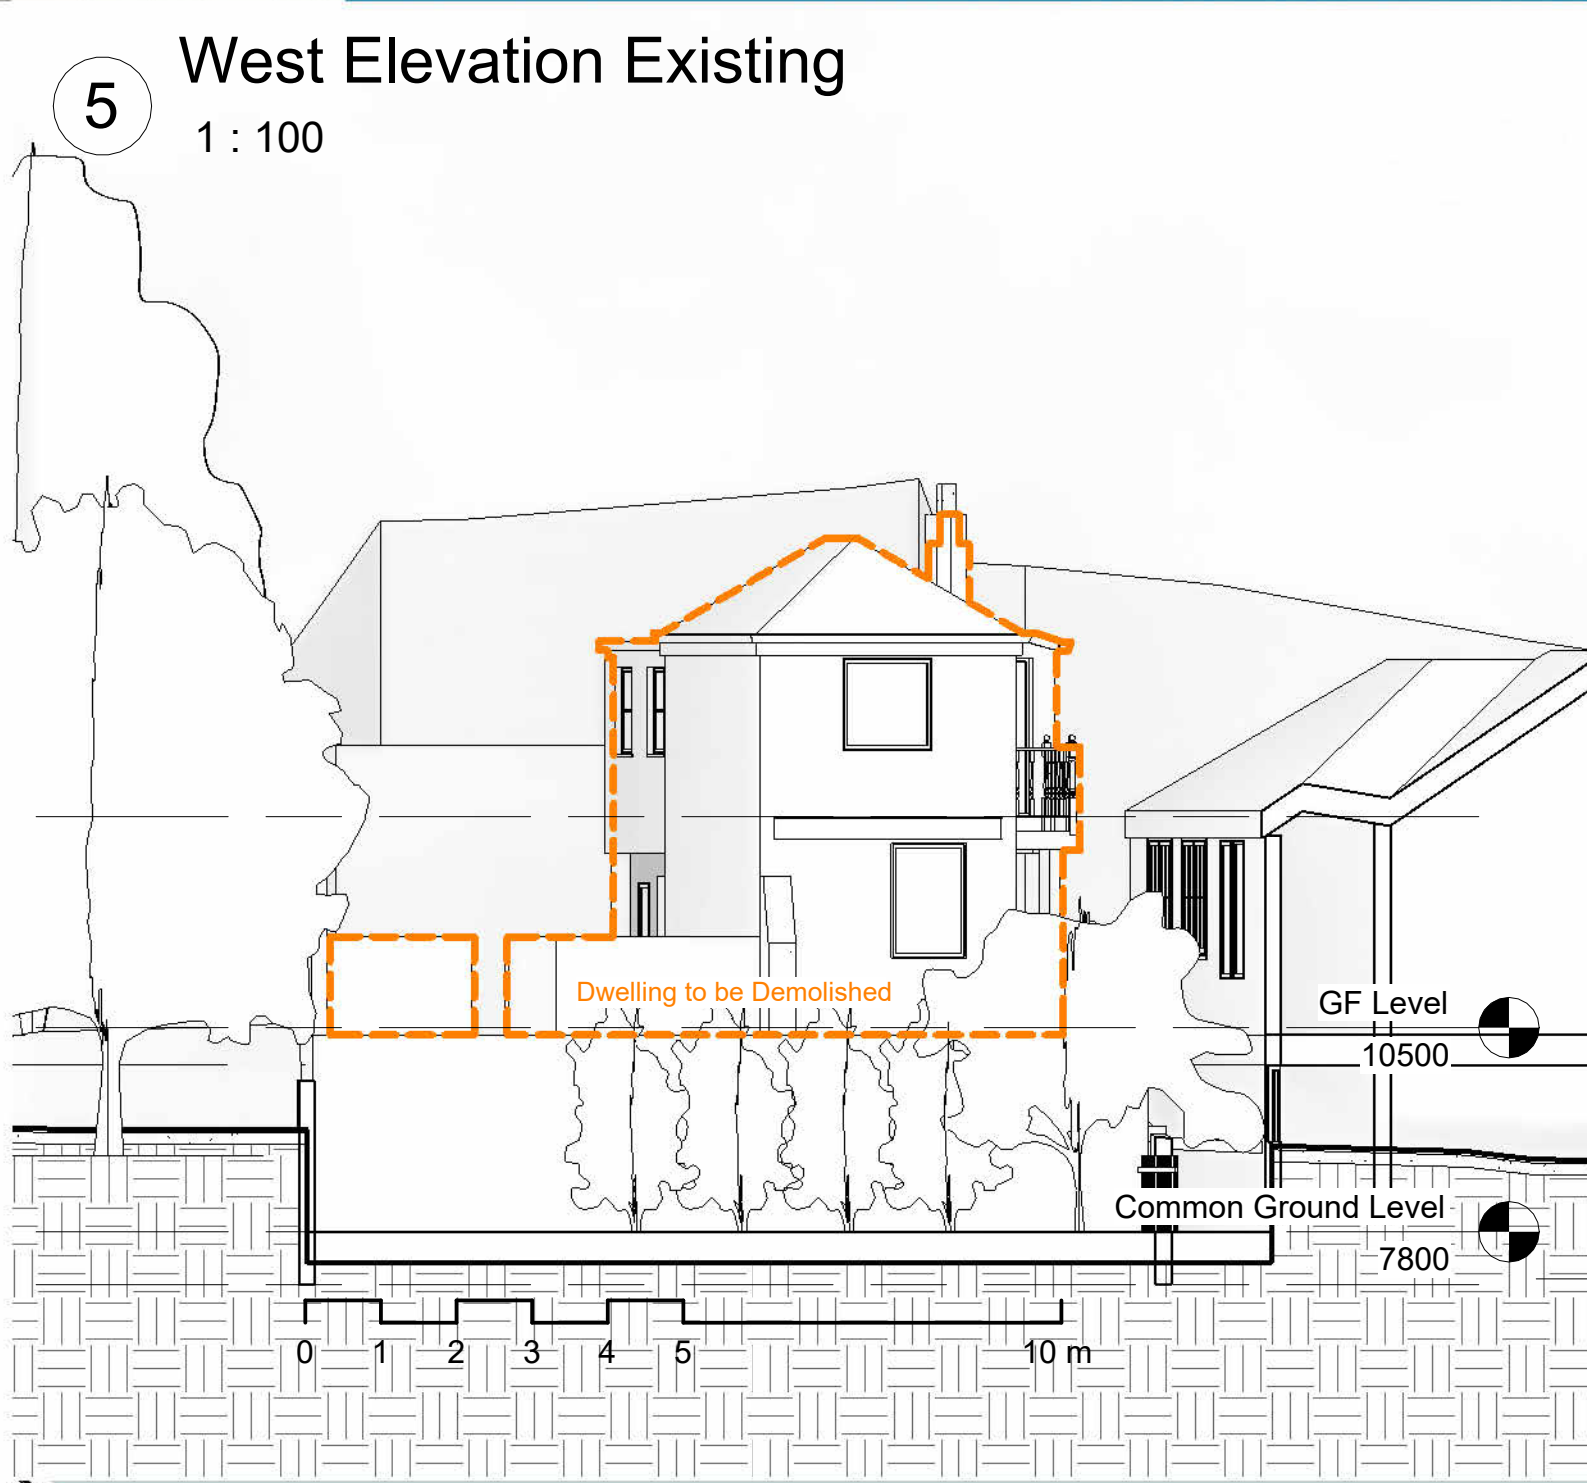
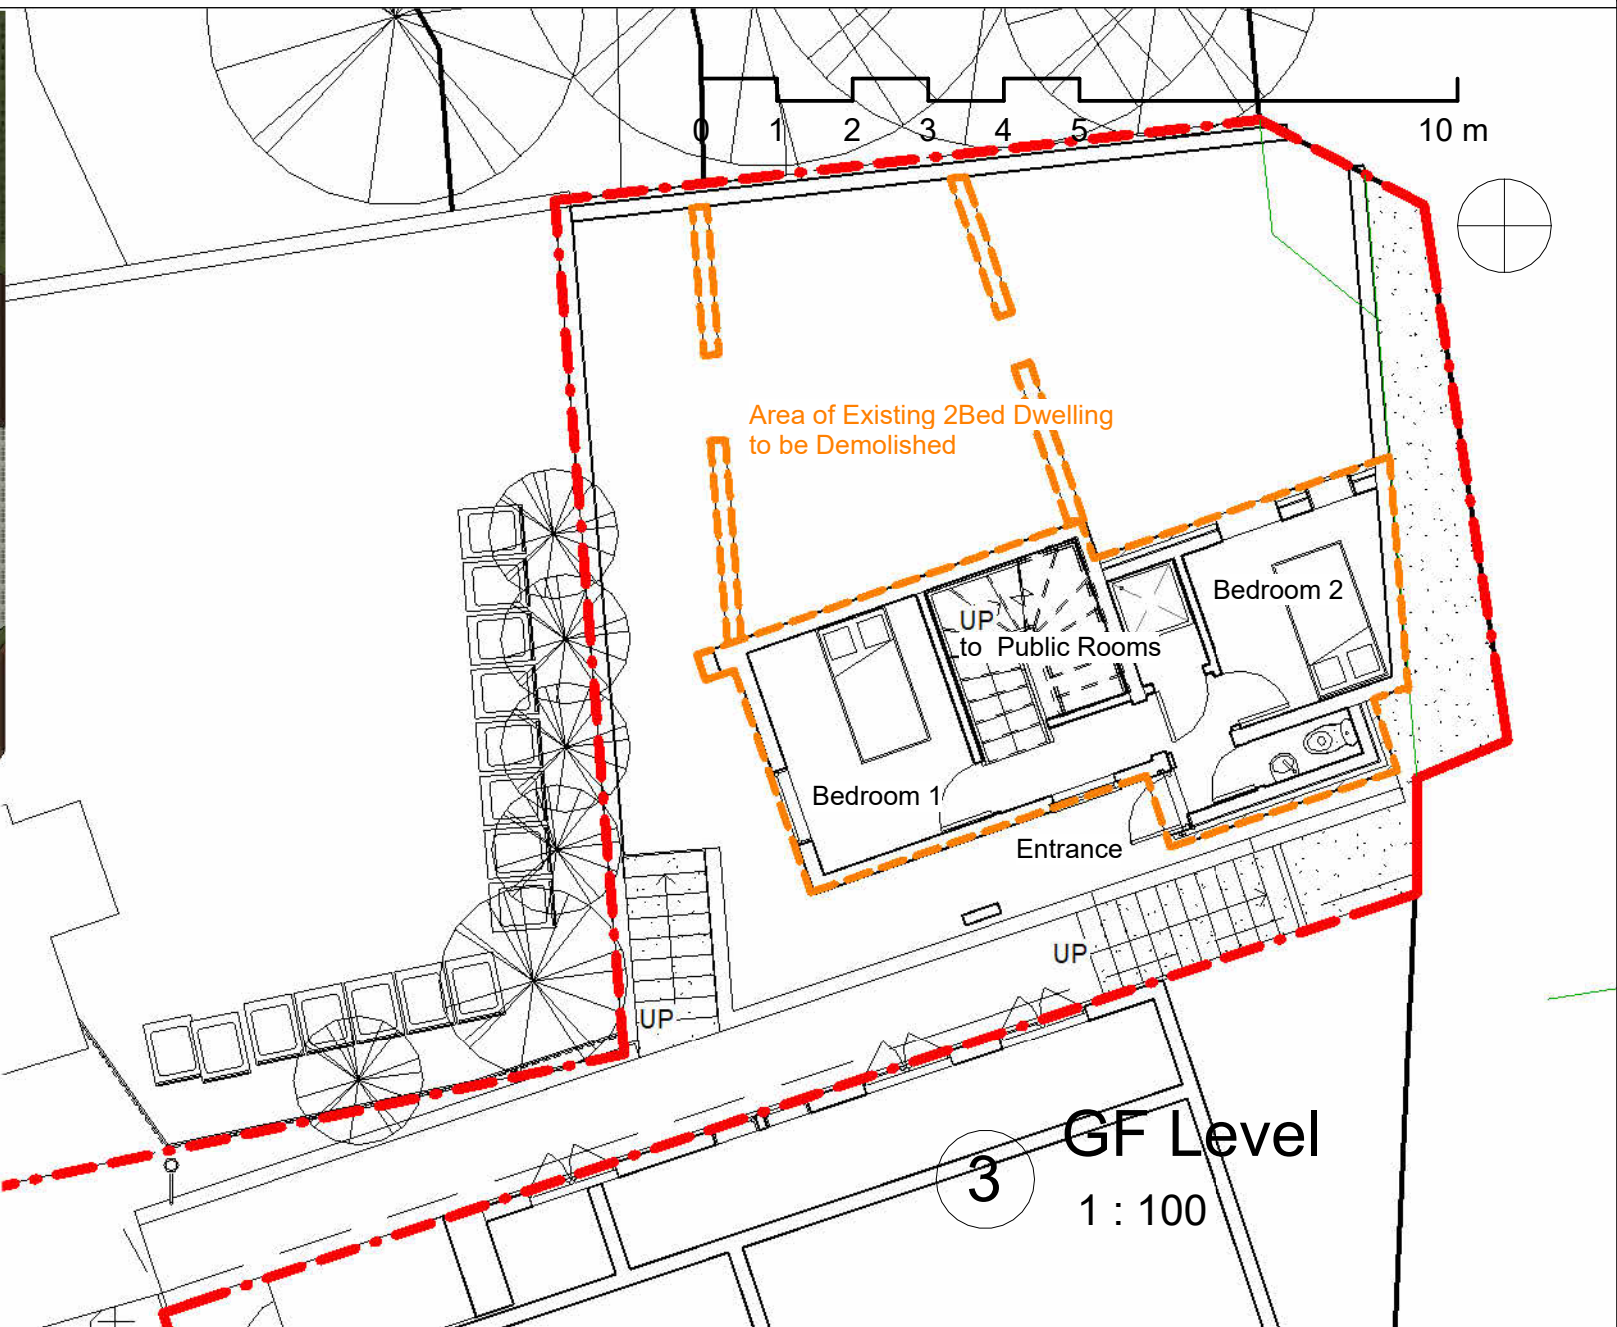
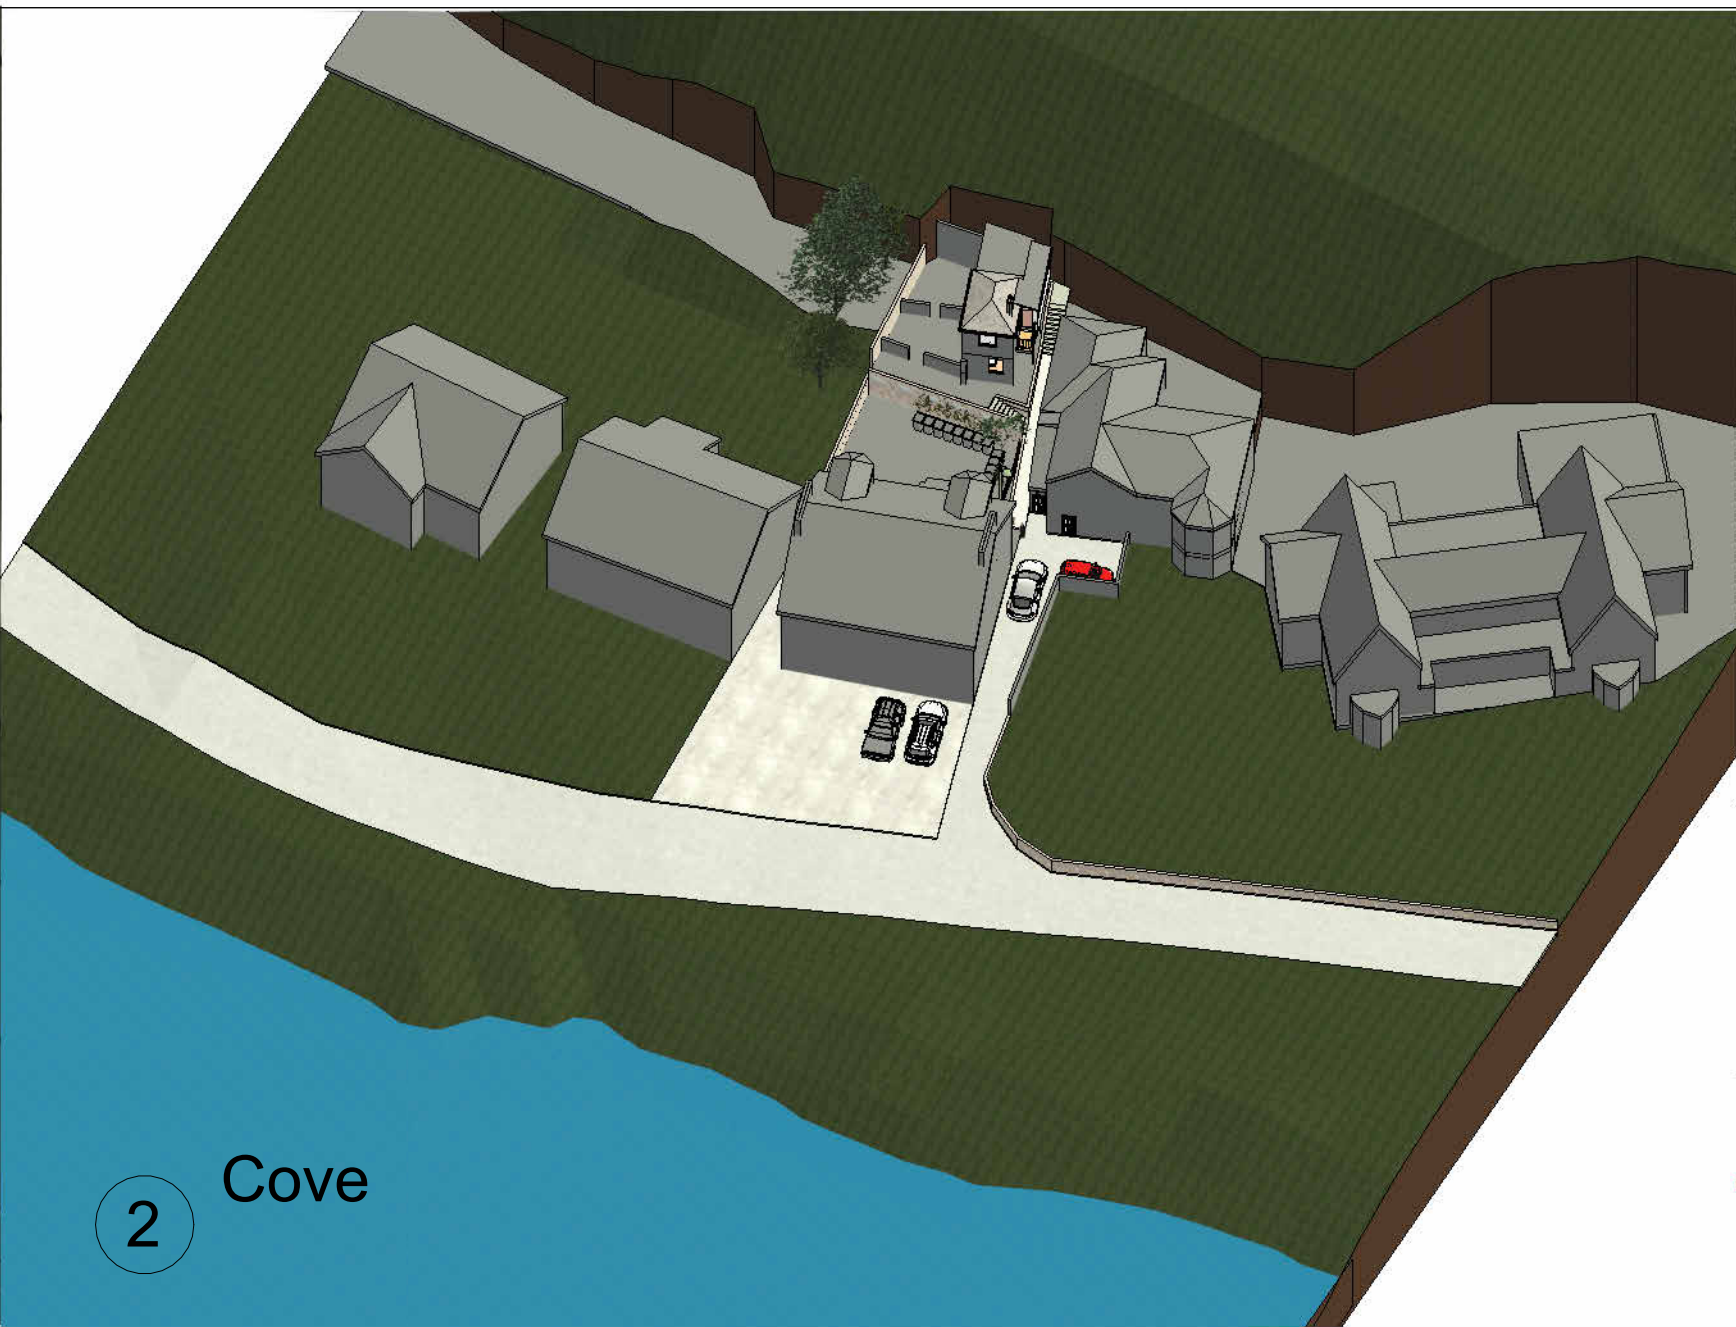


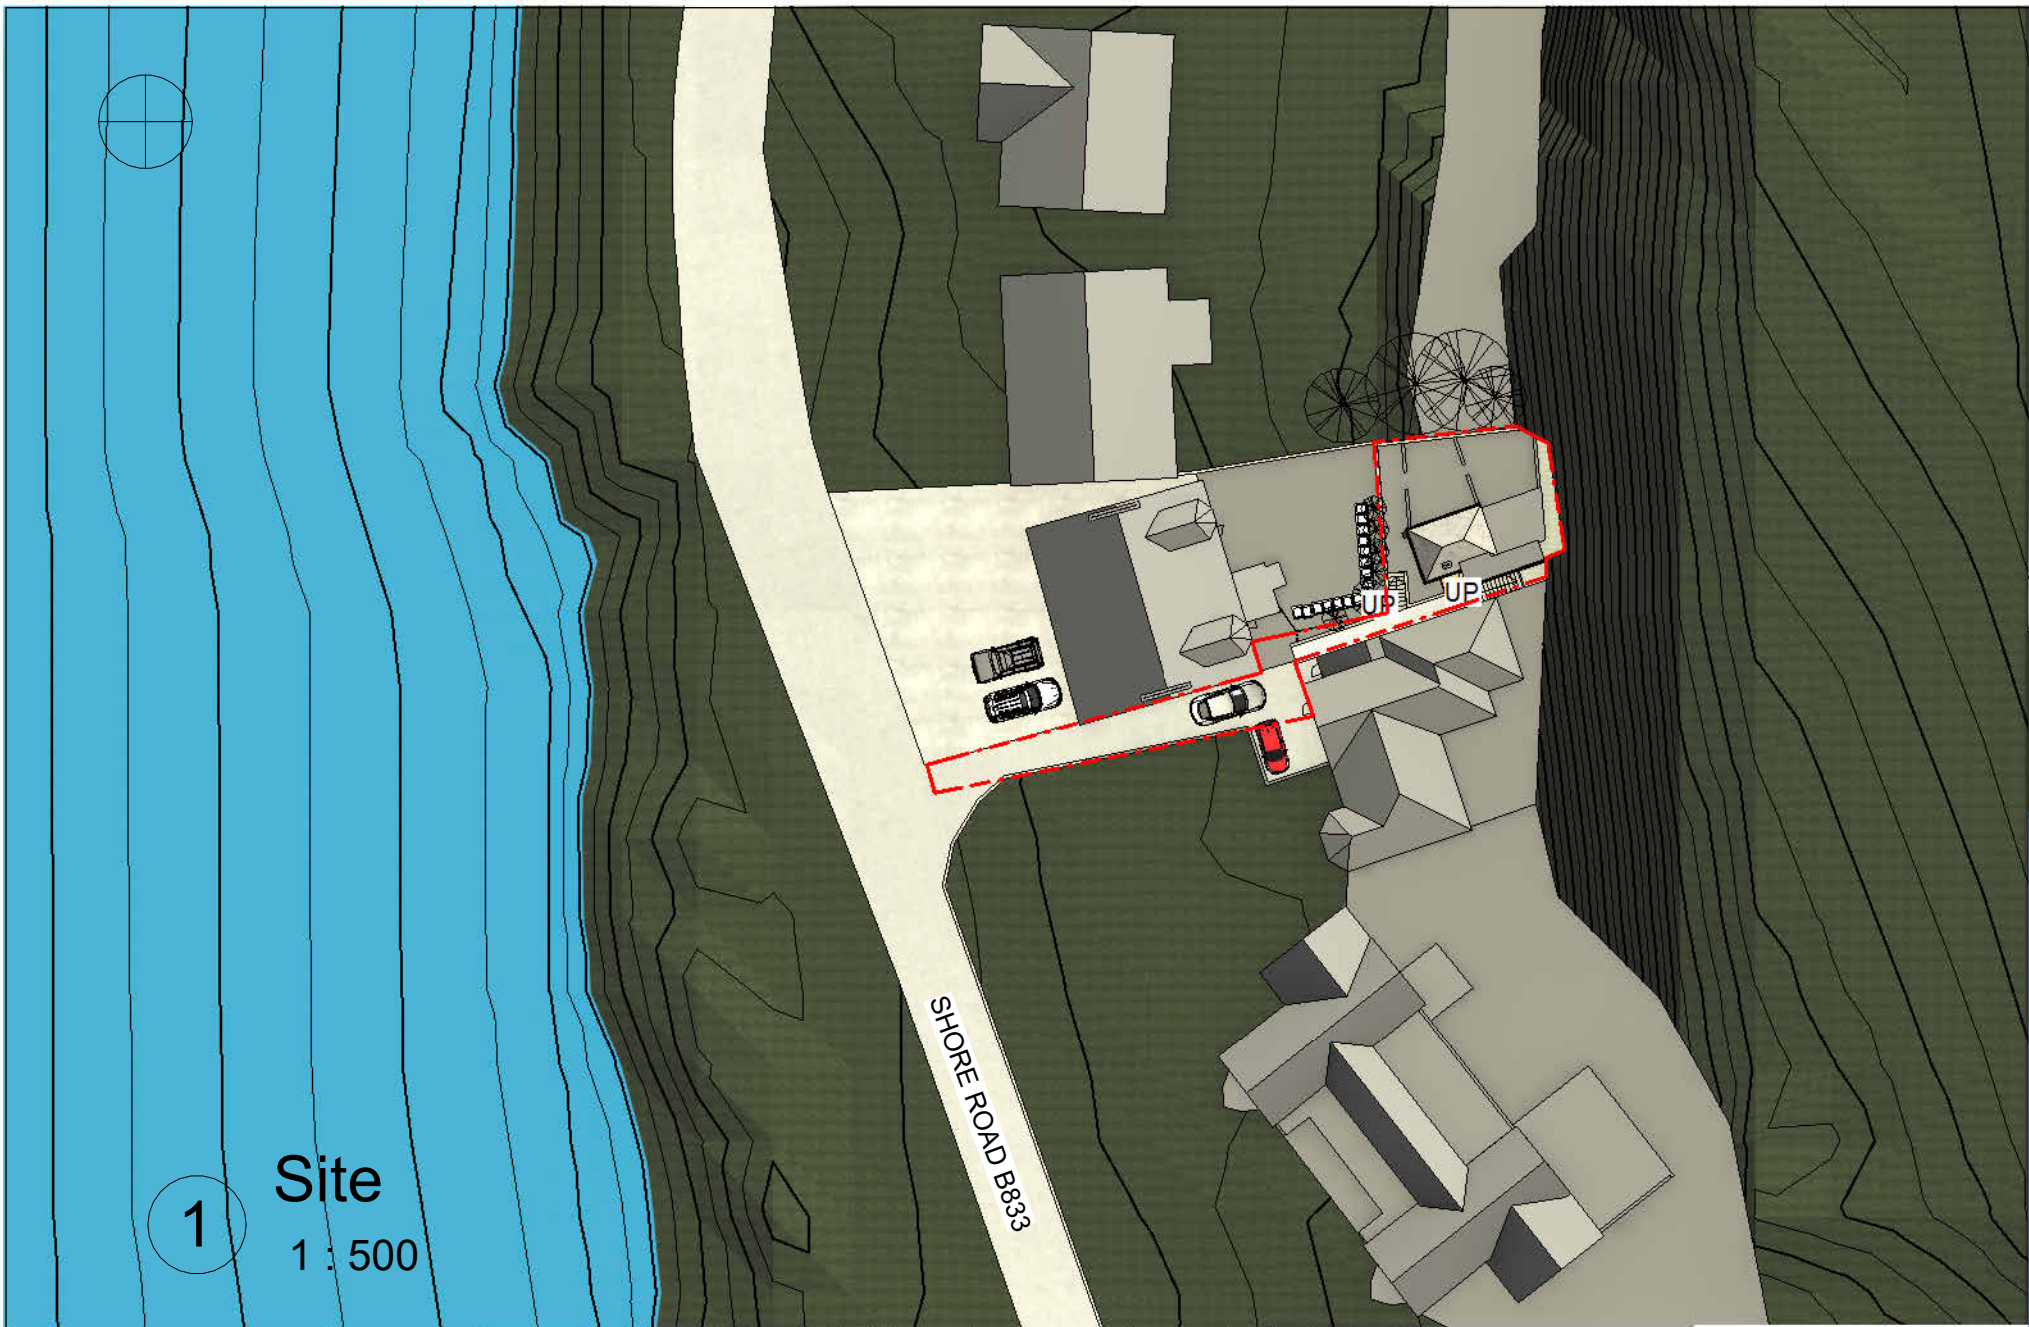

Unless stated otherwise, the designs shown are subject to detailed site investigation, legal definition and the comments and / or approval of the relevant various Local Authority Officers, Statutory Undertakers, Fire Officers and the like. They are copyright project specific and confidential and no part is to be used or copied in any way without the express consent of Brian J Currie, Chartered Architect.

A1
50mm true size

COPYRIGHT - BRIAN CURRIE ARCHITECTURE 2024
This design and drawing may not be copied or reproduced in part or in whole by any means without written consent.

Client
Kathrin Hamilton
The Linn Botanic Gardens
Cove
Helensburgh G84 0NR

Project
The Doocot - Personal Gymn
Shore Road Cove
Helensburgh
G84 0LR

BRIAN CURRIE
ARCHITECTURE

GENTOFTE
WESTERDUNES PARK NORTH BERWICK
EAST LOTHIAN EH39 5HJ

Mobile: 07772 101466
E mail: briancurrienb@gmail.com

Scale As indicated	Drawn by Author
Date 30/04/2026 19:55:23	Checked by Checker
Drawing Name Demolition - Existing Dwelling	
Drawing Number D1000	
C:\ARCHITECTURE\PROJECTS\RAYMOND GRIEVE\Shore Road Cove\Existing for Demolition_Shore Road Cove Oct 2025.rvt	