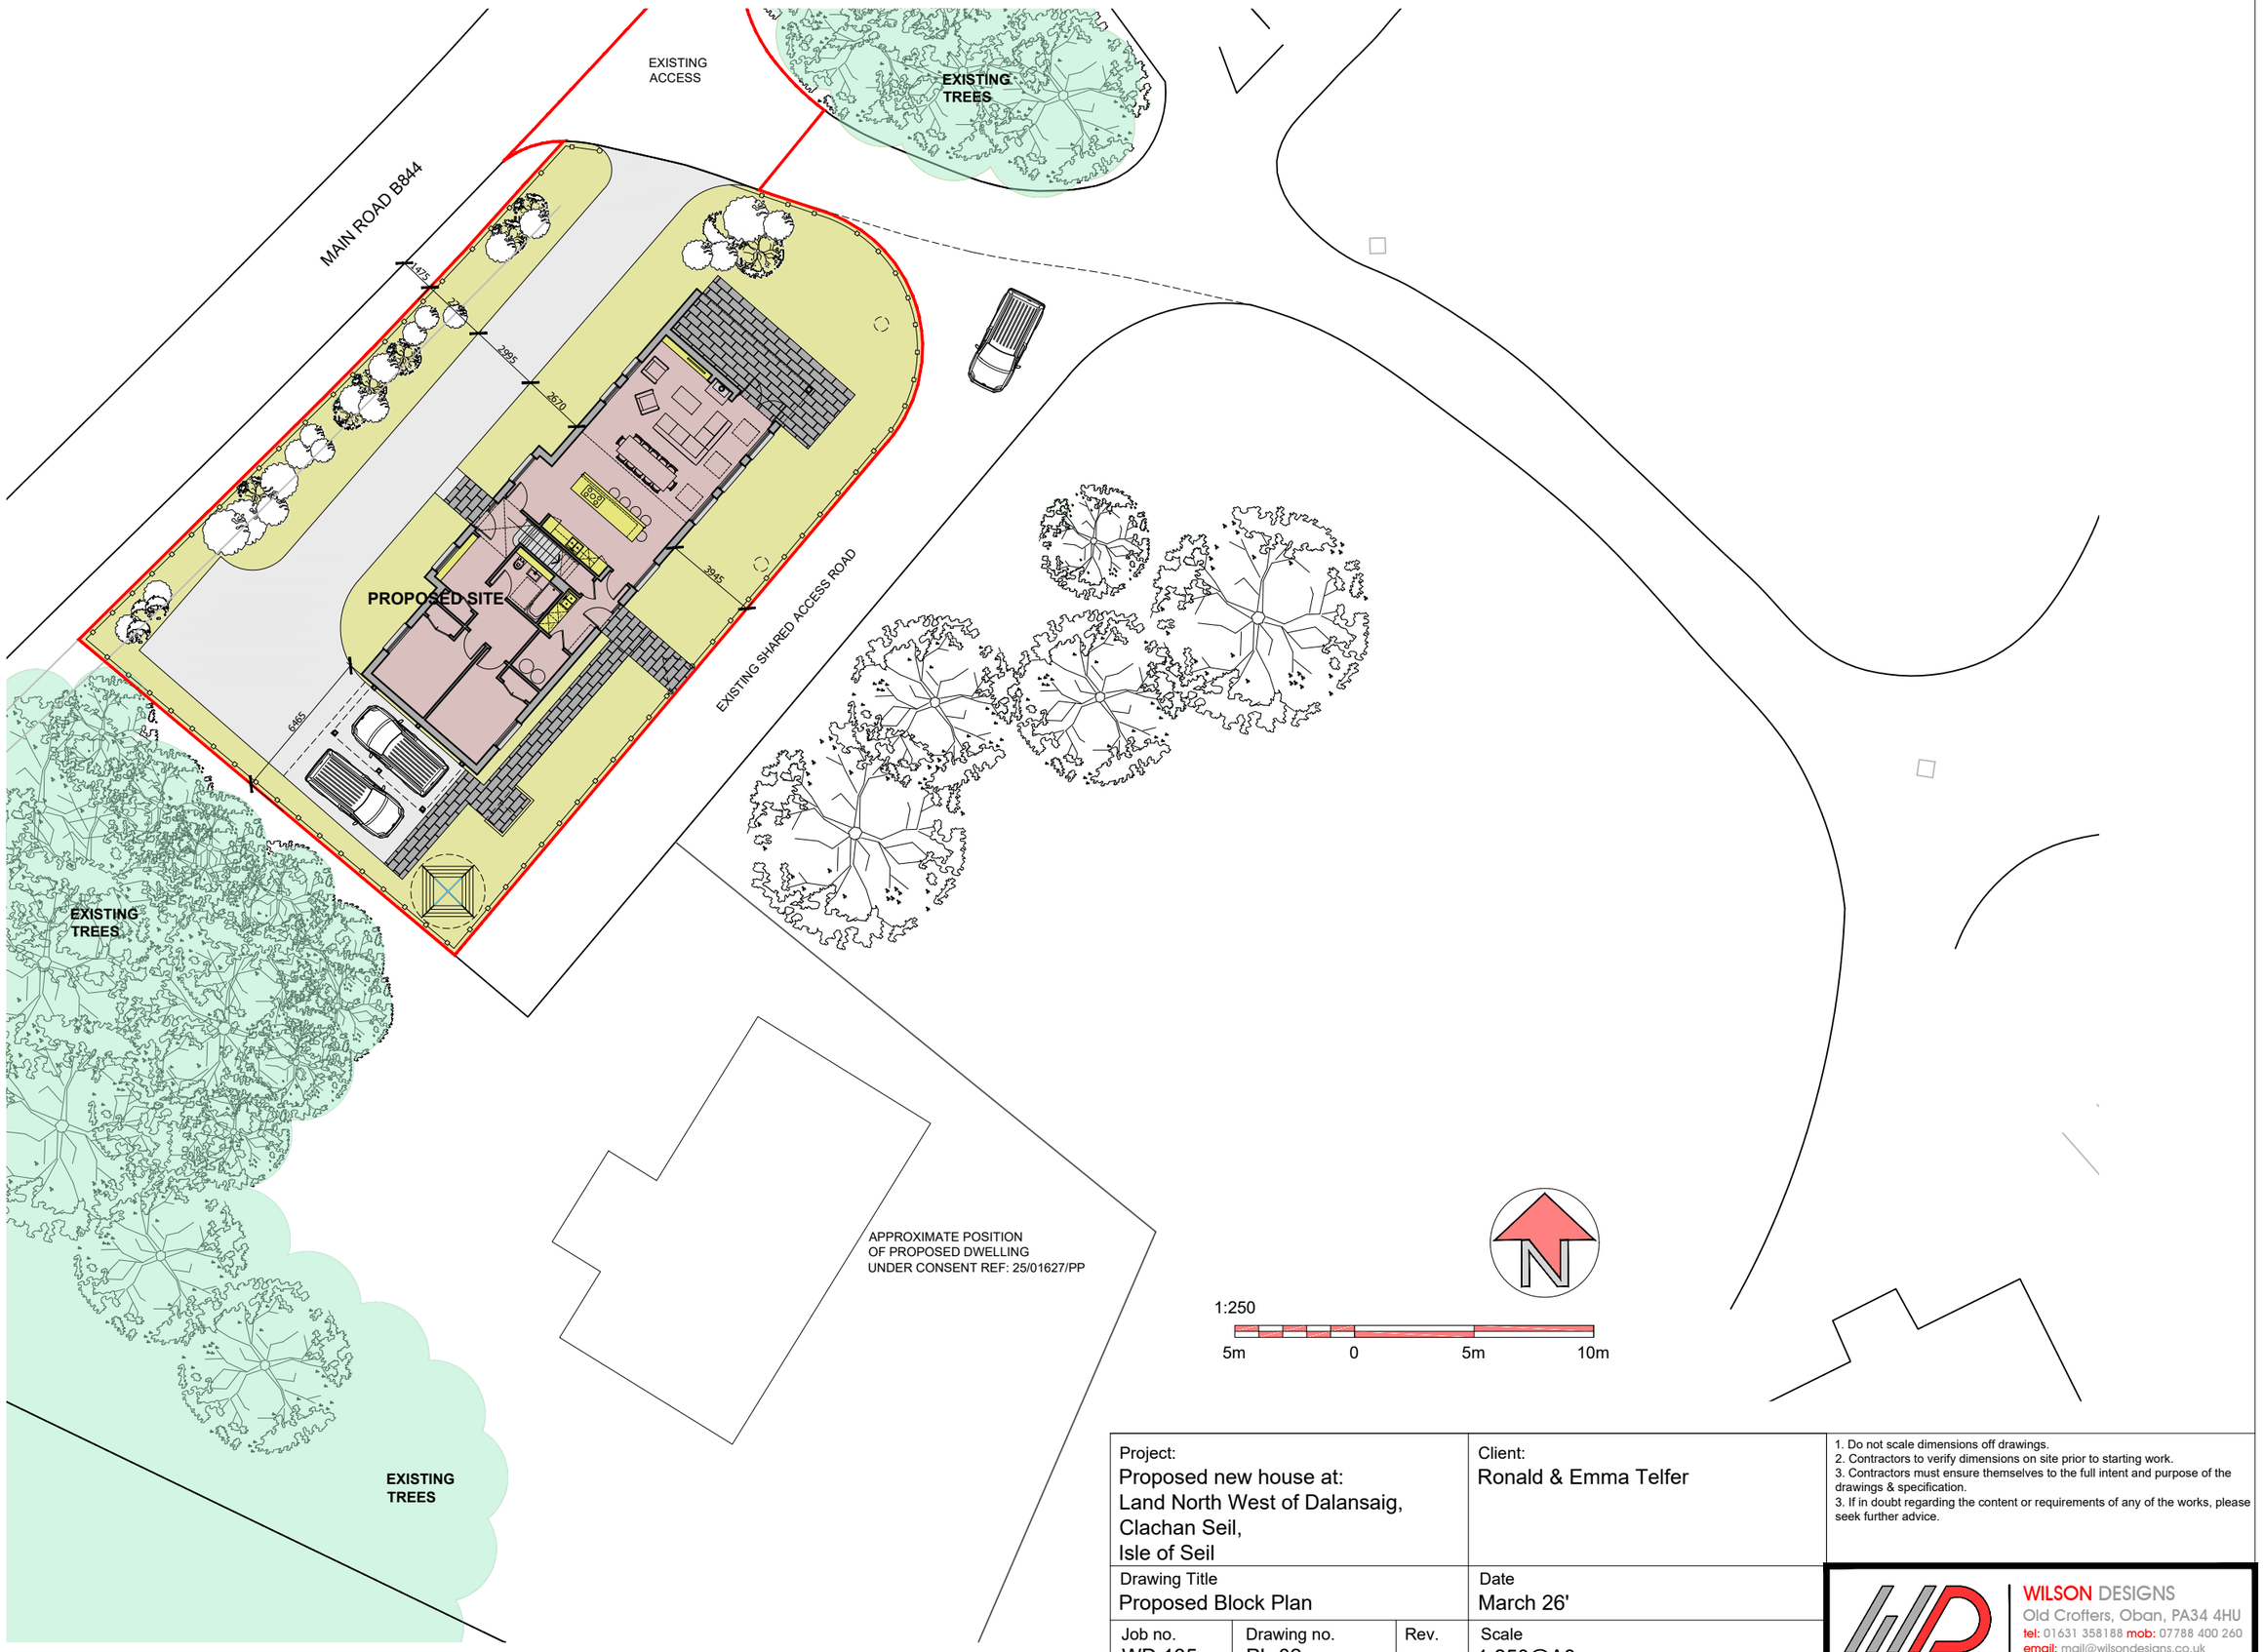


Project: Proposed new house at: Land North West of Dalansaig, Clachan Seil, Isle of Seil			Client: Ronald & Emma Telfer
Drawing Title Proposed Block Plan			Date March 26'
Job no. WD:135	Drawing no. PL-02	Rev. -	Scale 1:250@A3

1. Do not scale dimensions off drawings.
2. Contractors to verify dimensions on site prior to starting work.
3. Contractors must ensure themselves to the full intent and purpose of the drawings & specification.
3. If in doubt regarding the content or requirements of any of the works, please seek further advice.

WILSON DESIGNS
Old Crofters, Oban, PA34 4HU
tel: 01631 358188 mob: 07788 400 260
email: mail@wilsondesigns.co.uk