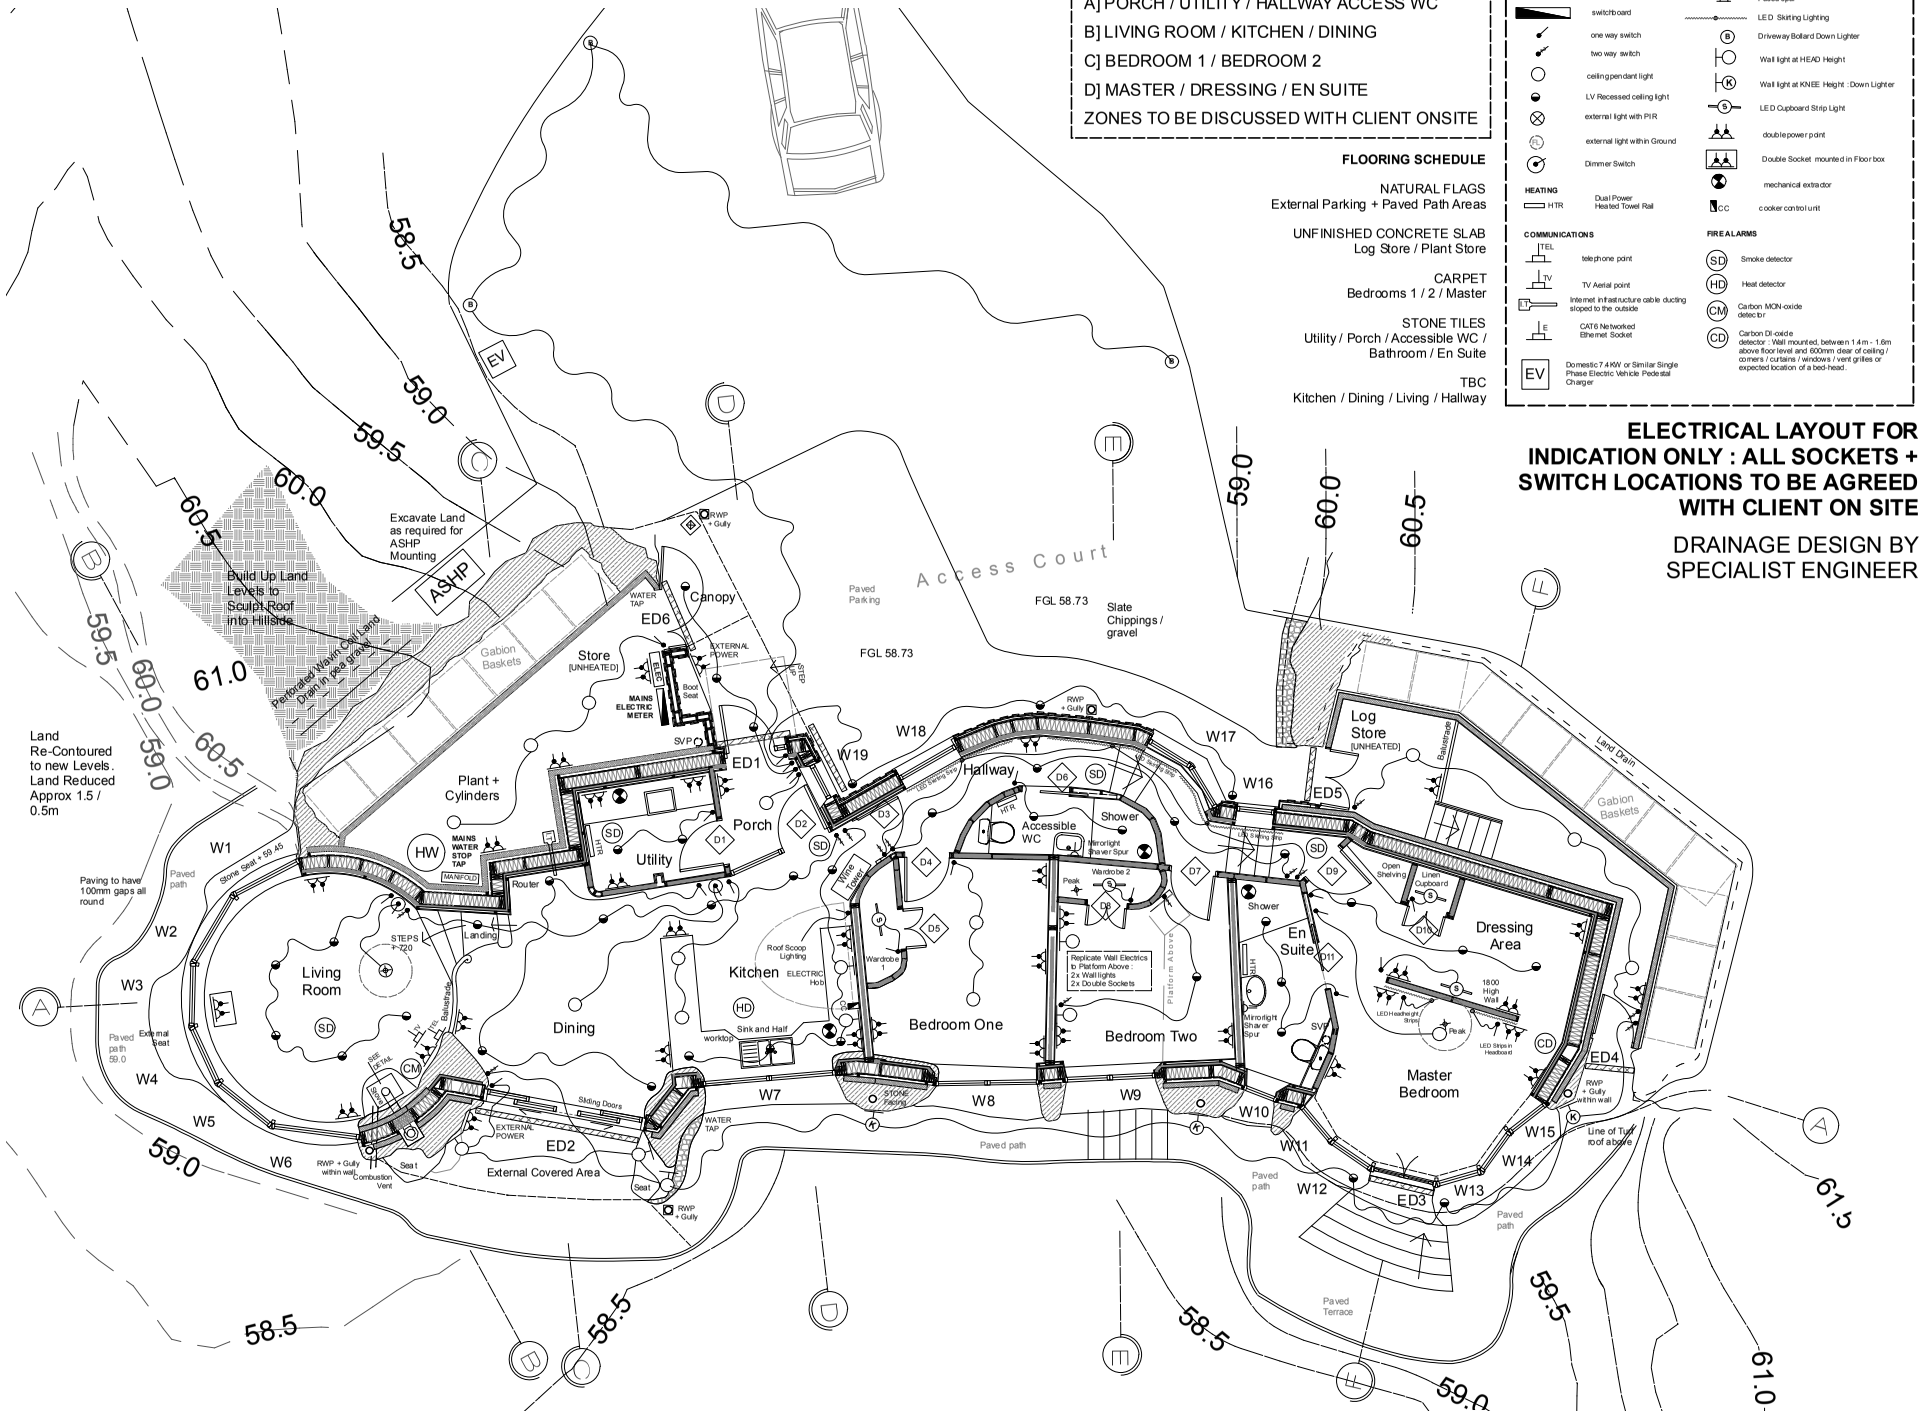


SERVICES PLAN // 1:50

©sba architects ltd
DO NOT SCALE FROM DRAWING

sba architects ltd
architects and designers

Client: RORY YOUNG

DWG. NO.: SCO / O66 / WO6
Rev.:

Project: PROPOSED NEW DWELLING
CLACHAN : OBAN
PA34 4RH

Title: SERVICES PLAN

Scale: AS STATED AT A1
Job No: SCO / O66
Date: APRIL 2026
Drawn by: aT

SBA Architects : Rudha-an-Fhithich
17 Laxdale : Stornoway : Isle of Lewis : HS2 0DS
01851 704 889