




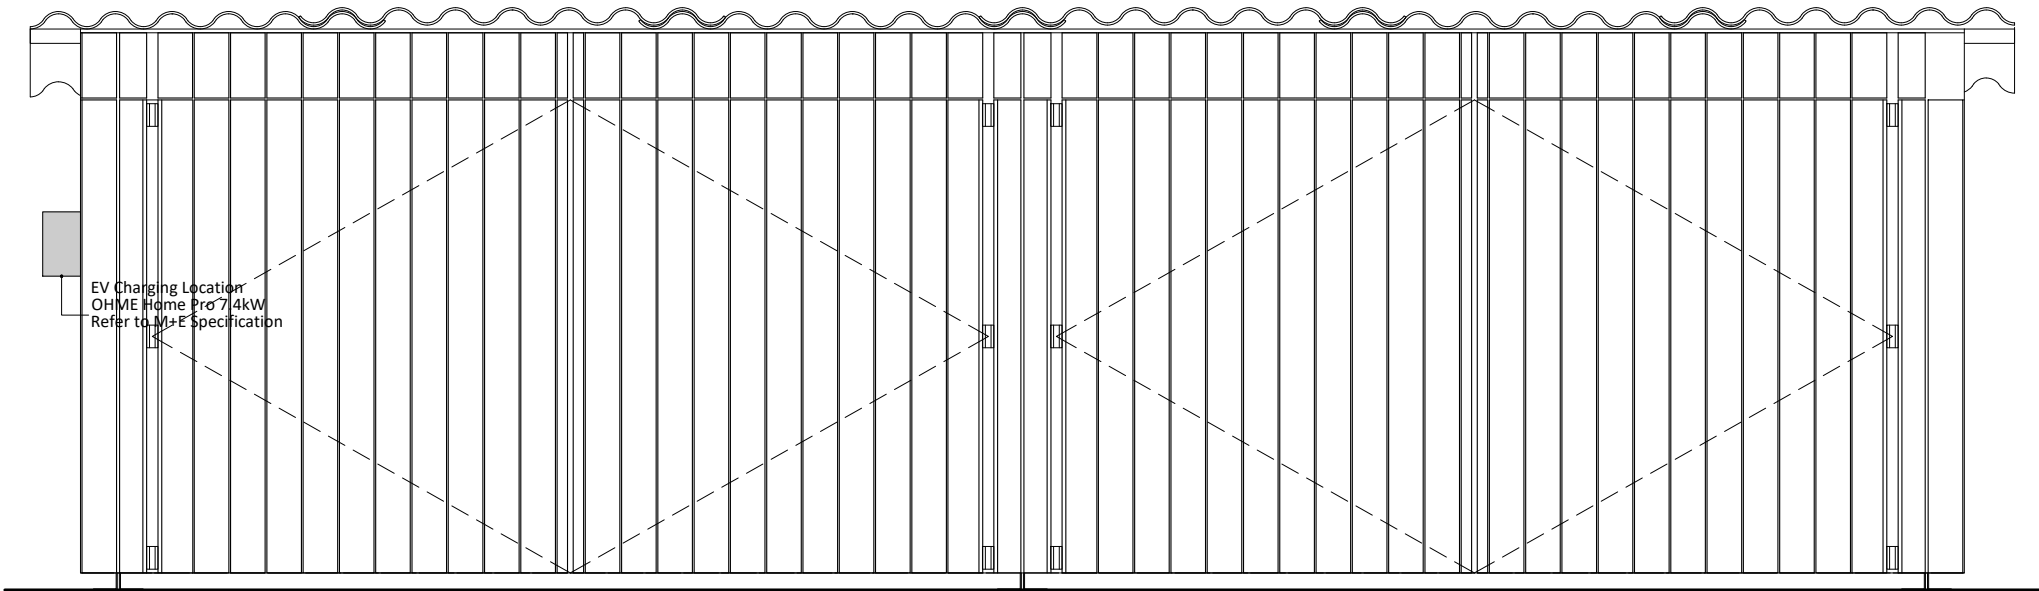


01 | Northern Elevation

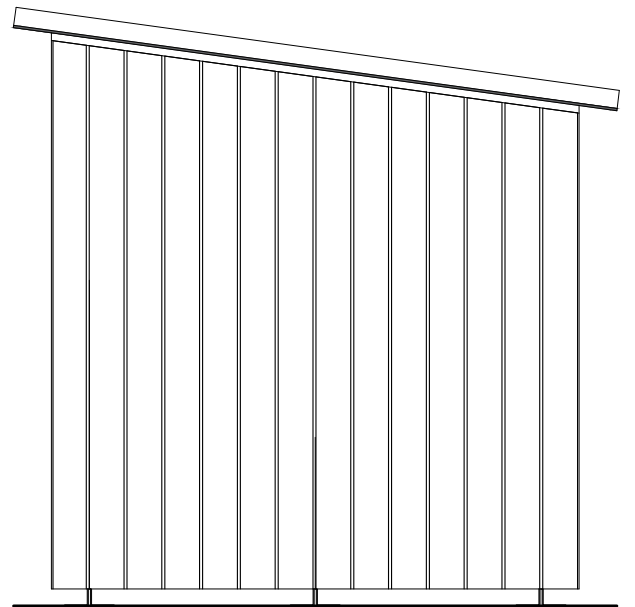

03 | Western Elevation

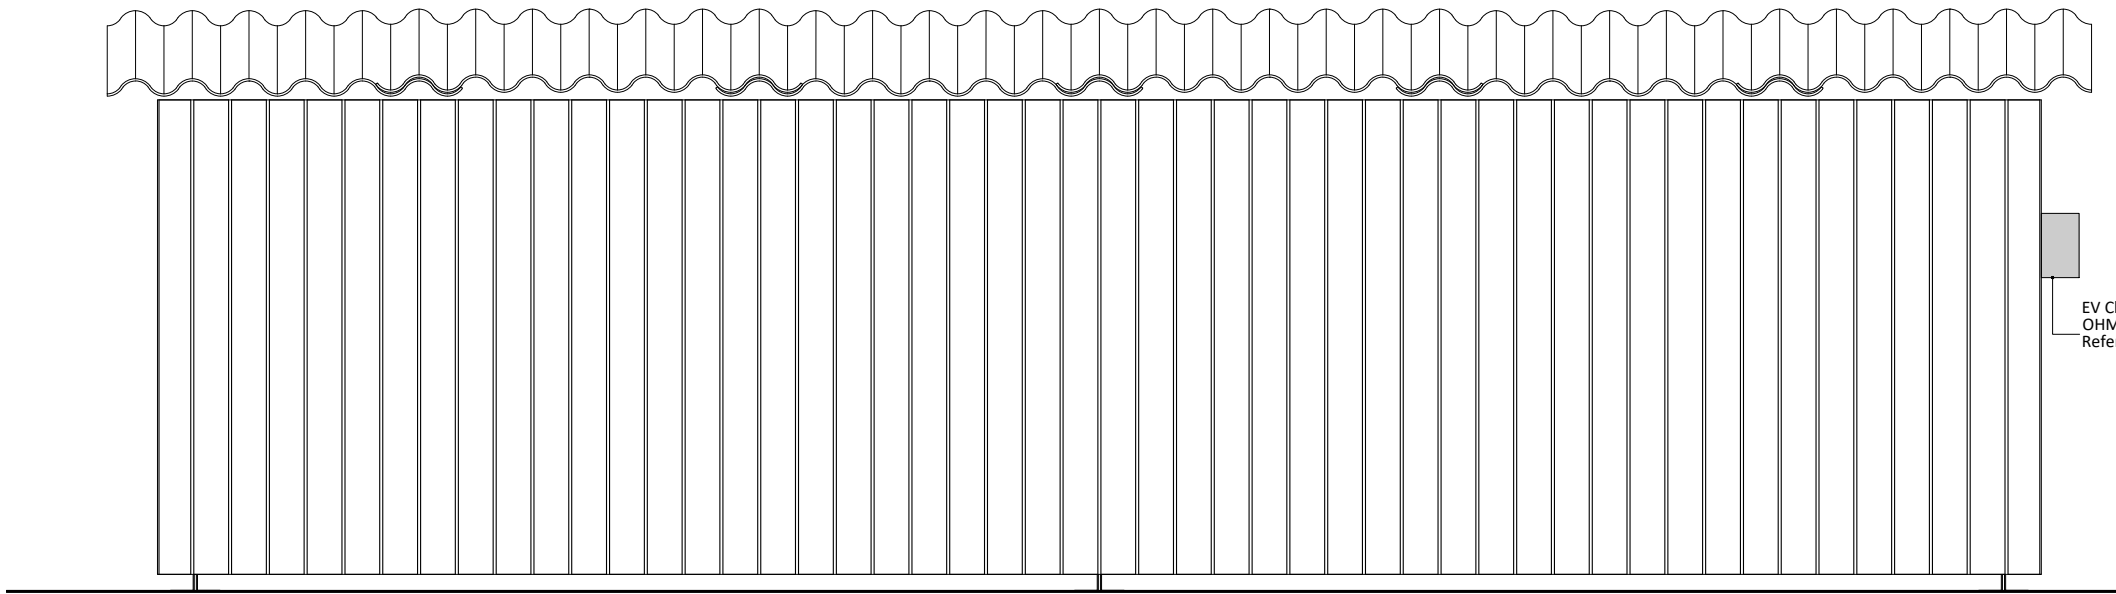

02 | Southern Elevation

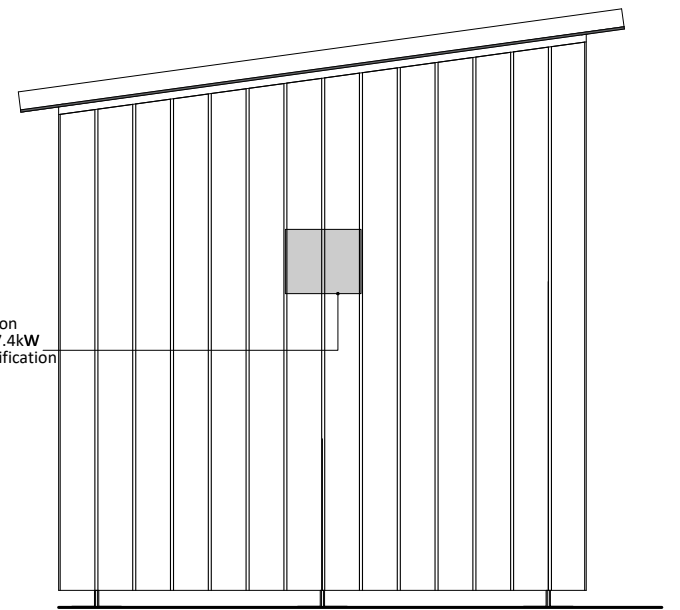

04 | Eastern Elevation

Notes


Mary Arnold-Forster Architects

23 Atholl Street
Dunkeld
Perthshire
PH8 0AR
01350 728 164
www.maryarnold-forster.co.uk

Do not scale from this drawing
Contractor to check all dimensions on site
Any discrepancies to be reported in writing to Architect
Drawing to be read in conjunction with Architect's + Consultants'
drawings, specifications + schedules
Unless otherwise stated, install all products in accordance with
manufacturer's recommendations
© Mary Arnold-Forster Architects Ltd

Revisions

Rev. A 01-09-2025 Building Warrant

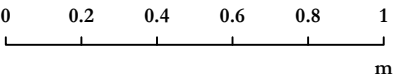

Latitude 55°38'36"N
Longitude 6°5'56"W

Project | 060

Maol Buidhe, Islay

Client

Ruth + Martin Reid

Drawing Title

External Bin Store Elevations

Set-up Date	Drawn	Checked
01 August 2025	MD	RT
Drawing Number	Revision	Scale A3
060-90-892		1 : 20