



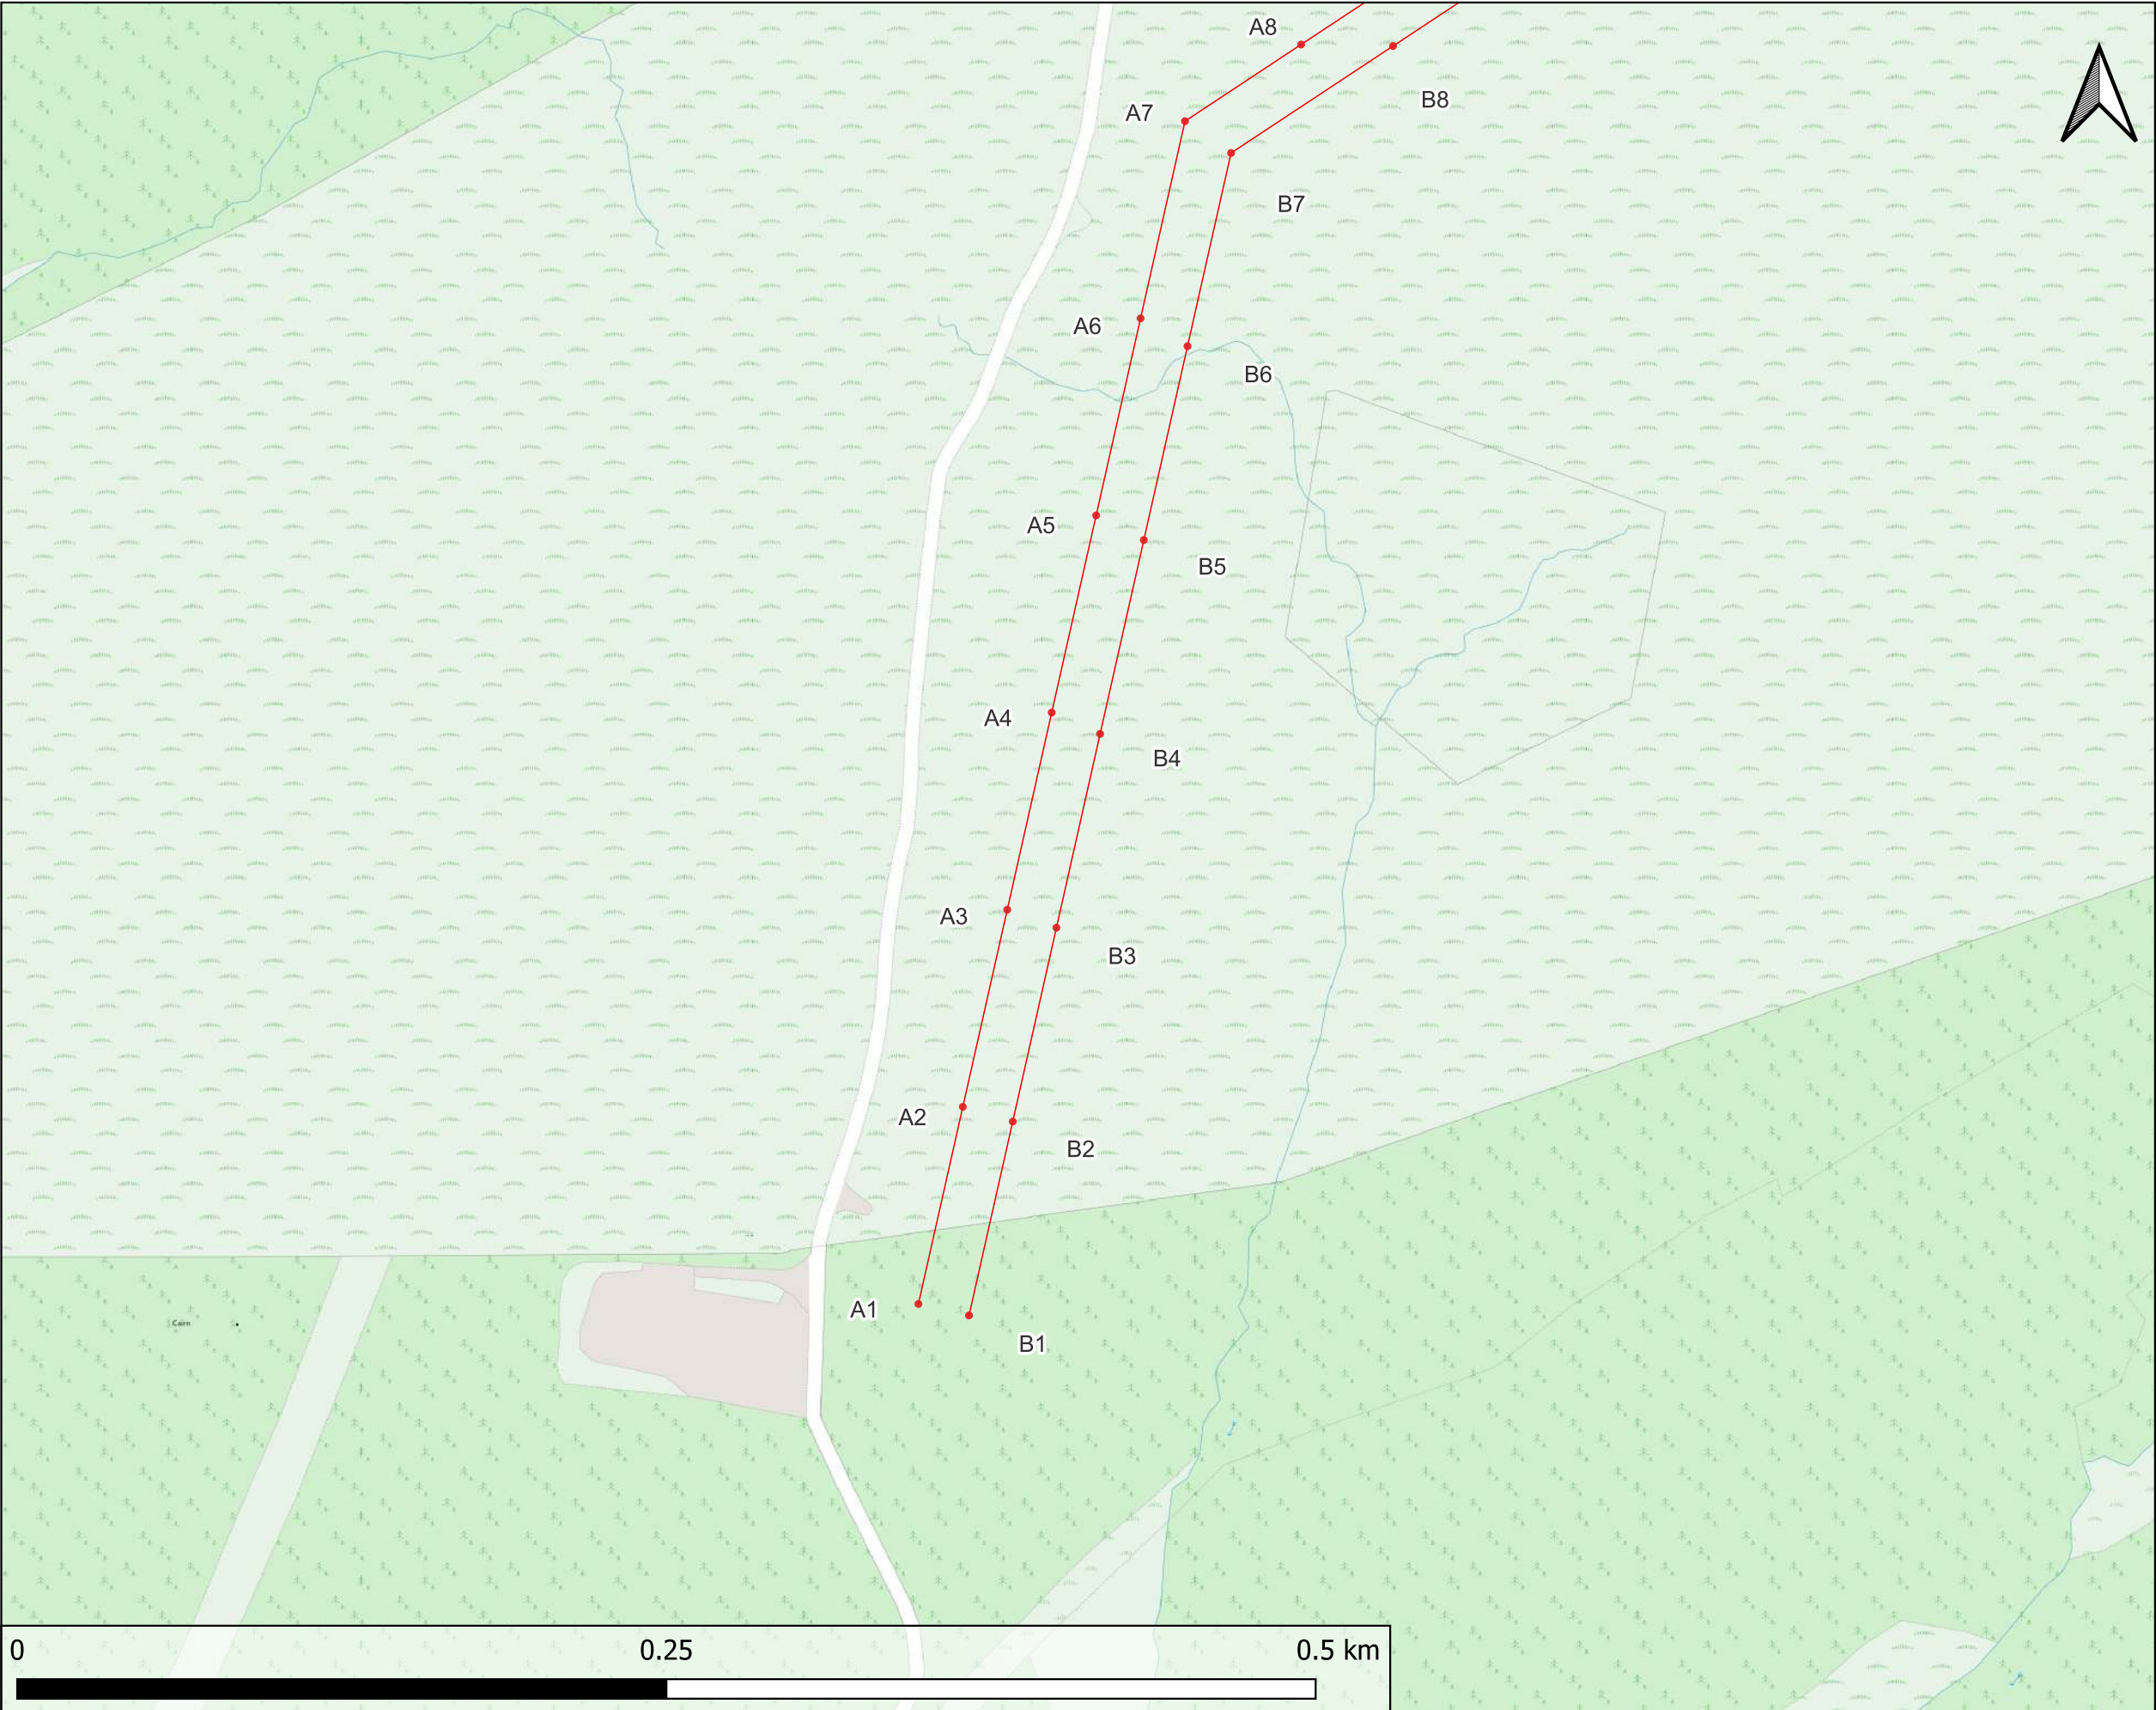

Legend

- Poles
- Proposed OHL

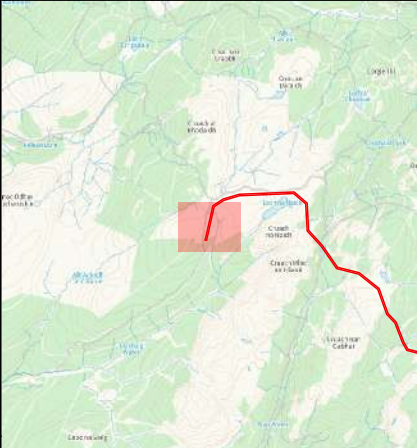

PROJECTION	DATUM	SCALE	PAGE SIZE	SHEET NO.
BNG	OSGB36	1:2,500	A3	1 of 14
01	27-3-26	JG	KM	PF
REV	DATE	DRN	CHK	APR
				STATUS
				SECURITY RATING

DRAWING NUMBER:
449352-FPS105-XX-XX-DR-GIS-0001




THIS DRAWING WAS PRODUCED BY:
FREEDOM GROUP OF COMPANIES LTD
FOUNDRY LANE, WIDNES
WA8 8TZ
GIS.TEAM@FREEDOM-GROUP.CO.UK



REVISION	DATE	COMMENT	CHANGED BY
01	26/03/26	INITIAL PLAN	J. GRIER
-	-	-	-
-	-	-	-
-	-	-	-
-	-	-	-


CLACHAIG GLEN WINDFARM CONNECTION

ROUTE OVERVIEW PLAN 1

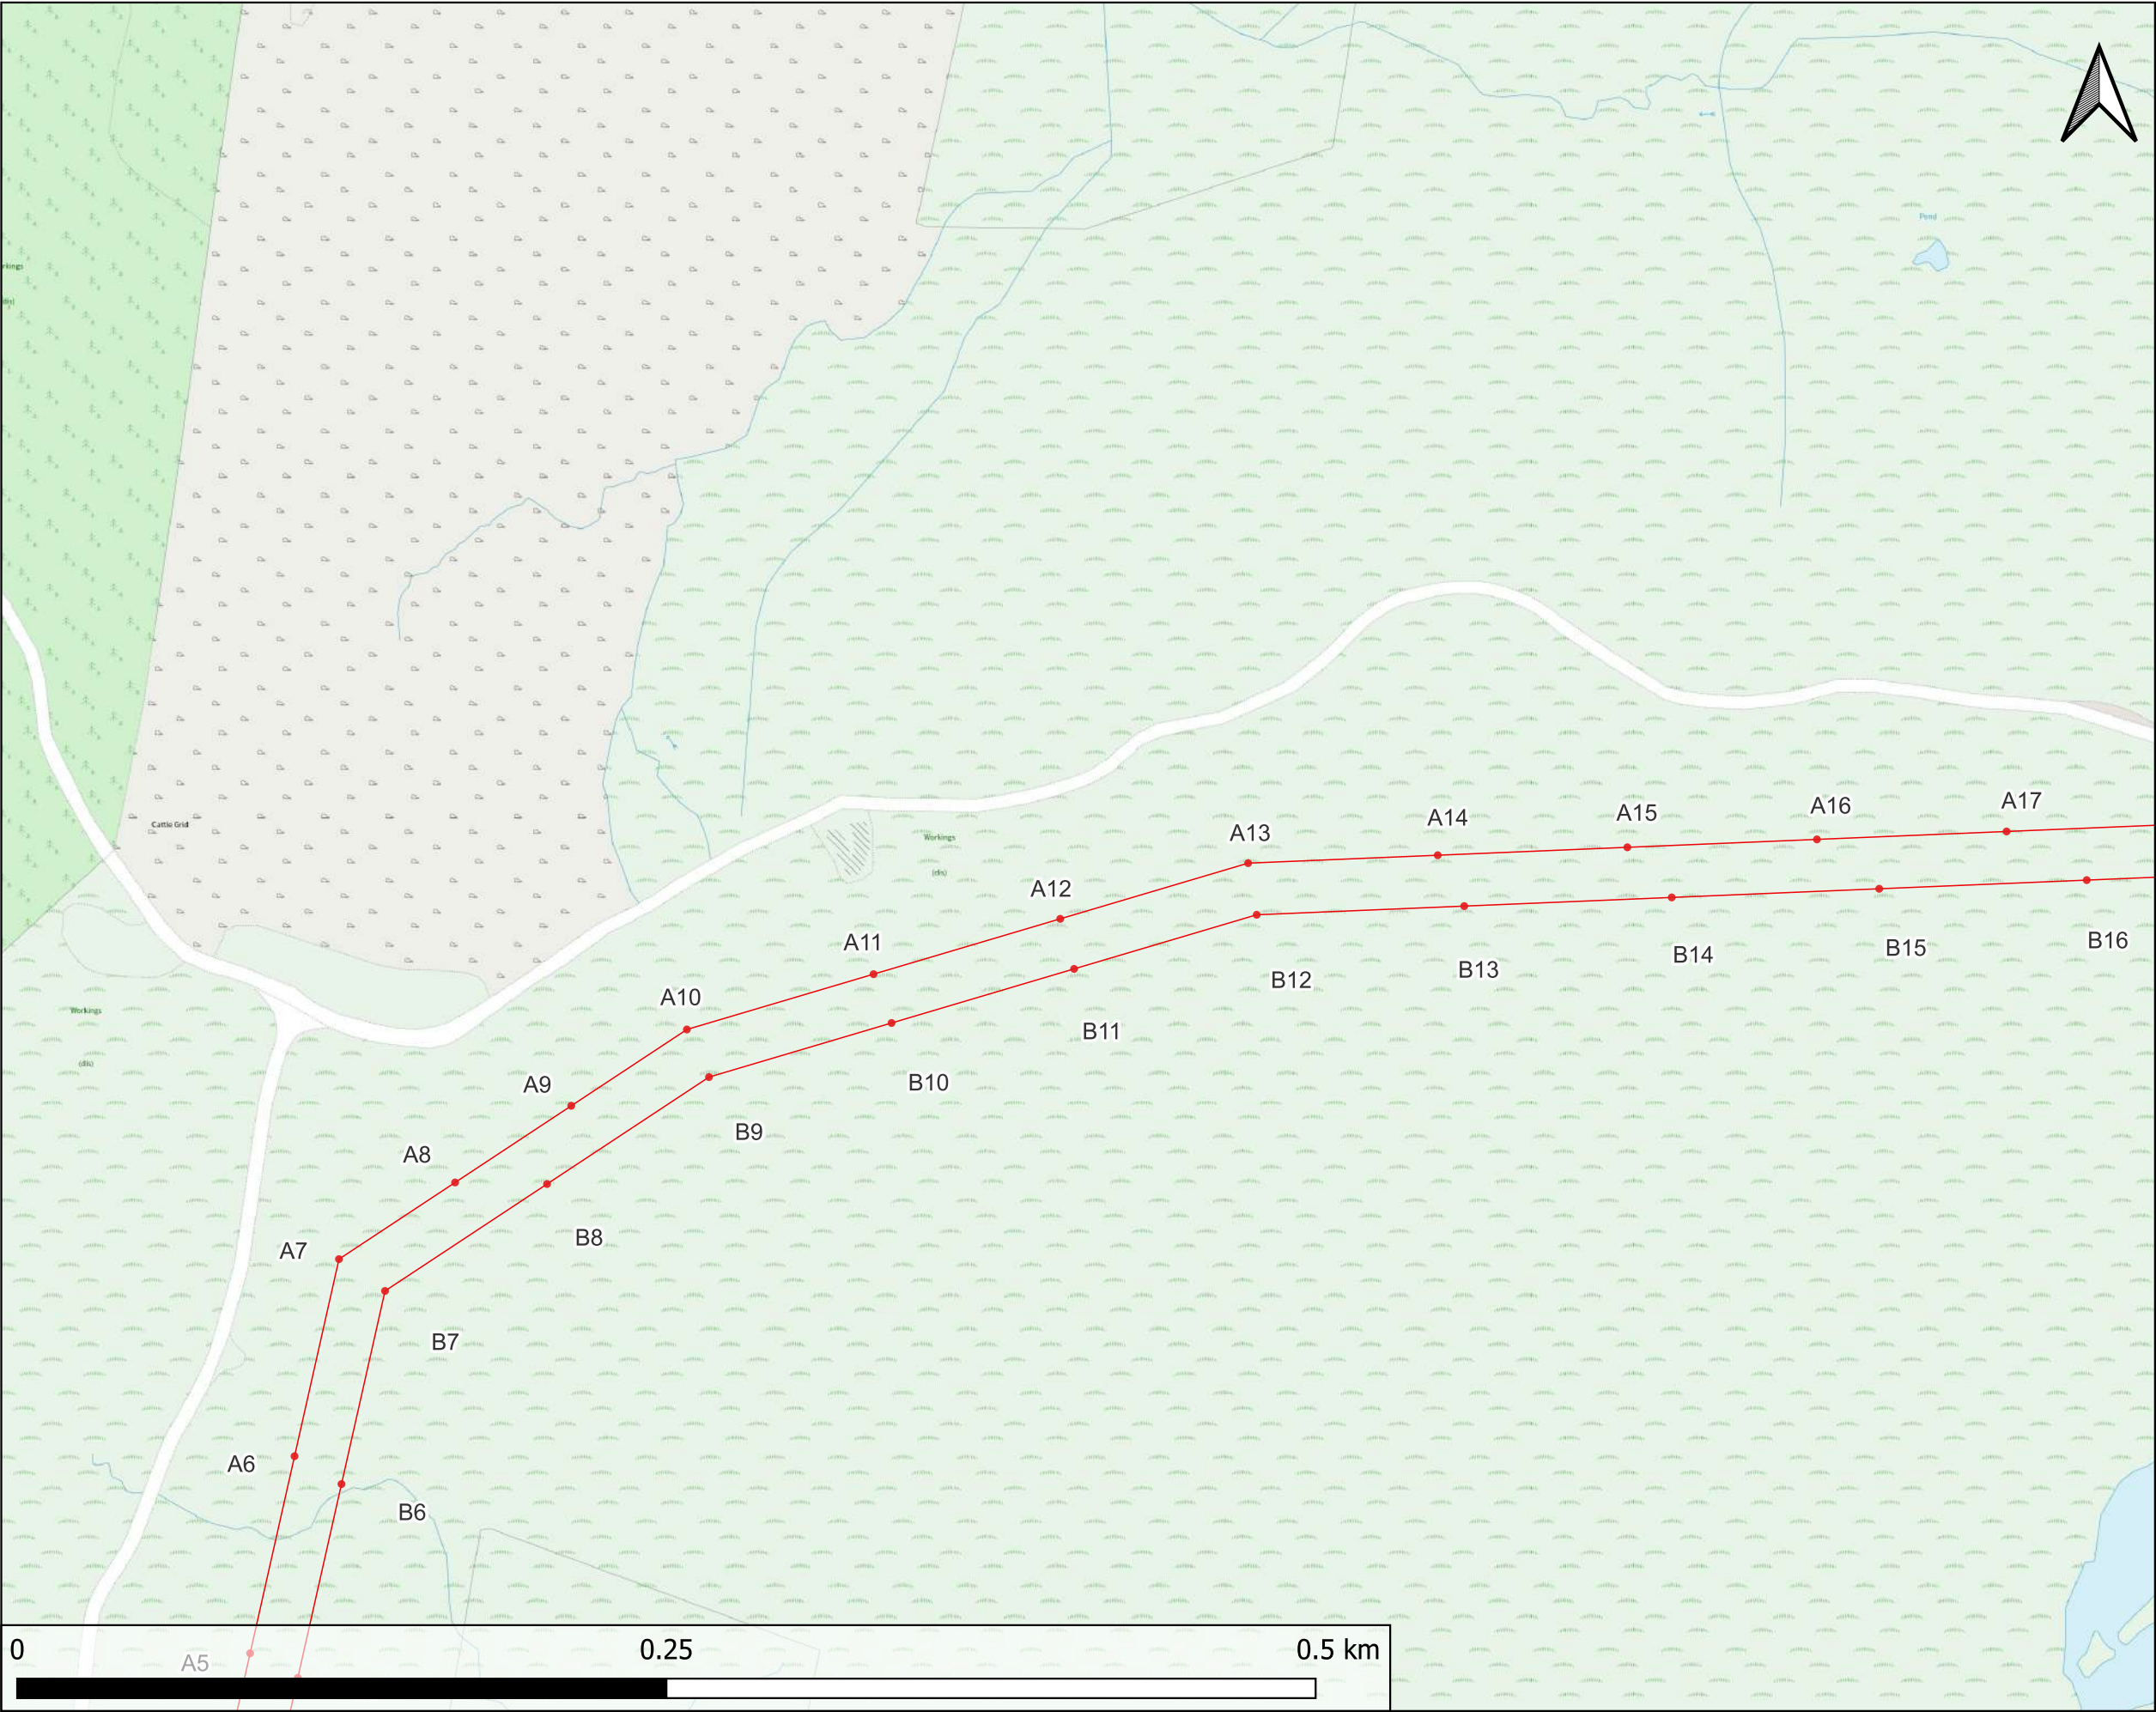

Legend

- Poles
- Proposed OHL

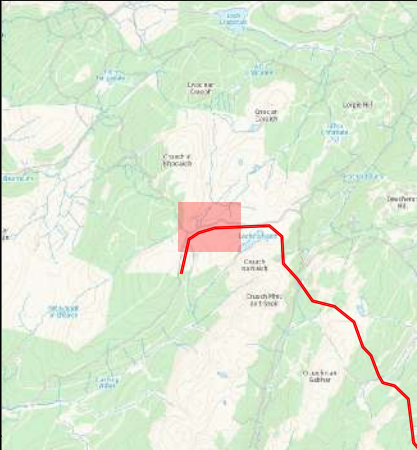

PROJECTION	DATUM	SCALE	PAGE SIZE	SHEET NO.
BNG	OSGB36	1:2,500	A3	2 of 14
01	27-3-26	JG	KM	PF
REV	DATE	DRN	CHK	APR
				S0
				STATUS
				SECURITY RATING

DRAWING NUMBER:
449352-FPS105-XX-XX-DR-GIS-0002




THIS DRAWING WAS PRODUCED BY:
FREEDOM GROUP OF COMPANIES LTD
FOUNDRY LANE, WIDNES
WA8 8TZ
GIS.TEAM@FREEDOM-GROUP.CO.UK



REVISION	DATE	COMMENT	CHANGED BY
01	26/03/26	INITIAL PLAN	J. GRIER
-	-	-	-
-	-	-	-
-	-	-	-
-	-	-	-


CLACHAIG GLEN WINDFARM CONNECTION

ROUTE OVERVIEW PLAN 2

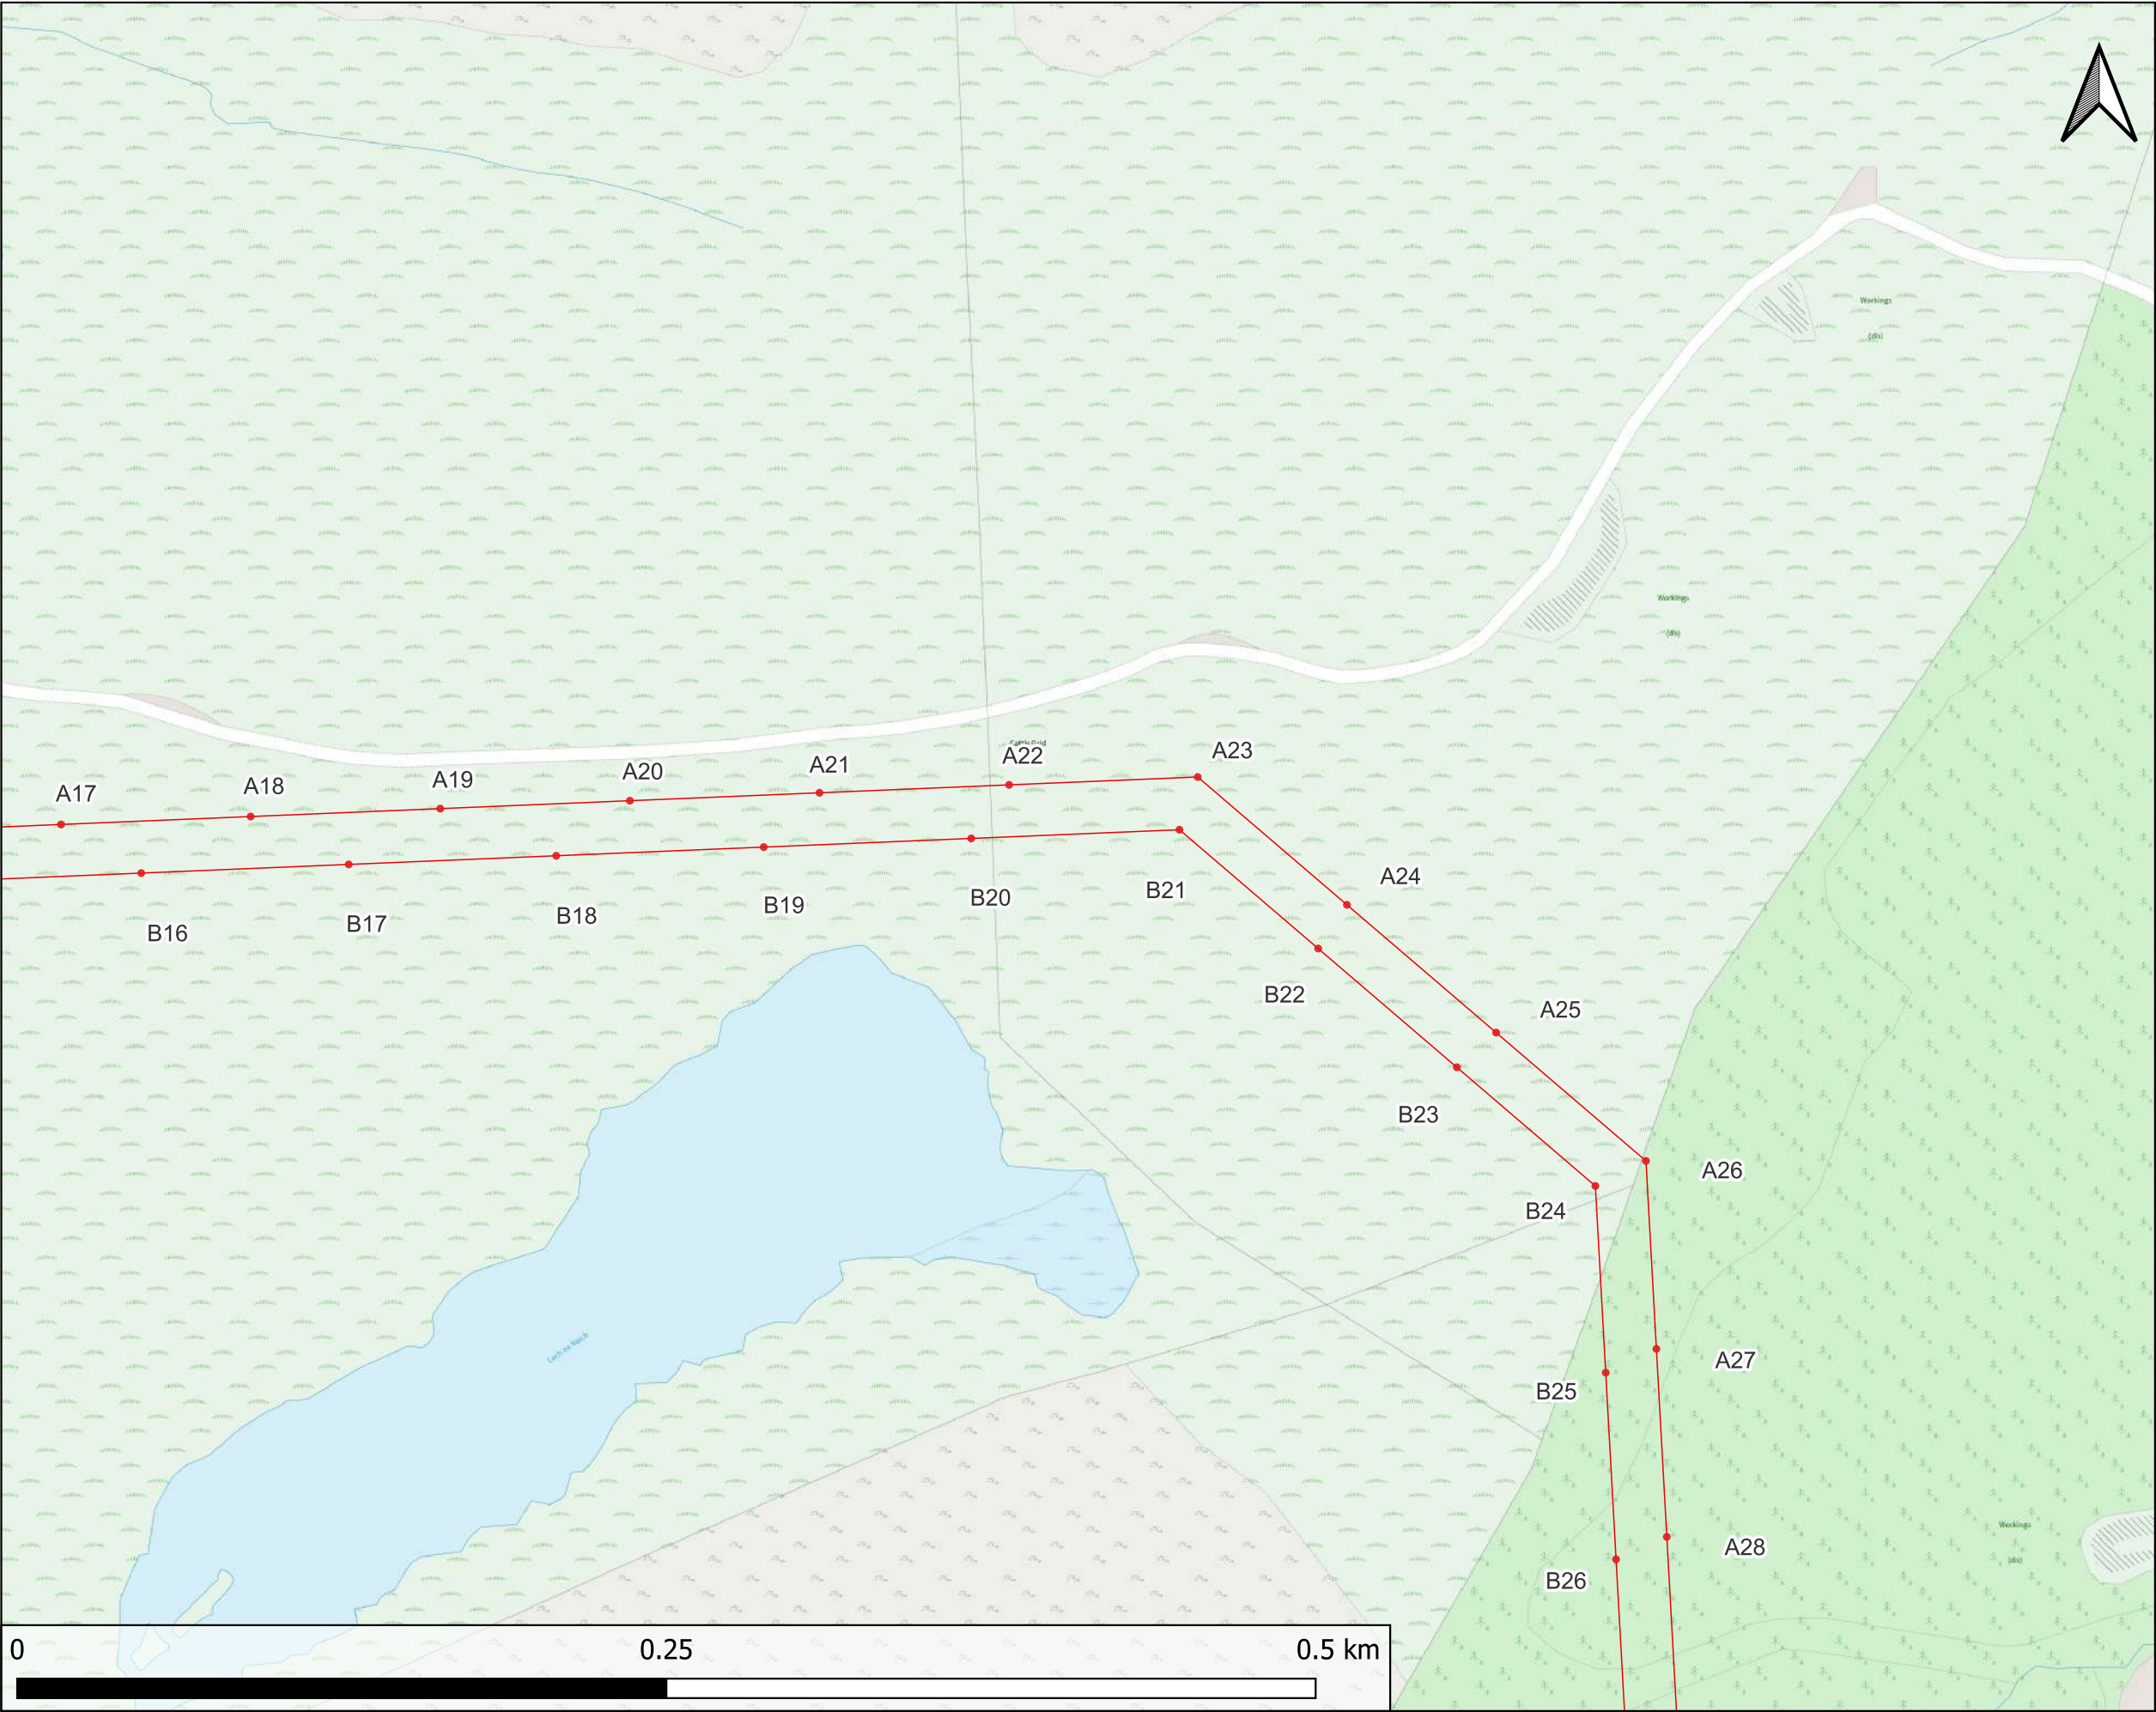

Legend

- Poles
- Proposed OHL

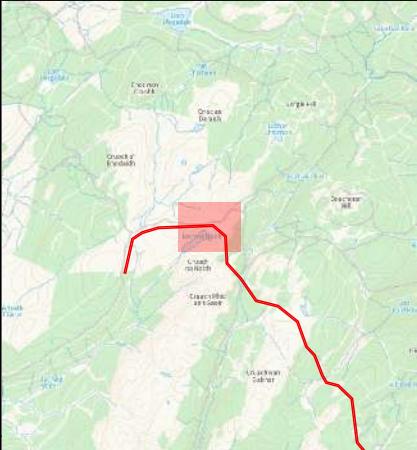

PROJECTION	DATUM	SCALE	PAGE SIZE	SHEET NO.
BNG	OSGB36	1:2,500	A3	3 of 14
01	27-3-26	JG	KM	PF
REV	DATE	DRN	CHK	APR

DRAWING NUMBER:
449352-FPS105-XX-XX-DR-GIS-0003




THIS DRAWING WAS PRODUCED BY:
FREEDOM GROUP OF COMPANIES LTD
FOUNDRY LANE, WIDNES
WA8 8TZ
GIS.TEAM@FREEDOM-GROUP.CO.UK



REVISION	DATE	COMMENT	CHANGED BY
01	26/03/26	INITIAL PLAN	J. GRIER
-	-	-	-
-	-	-	-
-	-	-	-
-	-	-	-


CLACHAIG GLEN WINDFARM CONNECTION

ROUTE OVERVIEW PLAN 3

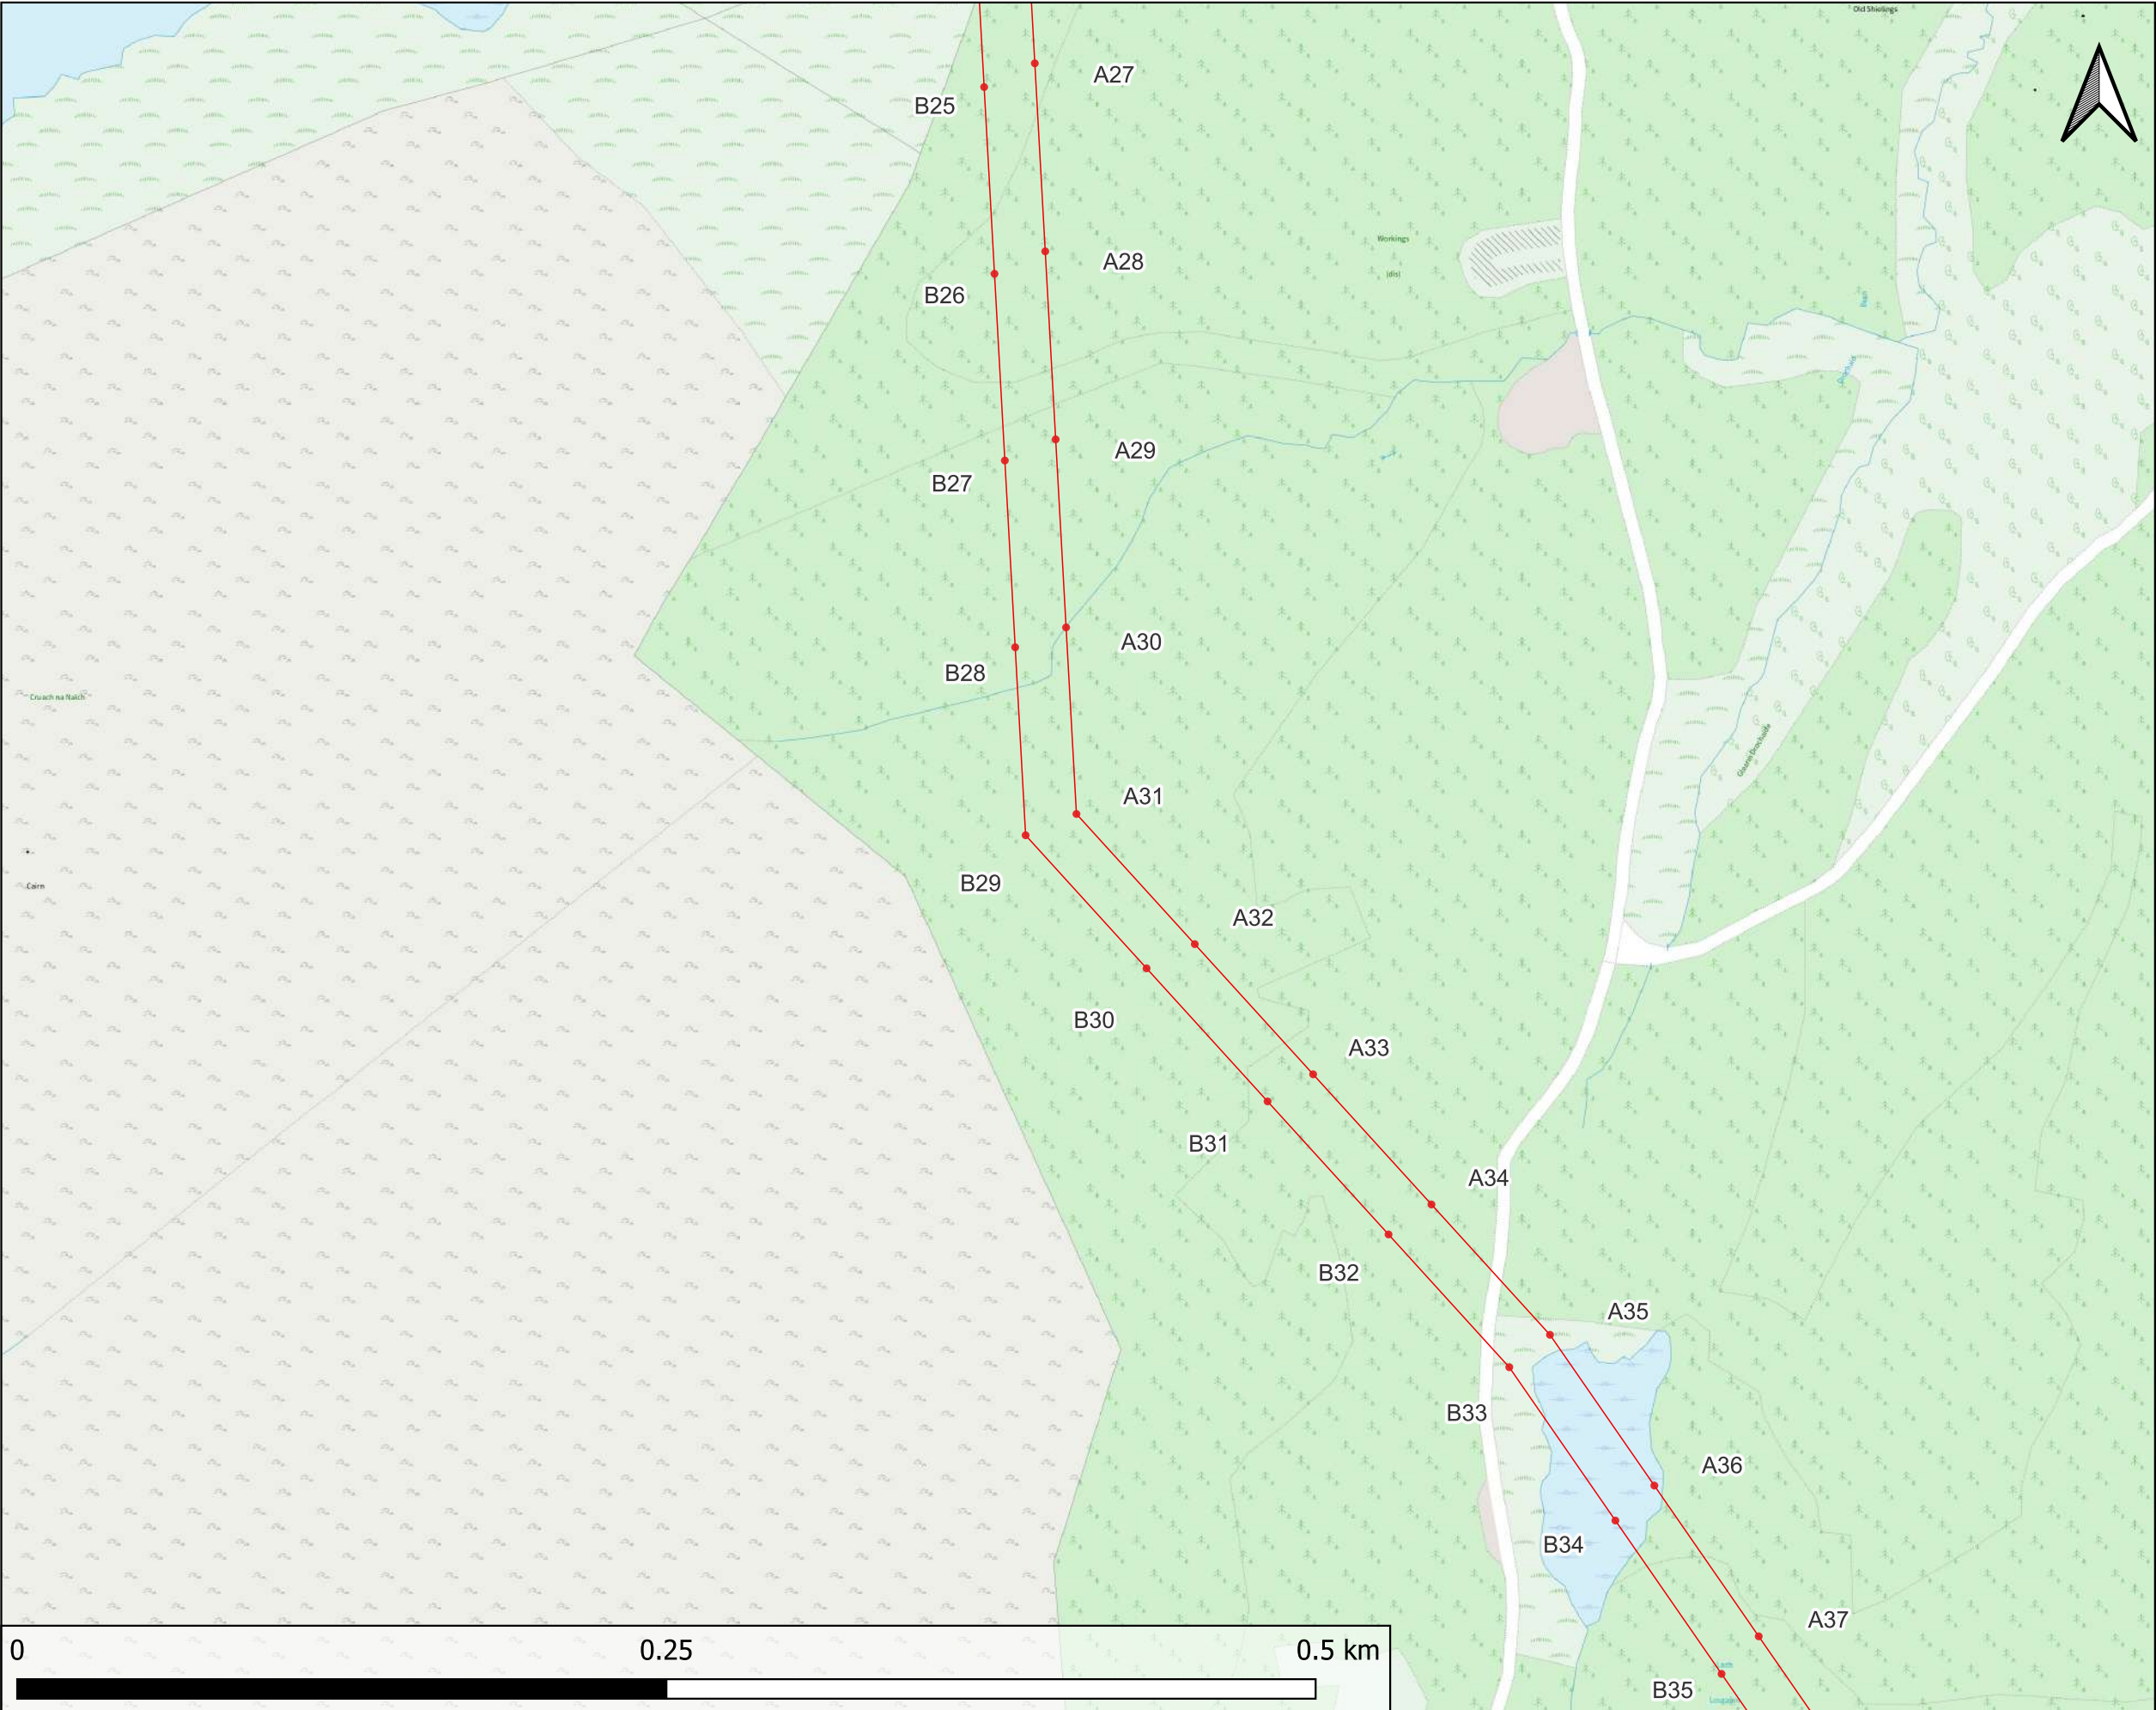

Legend

- Poles
- Proposed OHL

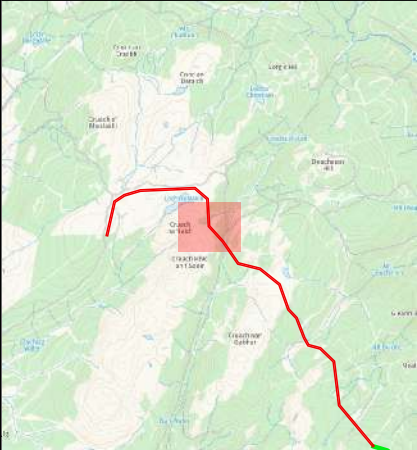

PROJECTION	DATUM	SCALE	PAGE SIZE	SHEET NO.
BNG	OSGB36	1:2,500	A3	4 of 14
01	27-3-26	JG	KM	PF
REV	DATE	DRN	CHK	APR

DRAWING NUMBER:
449352-FPS105-XX-XX-DR-GIS-0004




THIS DRAWING WAS PRODUCED BY:
FREEDOM GROUP OF COMPANIES LTD
FOUNDRY LANE, WIDNES
WA8 8TZ
GIS.TEAM@FREEDOM-GROUP.CO.UK



REVISION	DATE	COMMENT	CHANGED BY
01	26/03/26	INITIAL PLAN	J. GRIER
-	-	-	-
-	-	-	-
-	-	-	-
-	-	-	-


CLACHAIG GLEN WINDFARM CONNECTION

ROUTE OVERVIEW PLAN 4

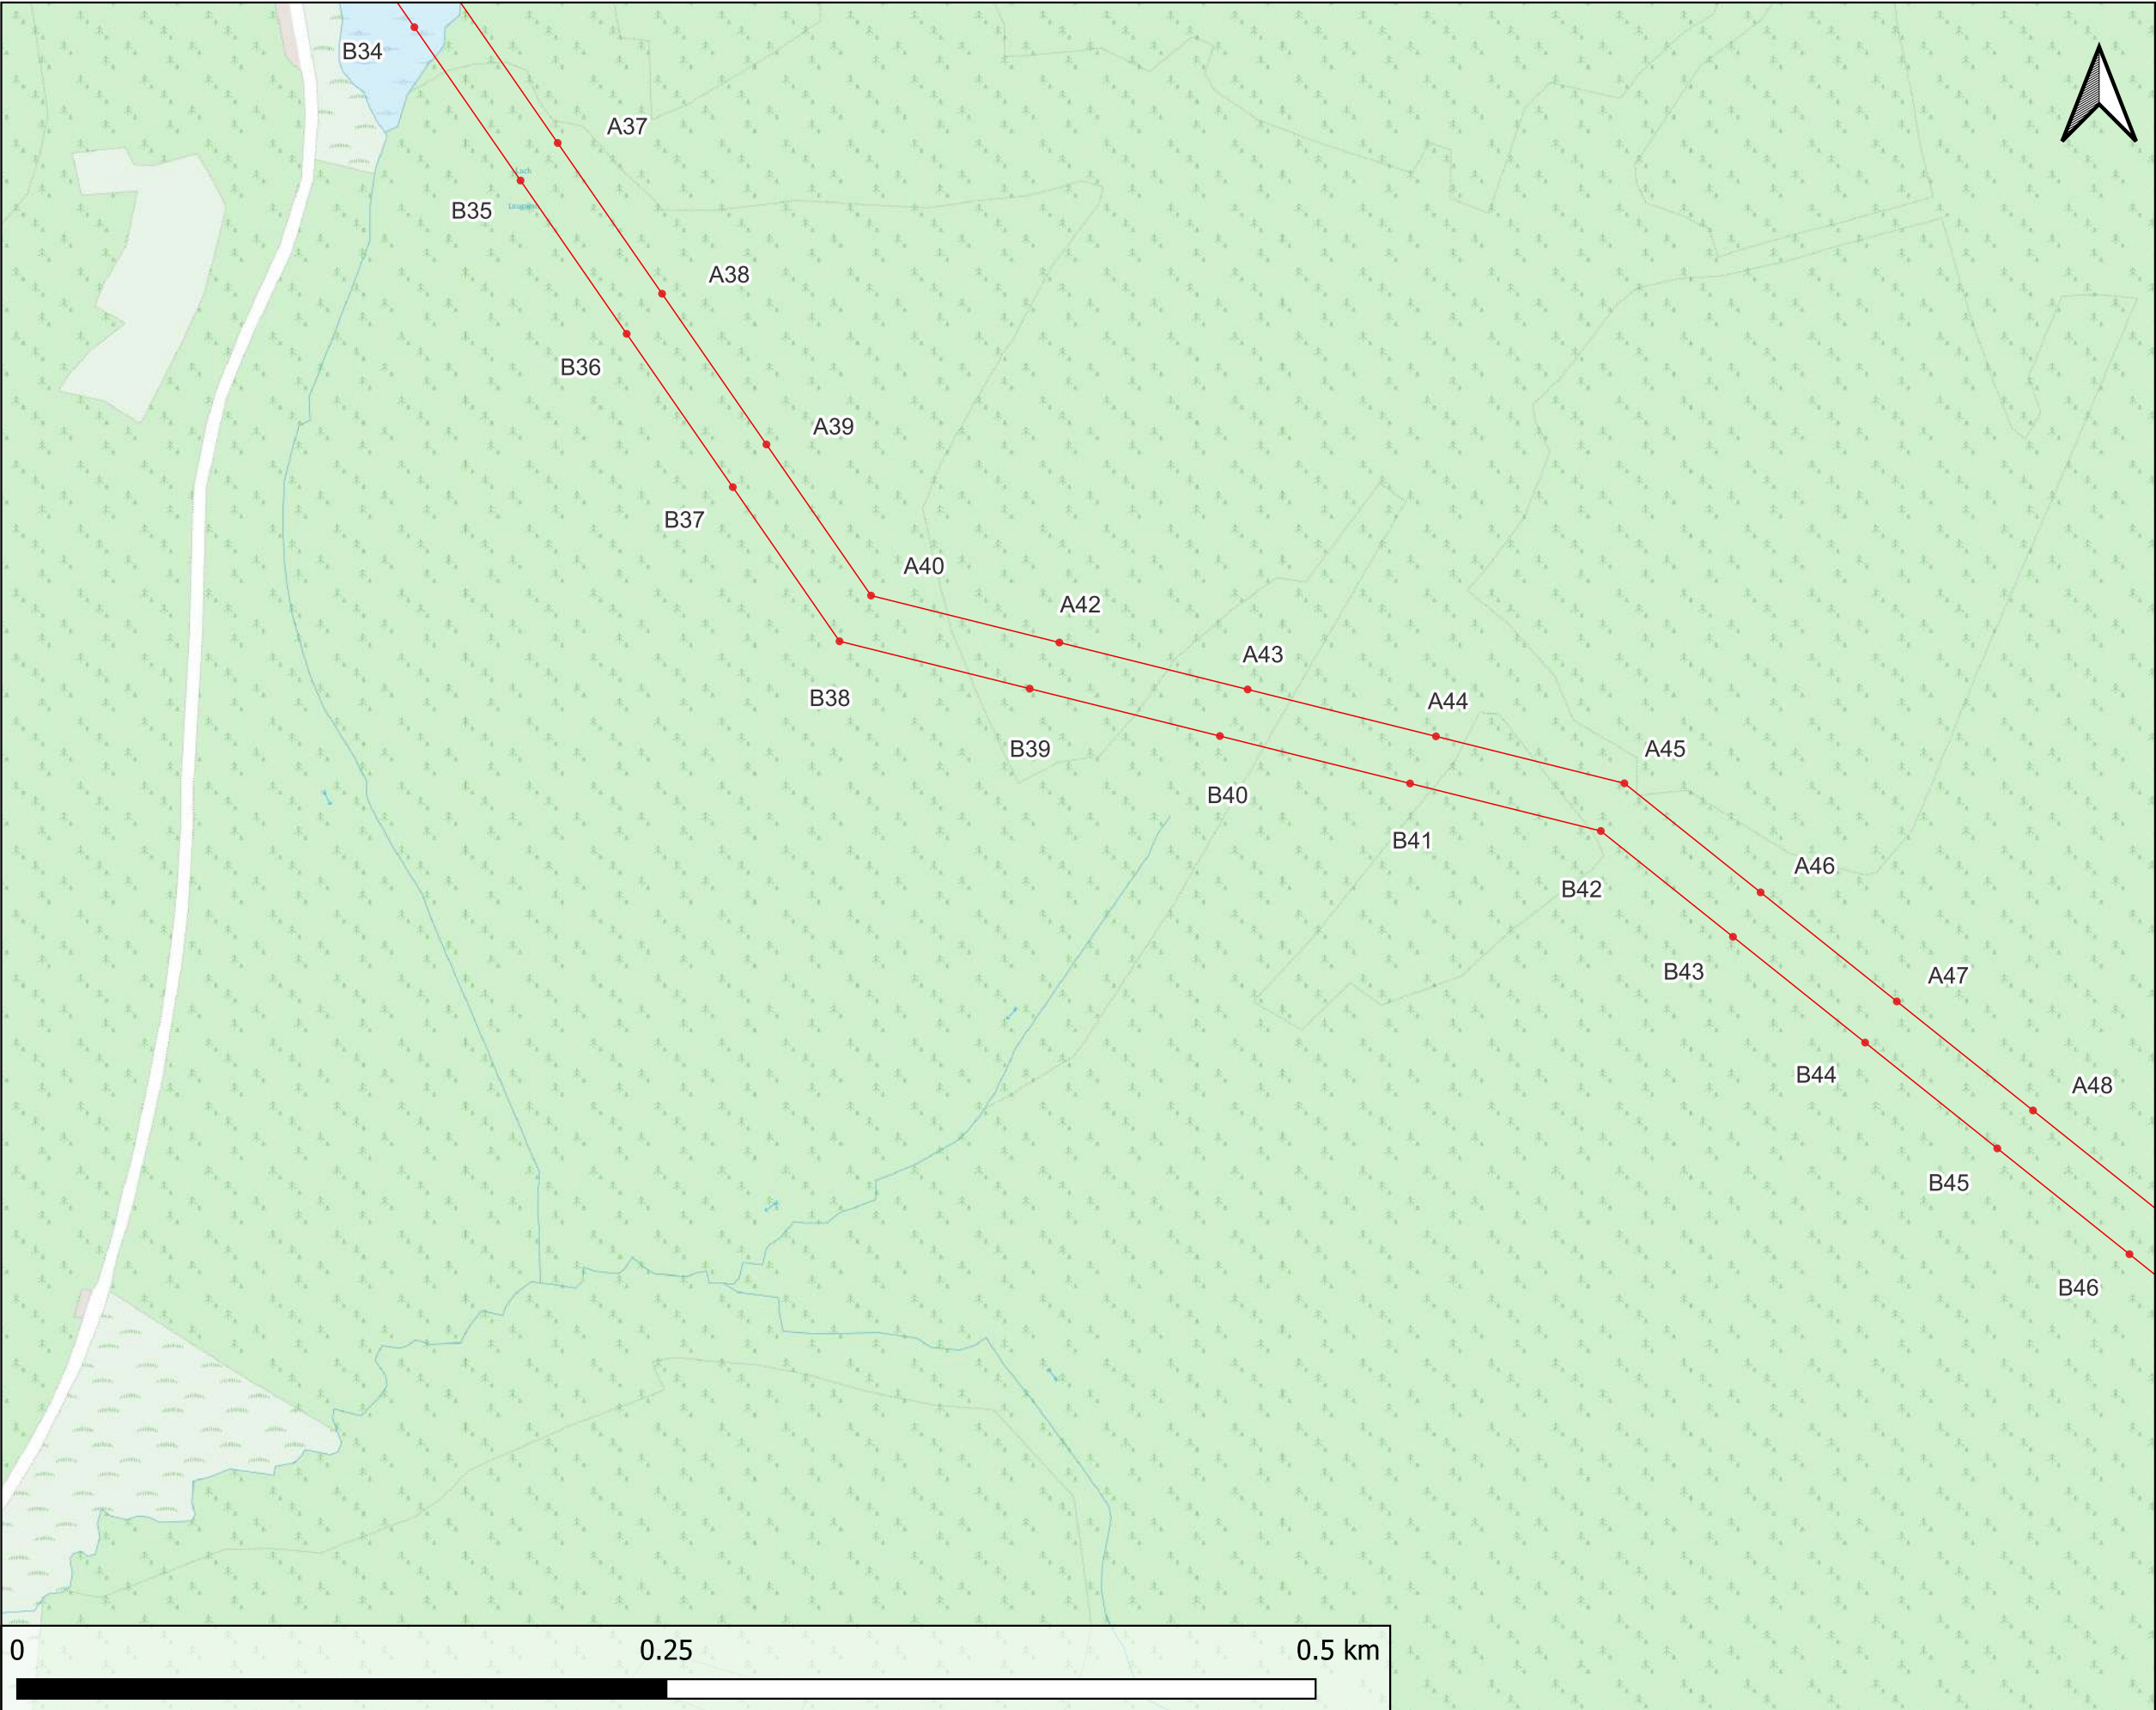

Legend

- Poles
- Proposed OHL

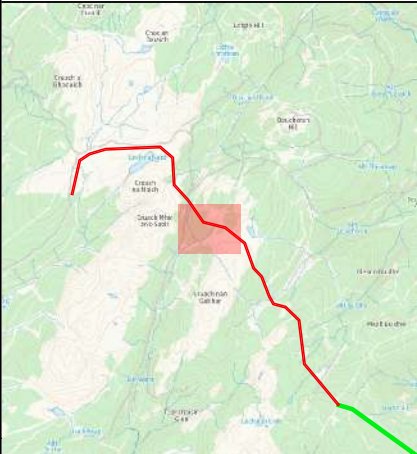

PROJECTION	DATUM	SCALE	PAGE SIZE	SHEET NO.
BNG	OSGB36	1:2,500	A3	5 of 14
01	27-3-26	JG	KM	PF
REV	DATE	DRN	CHK	APR
				STATUS
				SECURITY RATING

DRAWING NUMBER:
449352-FPS105-XX-XX-DR-GIS-0005




THIS DRAWING WAS PRODUCED BY:
FREEDOM GROUP OF COMPANIES LTD
FOUNDRY LANE, WIDNES
WA8 8TZ
GIS.TEAM@FREEDOM-GROUP.CO.UK



REVISION	DATE	COMMENT	CHANGED BY
01	26/03/26	INITIAL PLAN	J. GRIER
-	-	-	-
-	-	-	-
-	-	-	-
-	-	-	-


CLACHAIG GLEN WINDFARM CONNECTION

ROUTE OVERVIEW PLAN 5

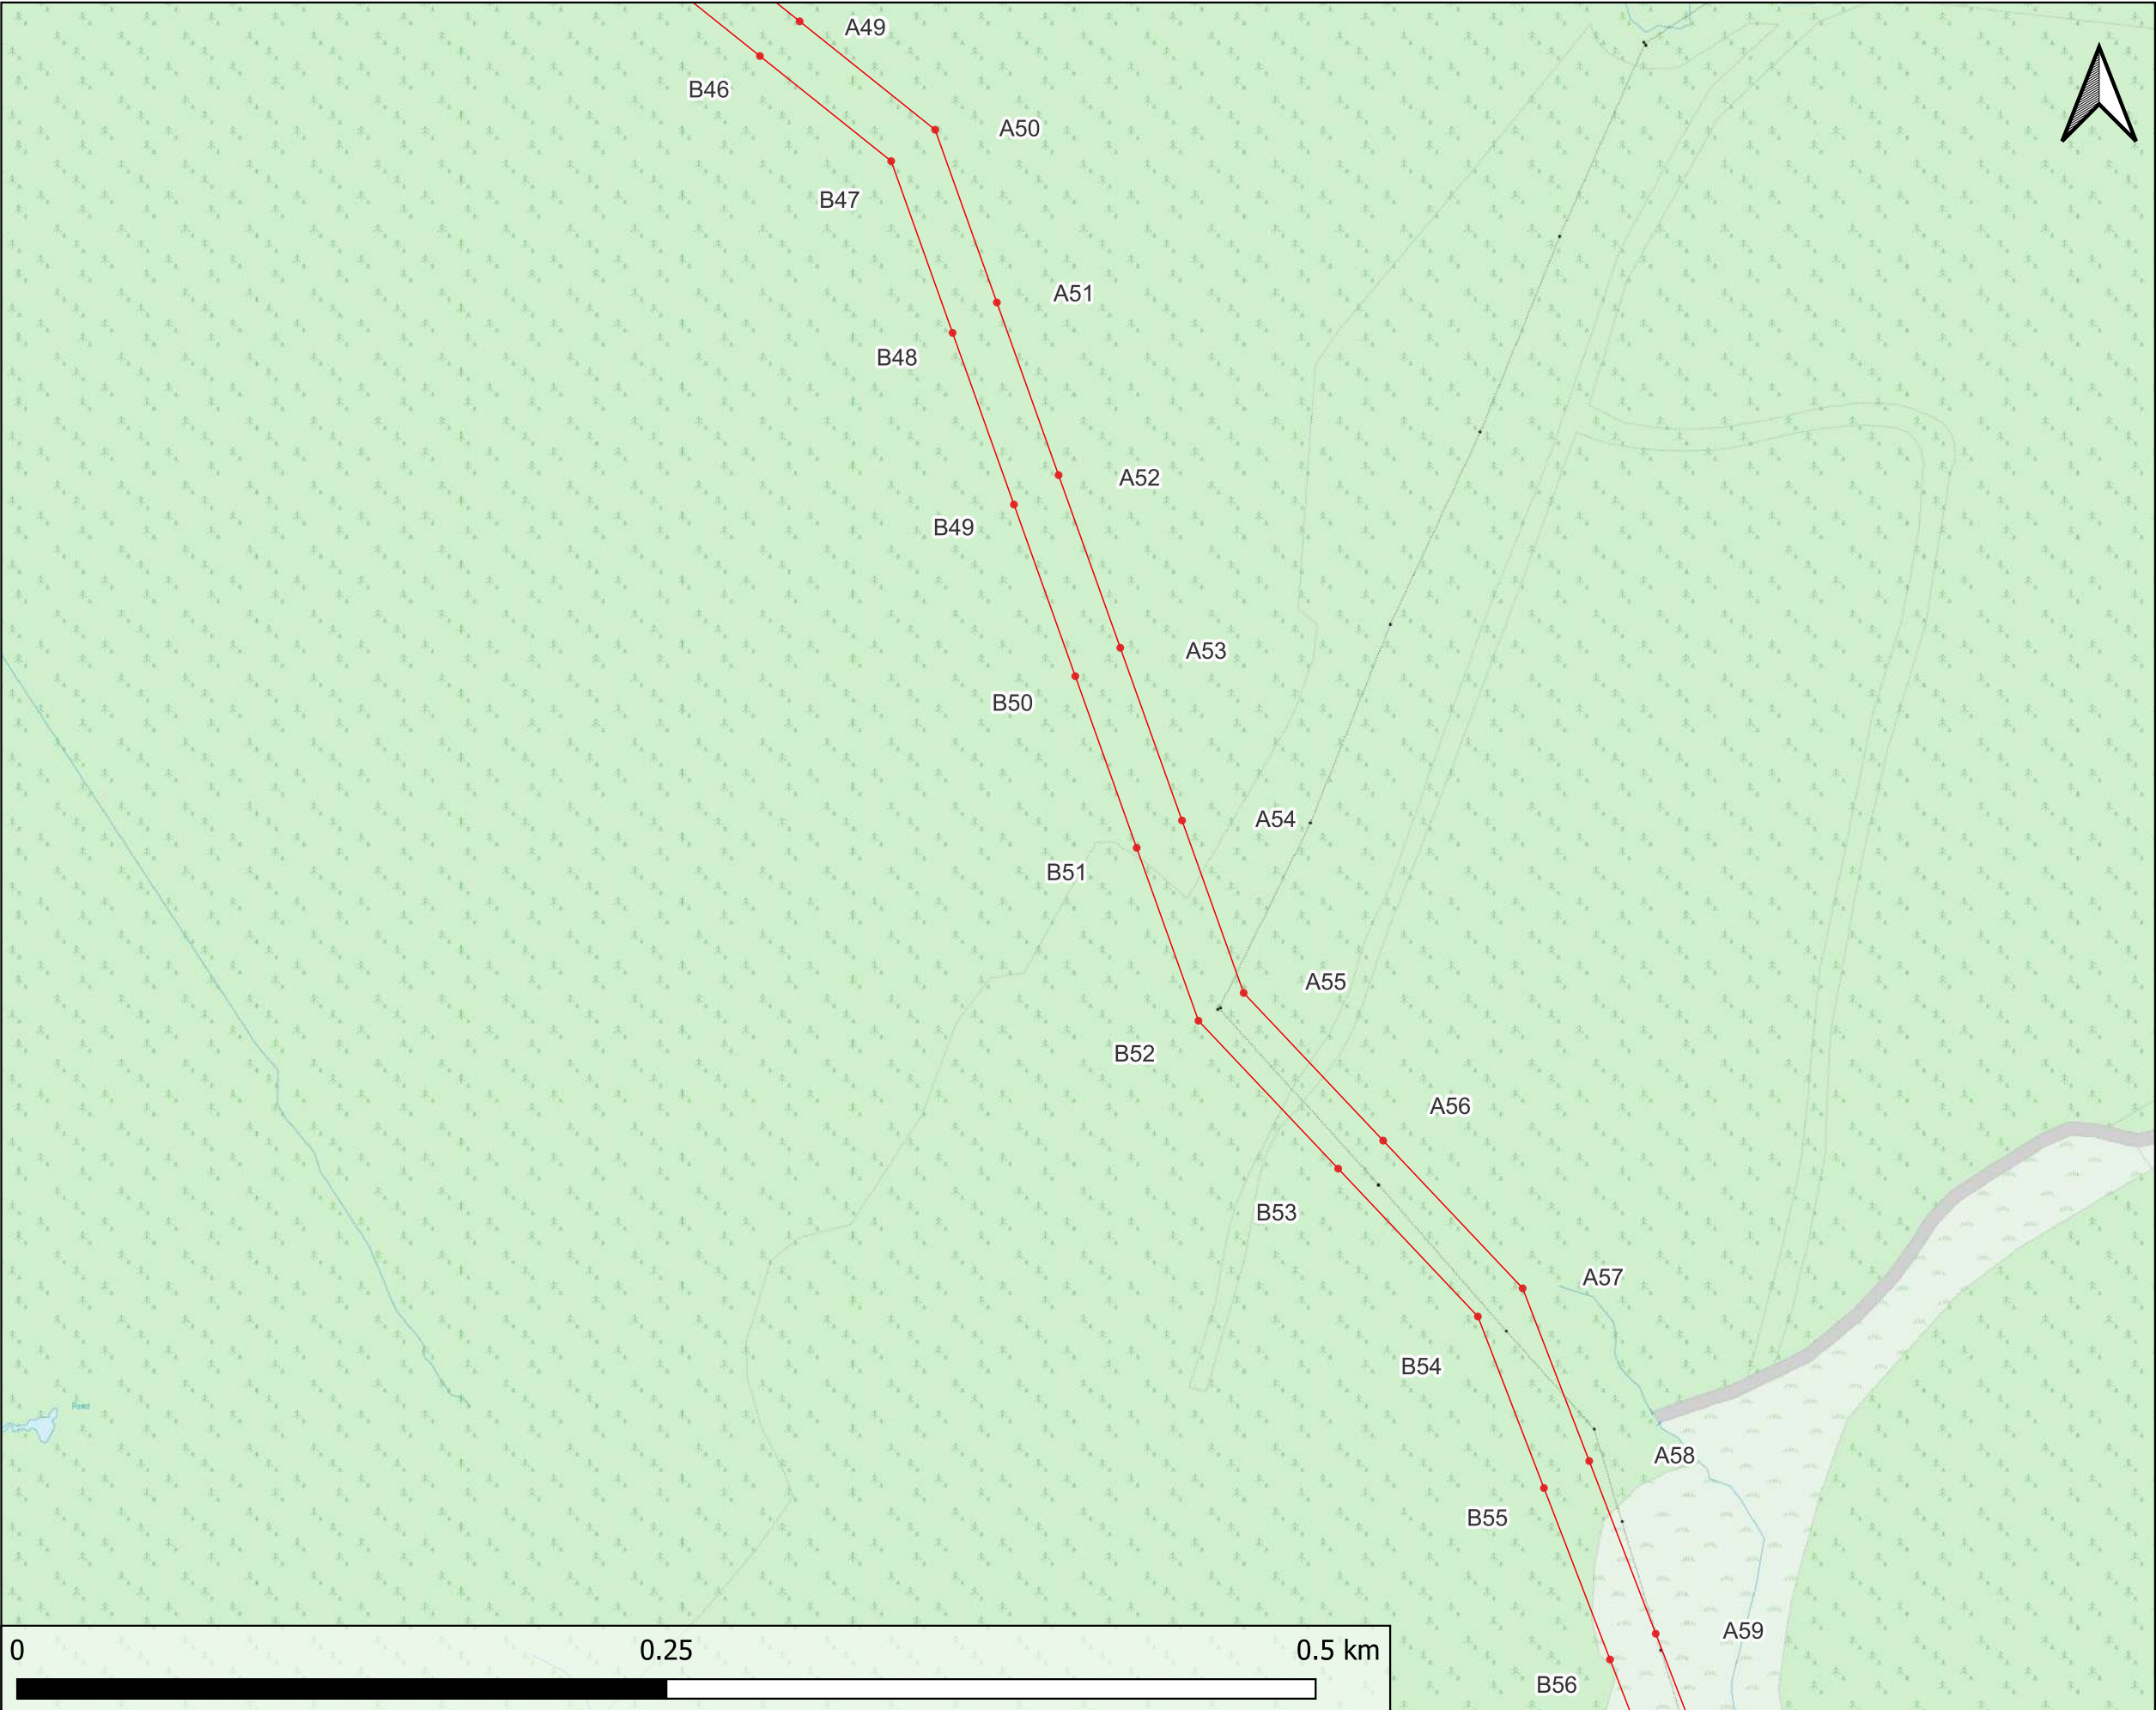

Legend

- Poles
- Proposed OHL

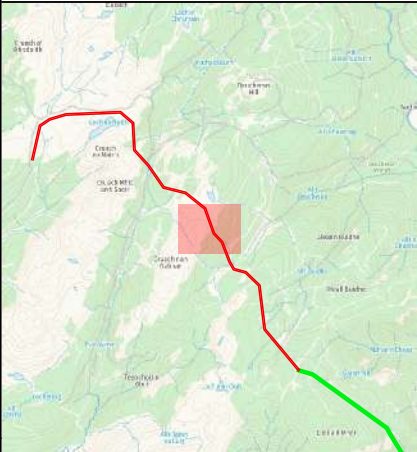

PROJECTION	DATUM	SCALE	PAGE SIZE	SHEET NO.
BNG	OSGB36	1:2,500	A3	6 of 14
01	27-3-26	JG	KM	PF
REV	DATE	DRN	CHK	APR

DRAWING NUMBER:
449352-FPS105-XX-XX-DR-GIS-0006




THIS DRAWING WAS PRODUCED BY:
FREEDOM GROUP OF COMPANIES LTD
FOUNDRY LANE, WIDNES
WA8 8TZ
GIS.TEAM@FREEDOM-GROUP.CO.UK



REVISION	DATE	COMMENT	CHANGED BY
01	26/03/26	INITIAL PLAN	J. GRIER
-	-	-	-
-	-	-	-
-	-	-	-
-	-	-	-


CLACHAIG GLEN WINDFARM CONNECTION

ROUTE OVERVIEW PLAN 6

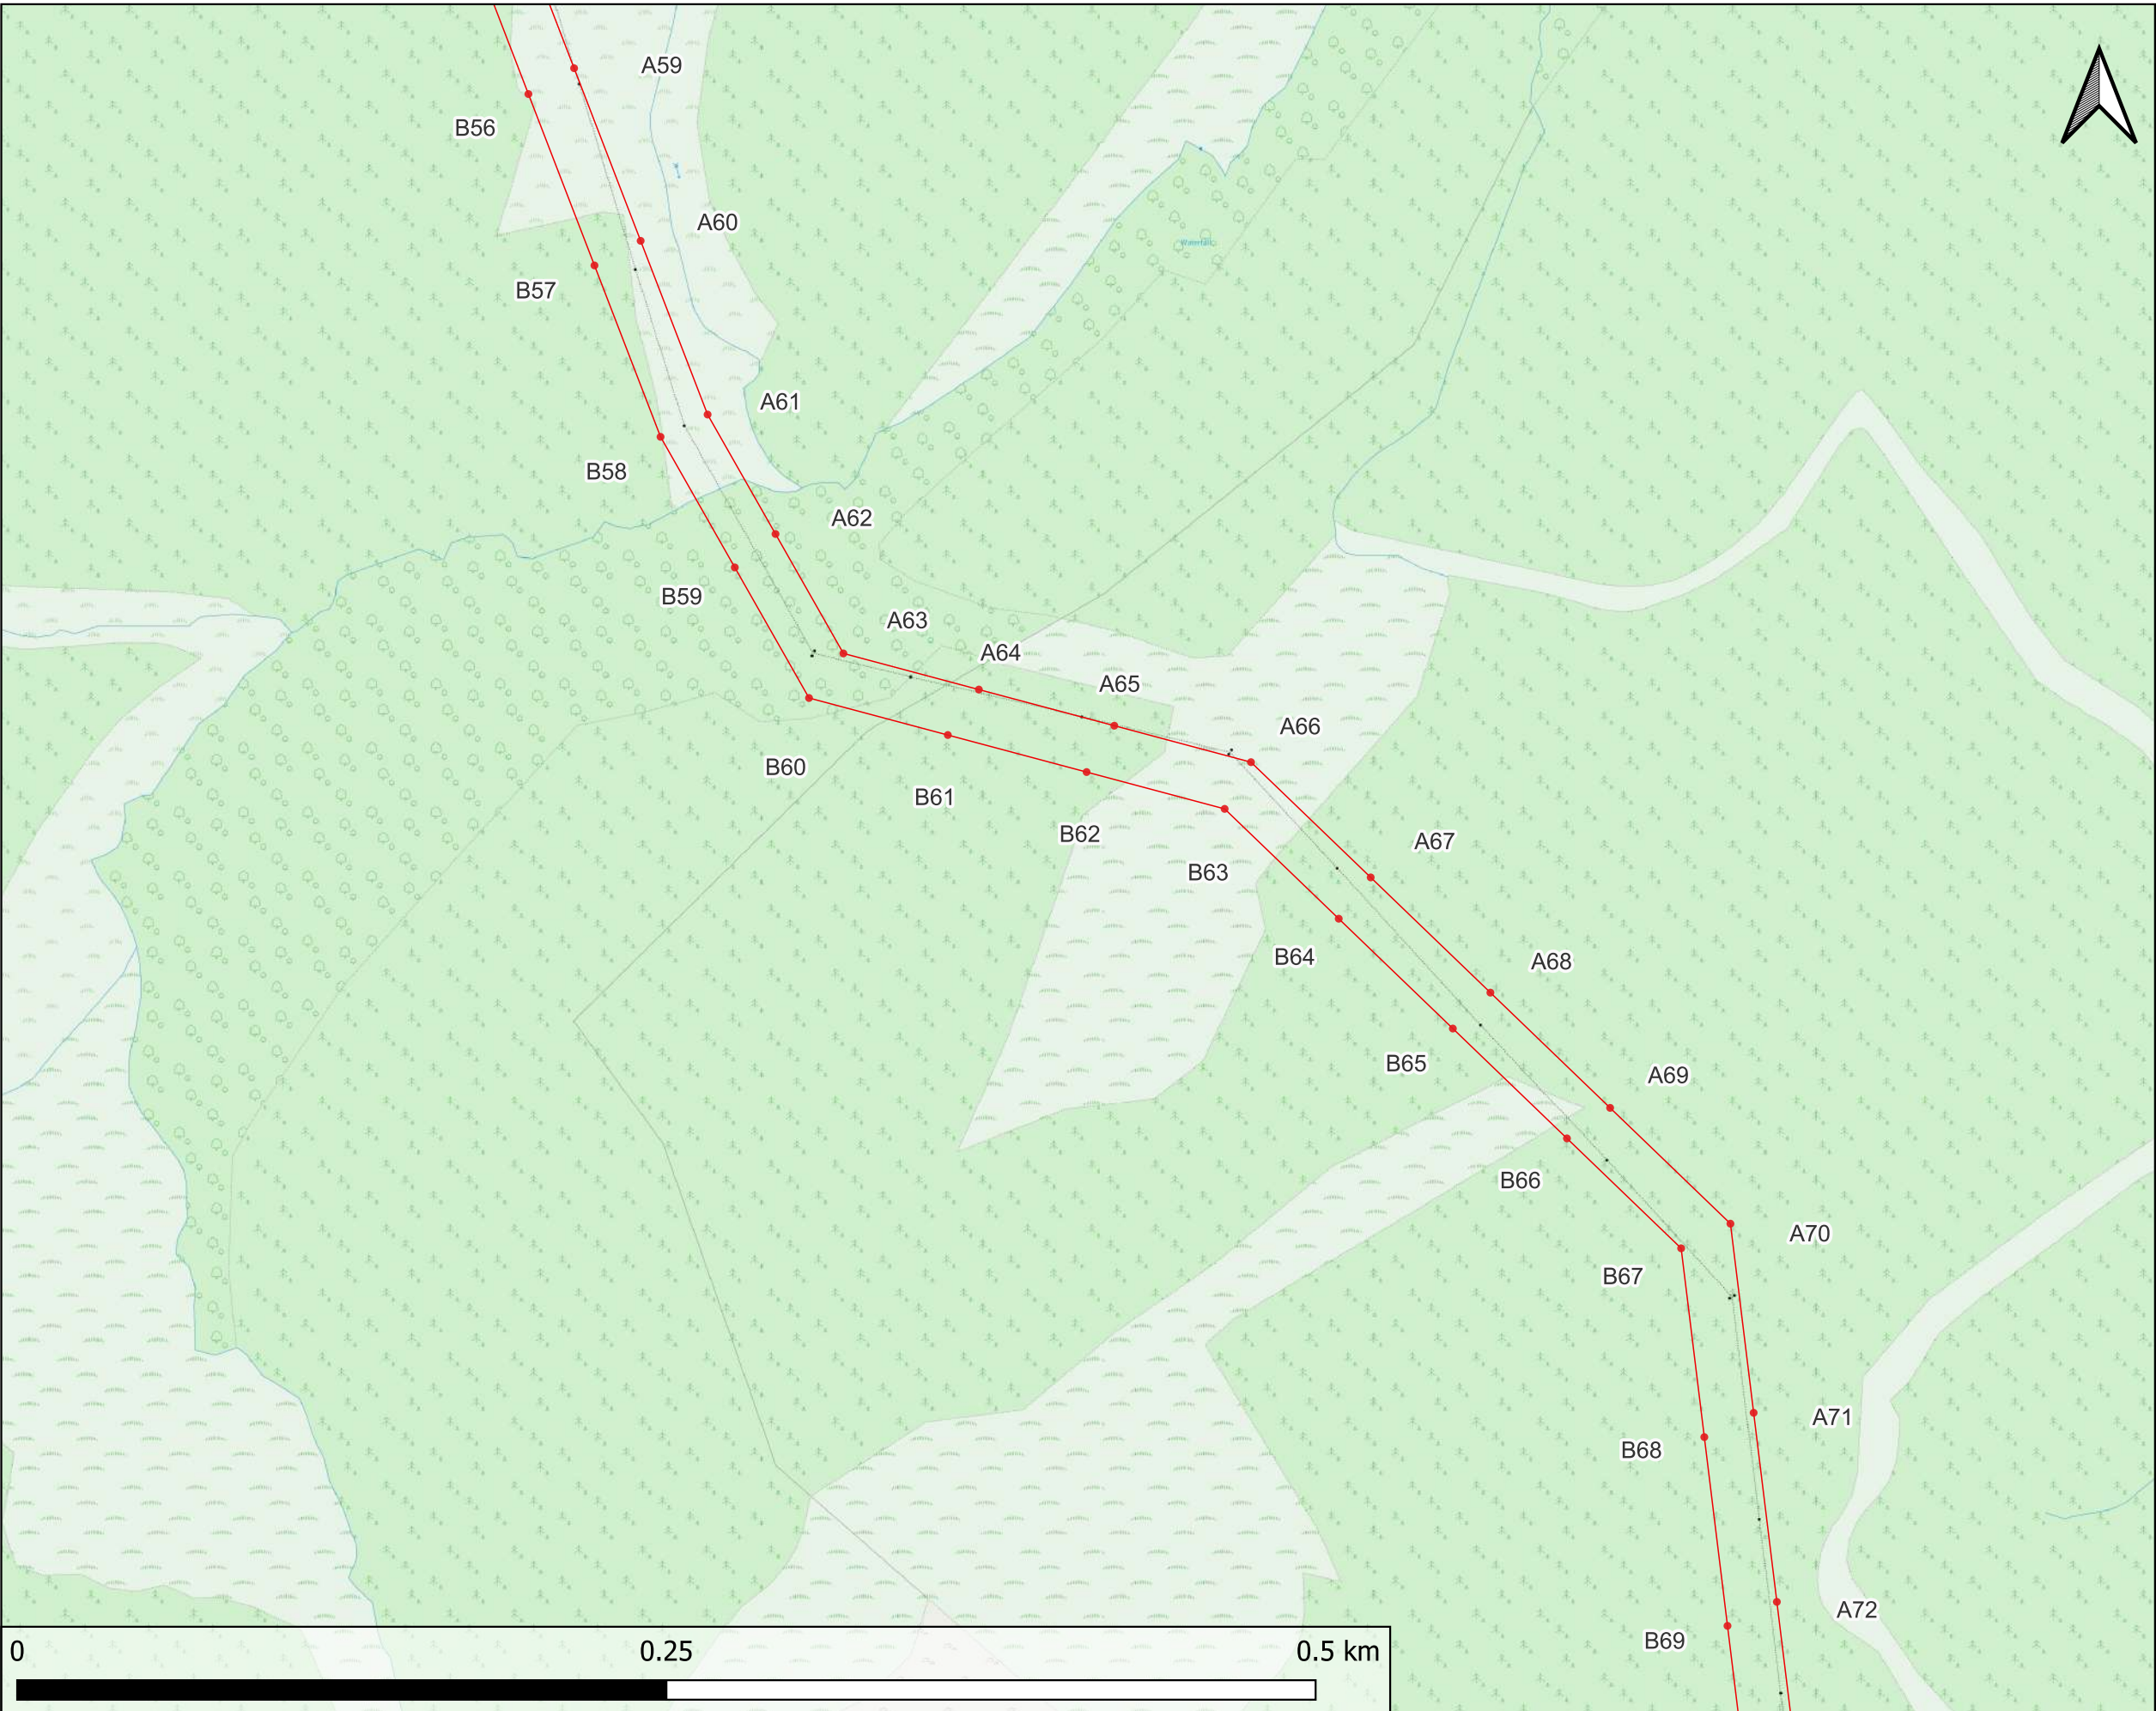

Legend

- Poles
- Proposed OHL

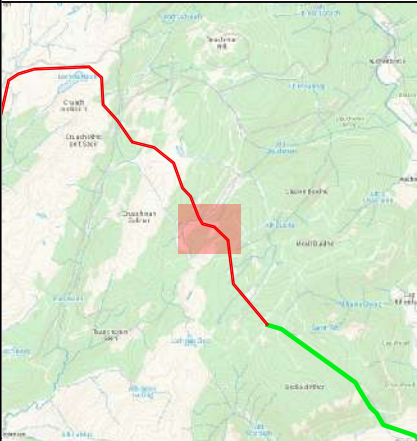

PROJECTION	DATUM	SCALE	PAGE SIZE	SHEET NO.
BNG	OSGB36	1:2,500	A3	7 of 14
01	27-3-26	JG	KM	PF
REV	DATE	DRN	CHK	APR

DRAWING NUMBER:
449352-FPS105-XX-XX-DR-GIS-0007




THIS DRAWING WAS PRODUCED BY:
FREEDOM GROUP OF COMPANIES LTD
FOUNDRY LANE, WIDNES
WA8 8TZ
GIS.TEAM@FREEDOM-GROUP.CO.UK



REVISION	DATE	COMMENT	CHANGED BY
01	26/03/26	INITIAL PLAN	J. GRIER
-	-	-	-
-	-	-	-
-	-	-	-
-	-	-	-

CLACHAIG GLEN WINDFARM CONNECTION

ROUTE OVERVIEW PLAN 7

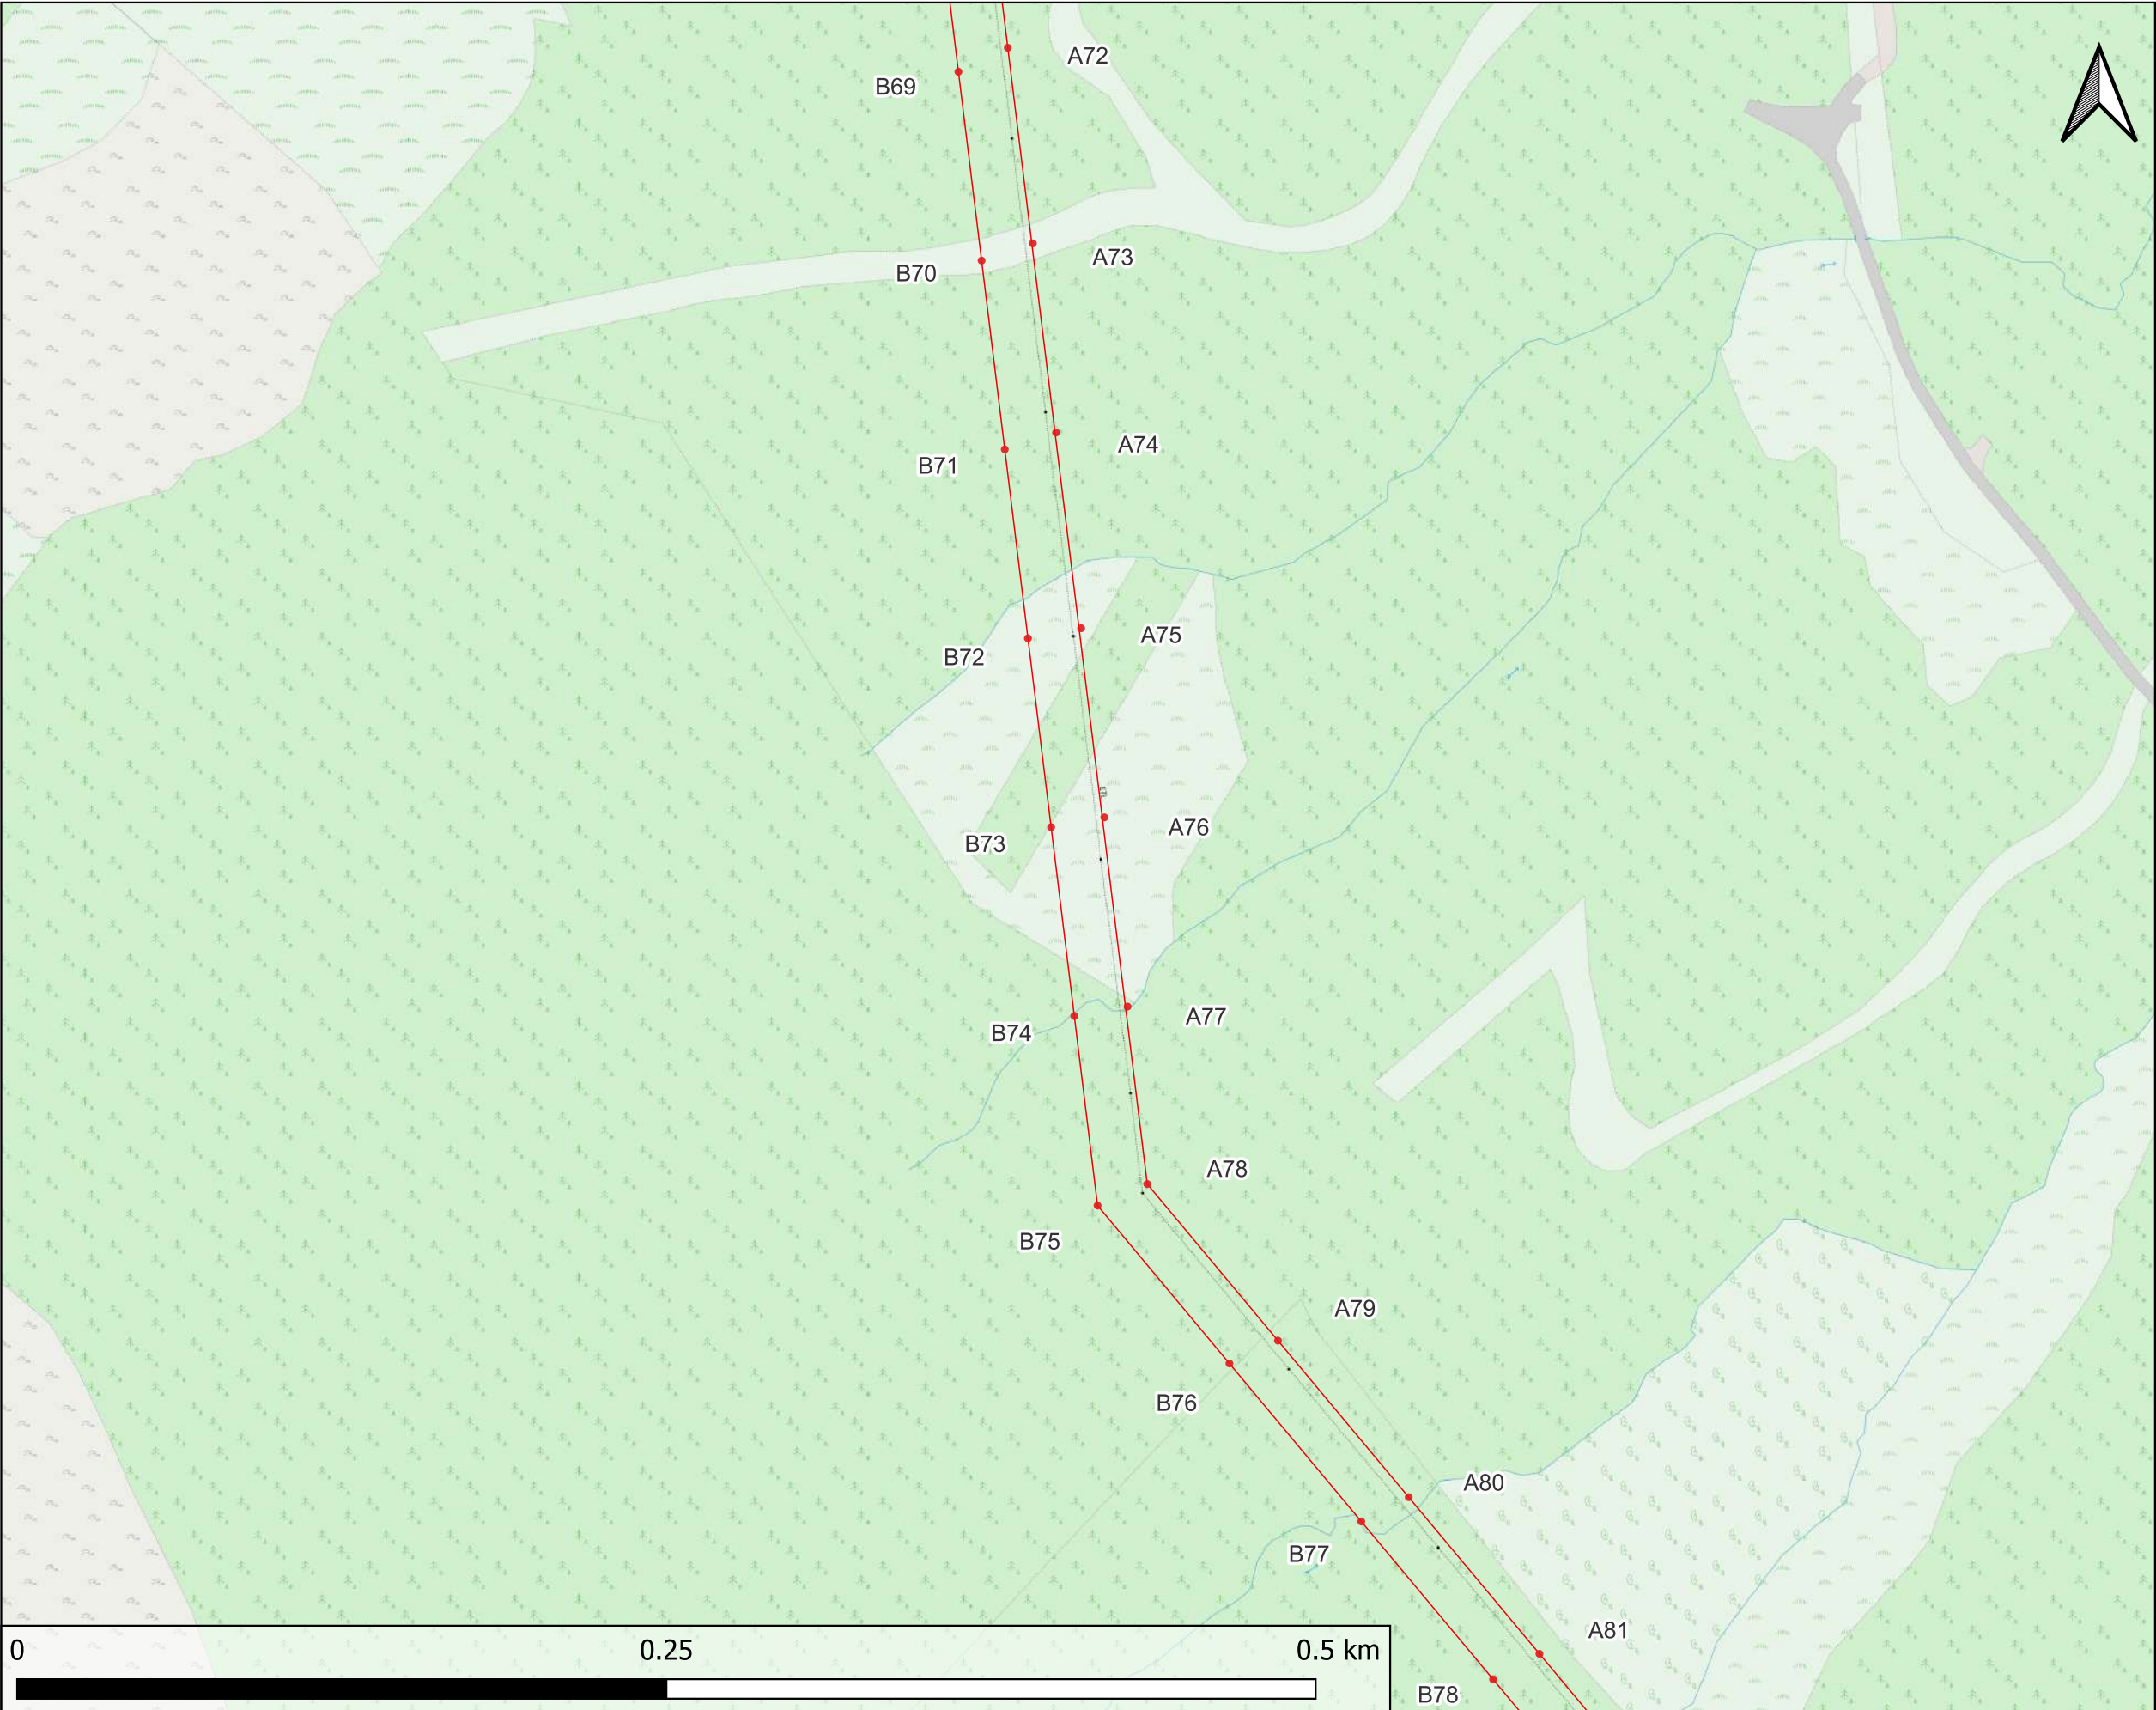

Legend

- Poles
- Proposed OHL



PROJECTION		DATUM		SCALE		PAGE SIZE		SHEET NO.	
BNG		OSGB36		1:2,500		A3		8 of 14	
01	27-3-26	JG	KM	PF	S0	CON			
REV	DATE	DRN	CHK	APR	STATUS	SECURITY RATING			

DRAWING NUMBER:
449352-FPS105-XX-XX-DR-GIS-0008



THIS DRAWING WAS PRODUCED BY:
FREEDOM GROUP OF COMPANIES LTD
FOUNDRY LANE, WIDNES
WA8 8TZ
GIS.TEAM@FREEDOM-GROUP.CO.UK



REVISION	DATE	COMMENT	CHANGED BY
01	26/03/26	INITIAL PLAN	J. GRIER
-	-	-	-
-	-	-	-
-	-	-	-
-	-	-	-


CLACHAIG GLEN WINDFARM CONNECTION

ROUTE OVERVIEW PLAN 8



Legend

- Poles
- Proposed OHL
- UG Cable

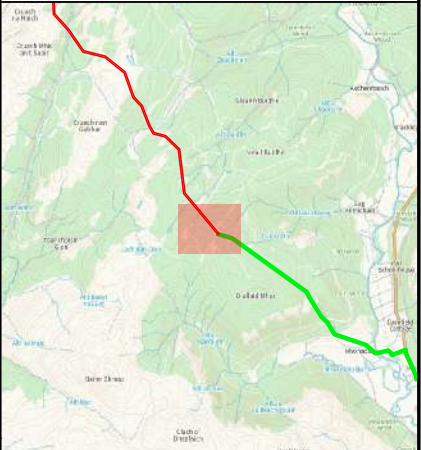

PROJECTION	DATUM	SCALE	PAGE SIZE	SHEET NO.
BNG	OSGB36	1:2,500	A3	9 of 14
01	27-3-26	JG	KM	PF
REV	DATE	DRN	CHK	APR
				STATUS
				SECURITY RATING

DRAWING NUMBER:
449352-FPS105-XX-XX-DR-GIS-0009




THIS DRAWING WAS PRODUCED BY:
FREEDOM GROUP OF COMPANIES LTD
FOUNDRY LANE, WIDNES
WA8 8TZ
GIS.TEAM@FREEDOM-GROUP.CO.UK



REVISION	DATE	COMMENT	CHANGED BY
01	26/03/26	INITIAL PLAN	J. GRIER
-	-	-	-
-	-	-	-
-	-	-	-
-	-	-	-


CLACHAIG GLEN WINDFARM CONNECTION

ROUTE OVERVIEW PLAN 9

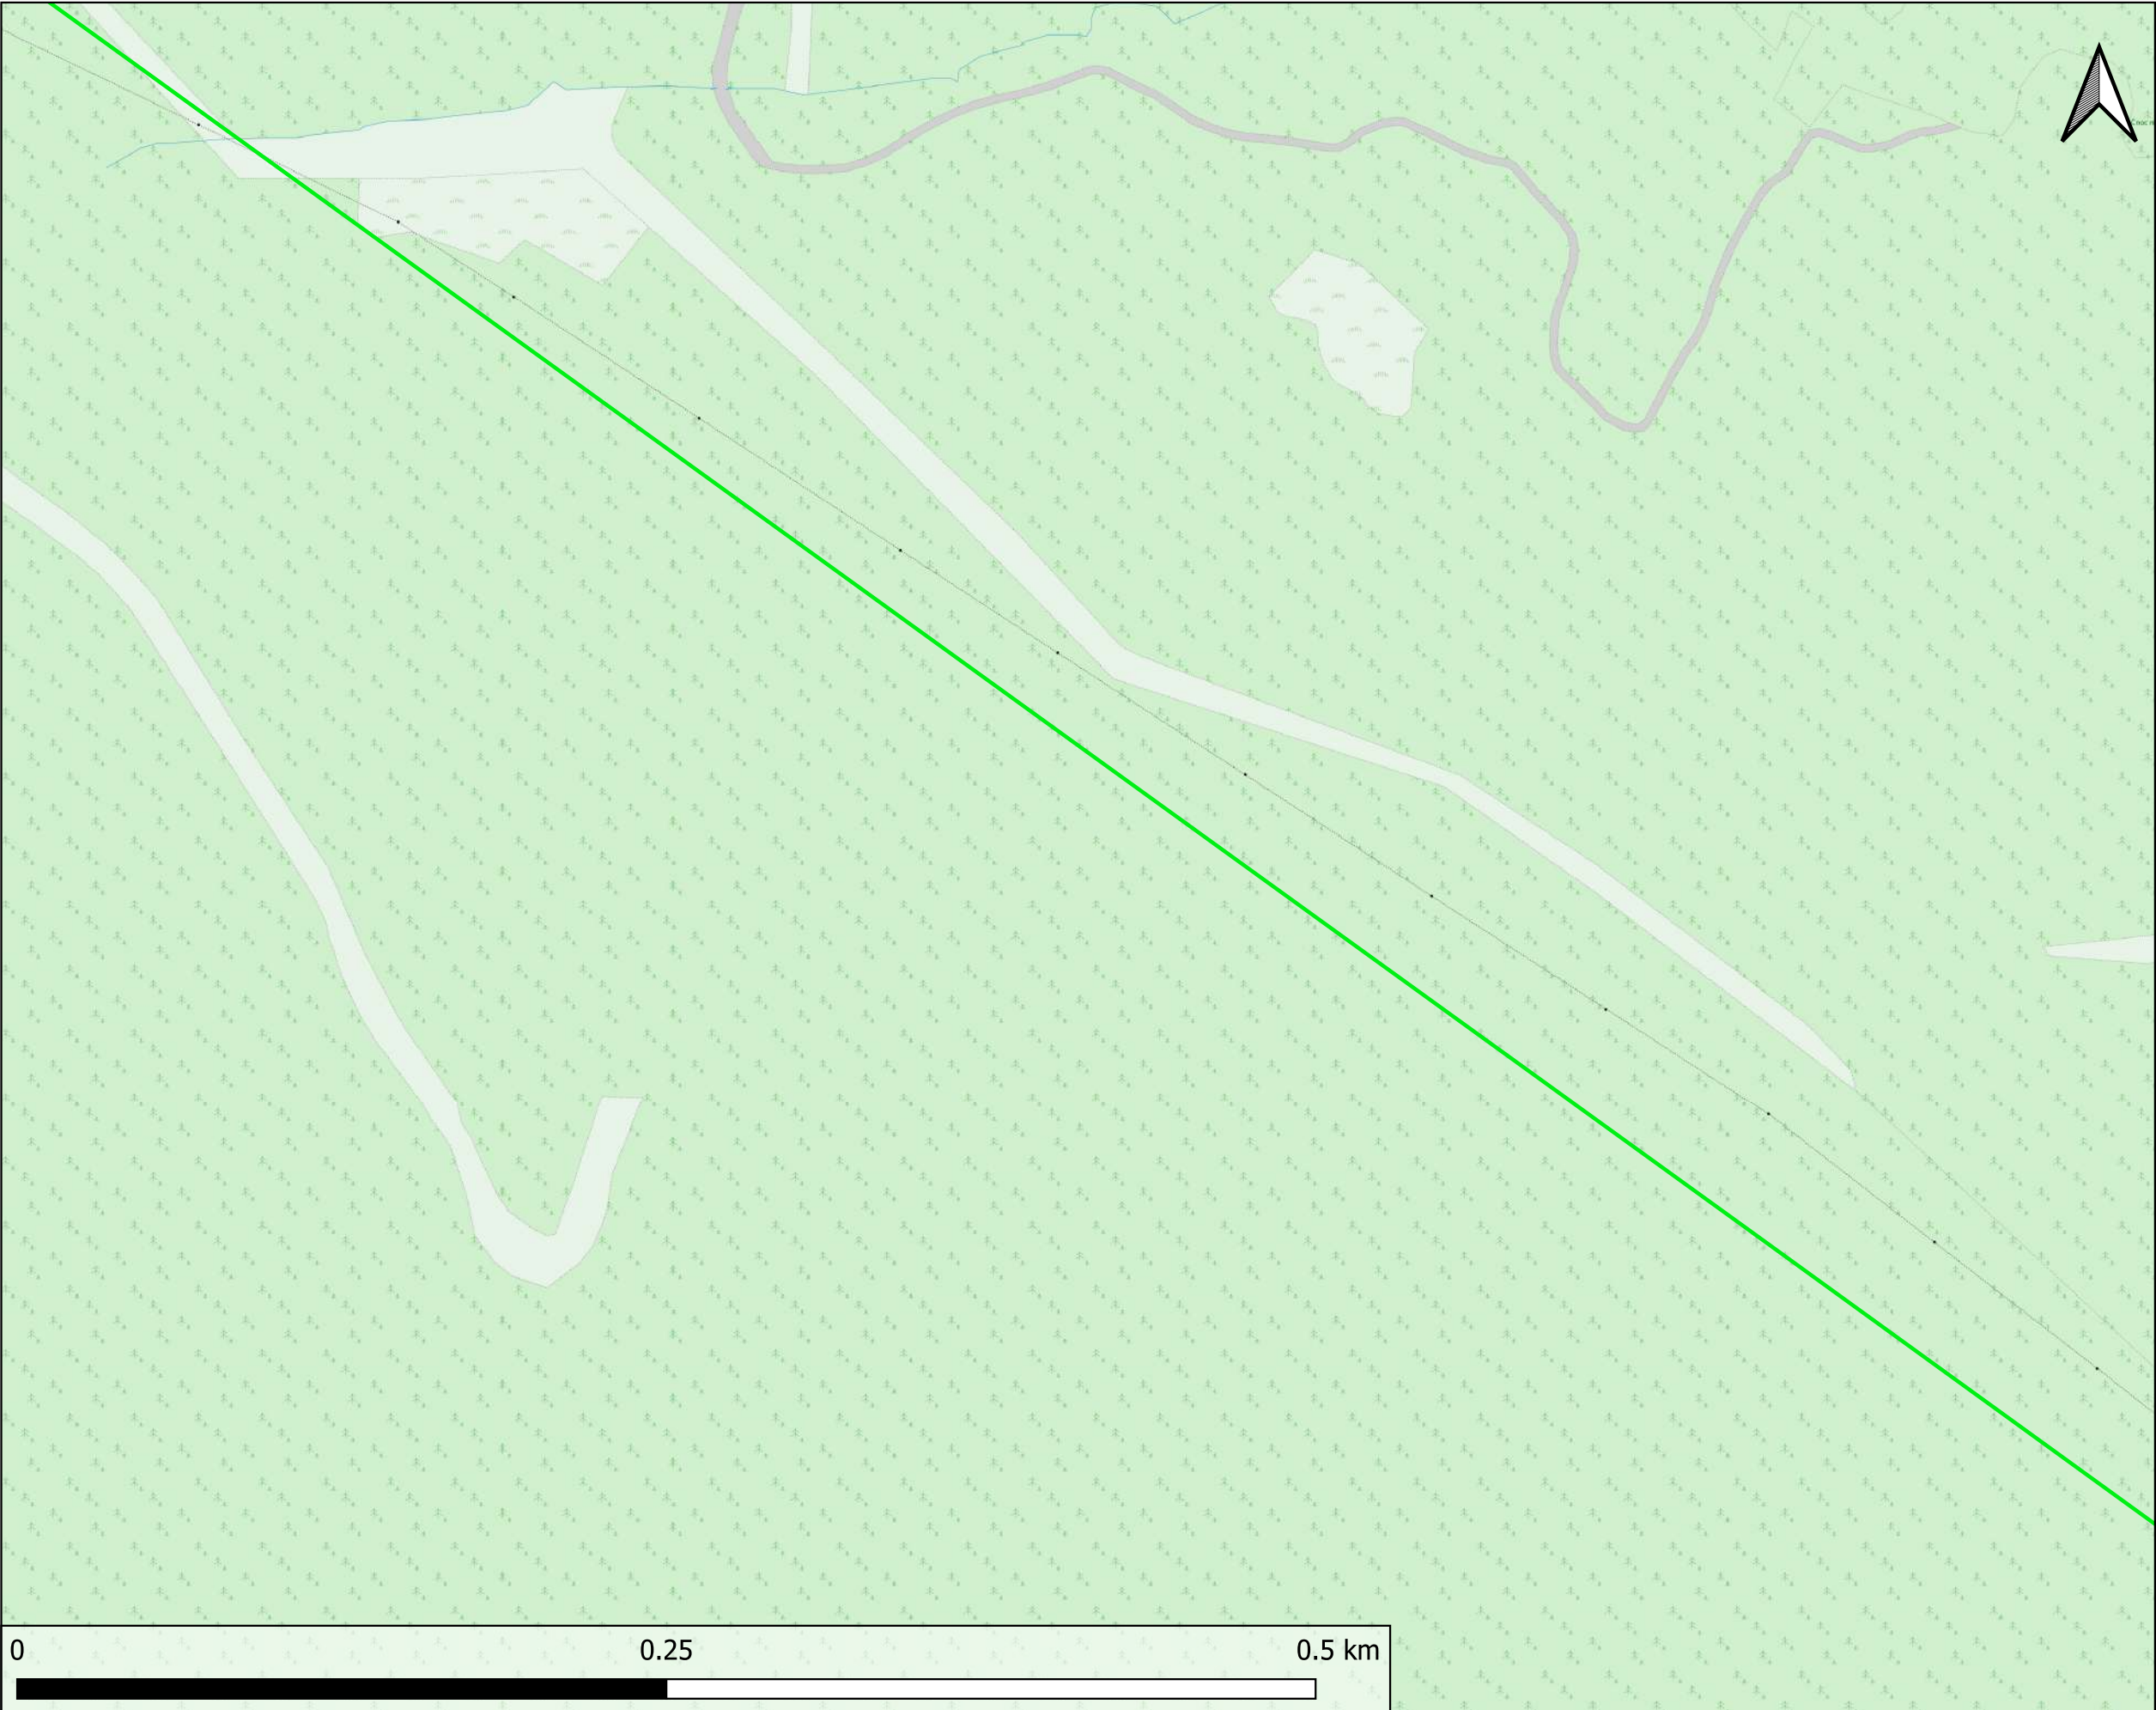

Legend

UG Cable

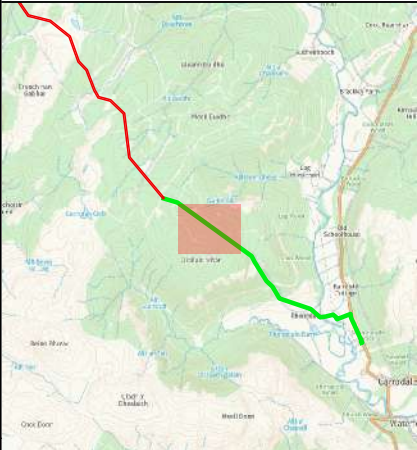

PROJECTION	DATUM	SCALE	PAGE SIZE	SHEET NO.
BNG	OSGB36	1:2,500	A3	10 of 14
01	27-3-26	JG	KM	PF
REV	DATE	DRN	CHK	APR
				STATUS
				SECURITY RATING

DRAWING NUMBER:
449352-FPS105-XX-XX-DR-GIS-0010




THIS DRAWING WAS PRODUCED BY:
FREEDOM GROUP OF COMPANIES LTD
FOUNDRY LANE, WIDNES
WA8 8TZ
GIS.TEAM@FREEDOM-GROUP.CO.UK



REVISION	DATE	COMMENT	CHANGED BY
01	26/03/26	INITIAL PLAN	J. GRIER
-	-	-	-
-	-	-	-
-	-	-	-
-	-	-	-


CLACHAIG GLEN WINDFARM CONNECTION

ROUTE OVERVIEW PLAN 10

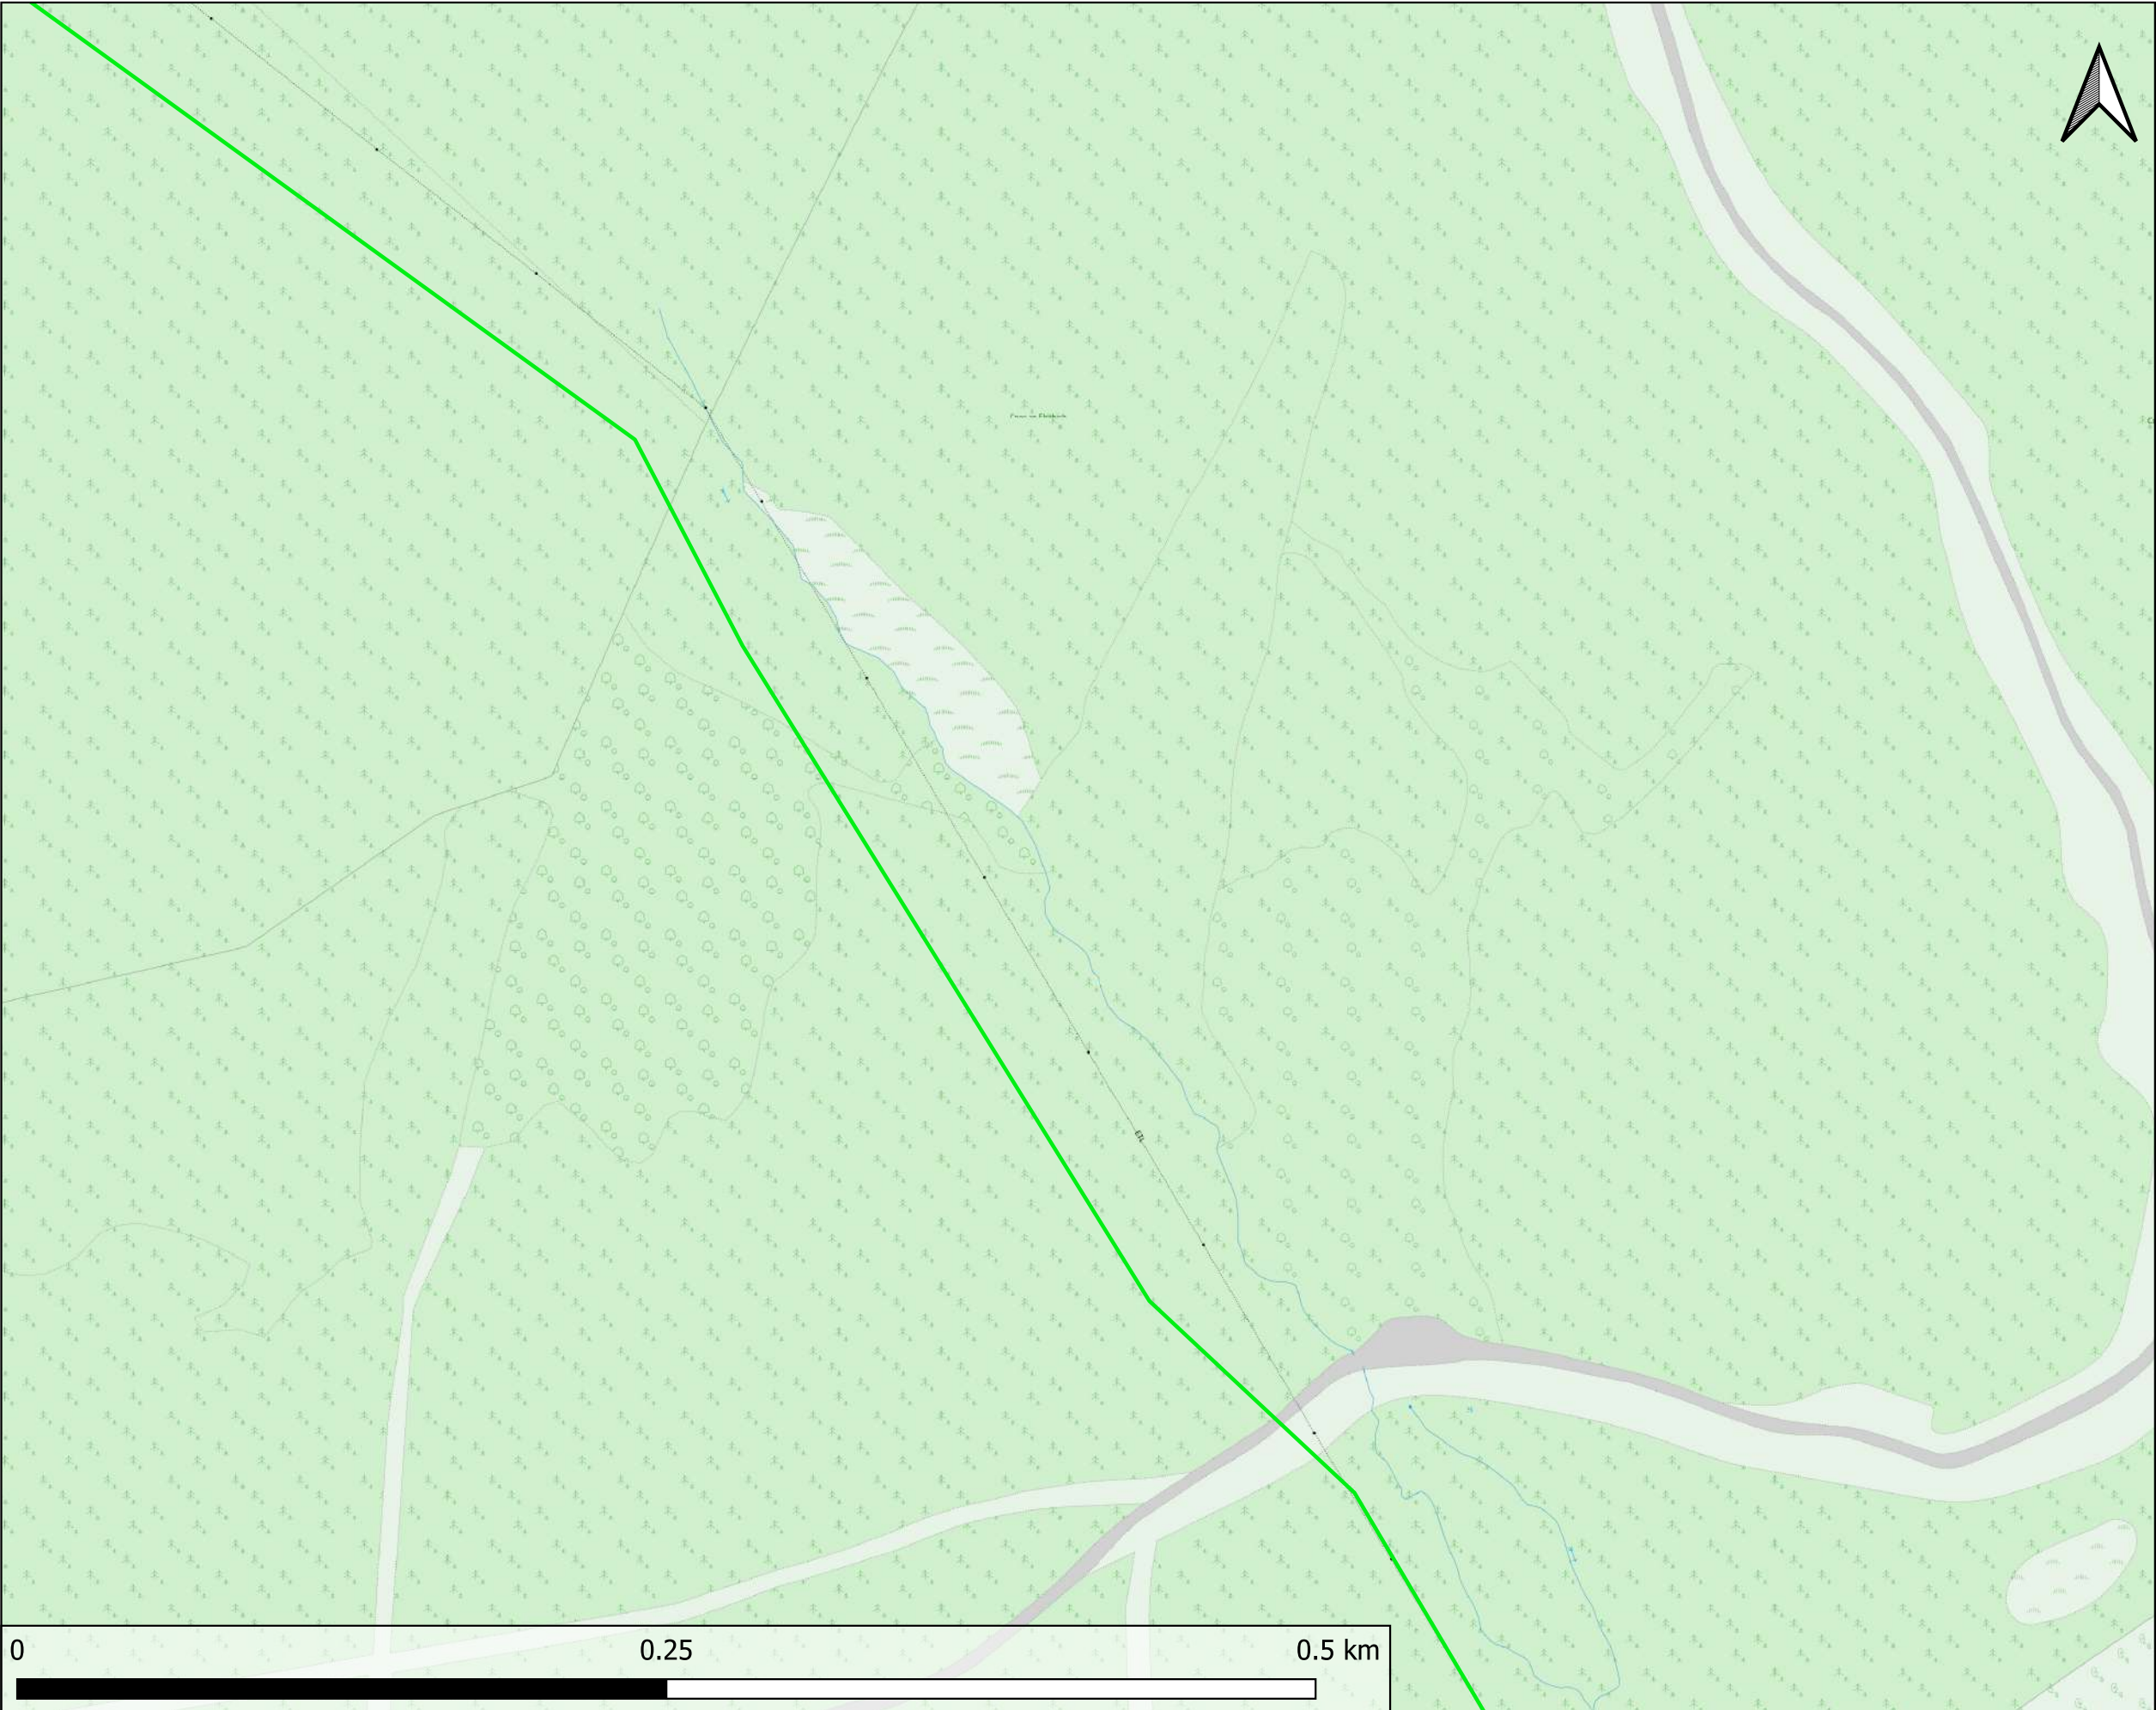

Legend

UG Cable

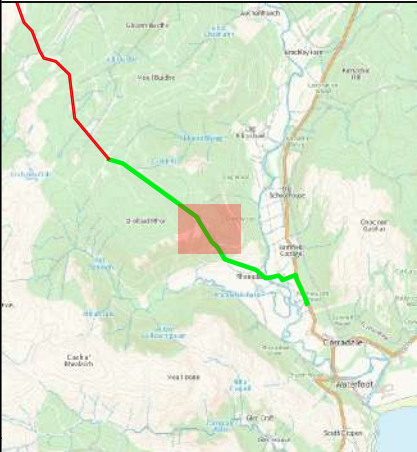

PROJECTION	DATUM	SCALE	PAGE SIZE	SHEET NO.
BNG	OSGB36	1:2,500	A3	11 of 14
01	27-3-26	JG	KM	PF
REV	DATE	DRN	CHK	APR
				STATUS
				SECURITY RATING

DRAWING NUMBER:
449352-FPS105-XX-XX-DR-GIS-0011




THIS DRAWING WAS PRODUCED BY:
FREEDOM GROUP OF COMPANIES LTD
FOUNDRY LANE, WIDNES
WA8 8TZ
GIS.TEAM@FREEDOM-GROUP.CO.UK



REVISION	DATE	COMMENT	CHANGED BY
01	26/03/26	INITIAL PLAN	J. GRIER
-	-	-	-
-	-	-	-
-	-	-	-
-	-	-	-


CLACHAIG GLEN WINDFARM CONNECTION

ROUTE OVERVIEW PLAN 11

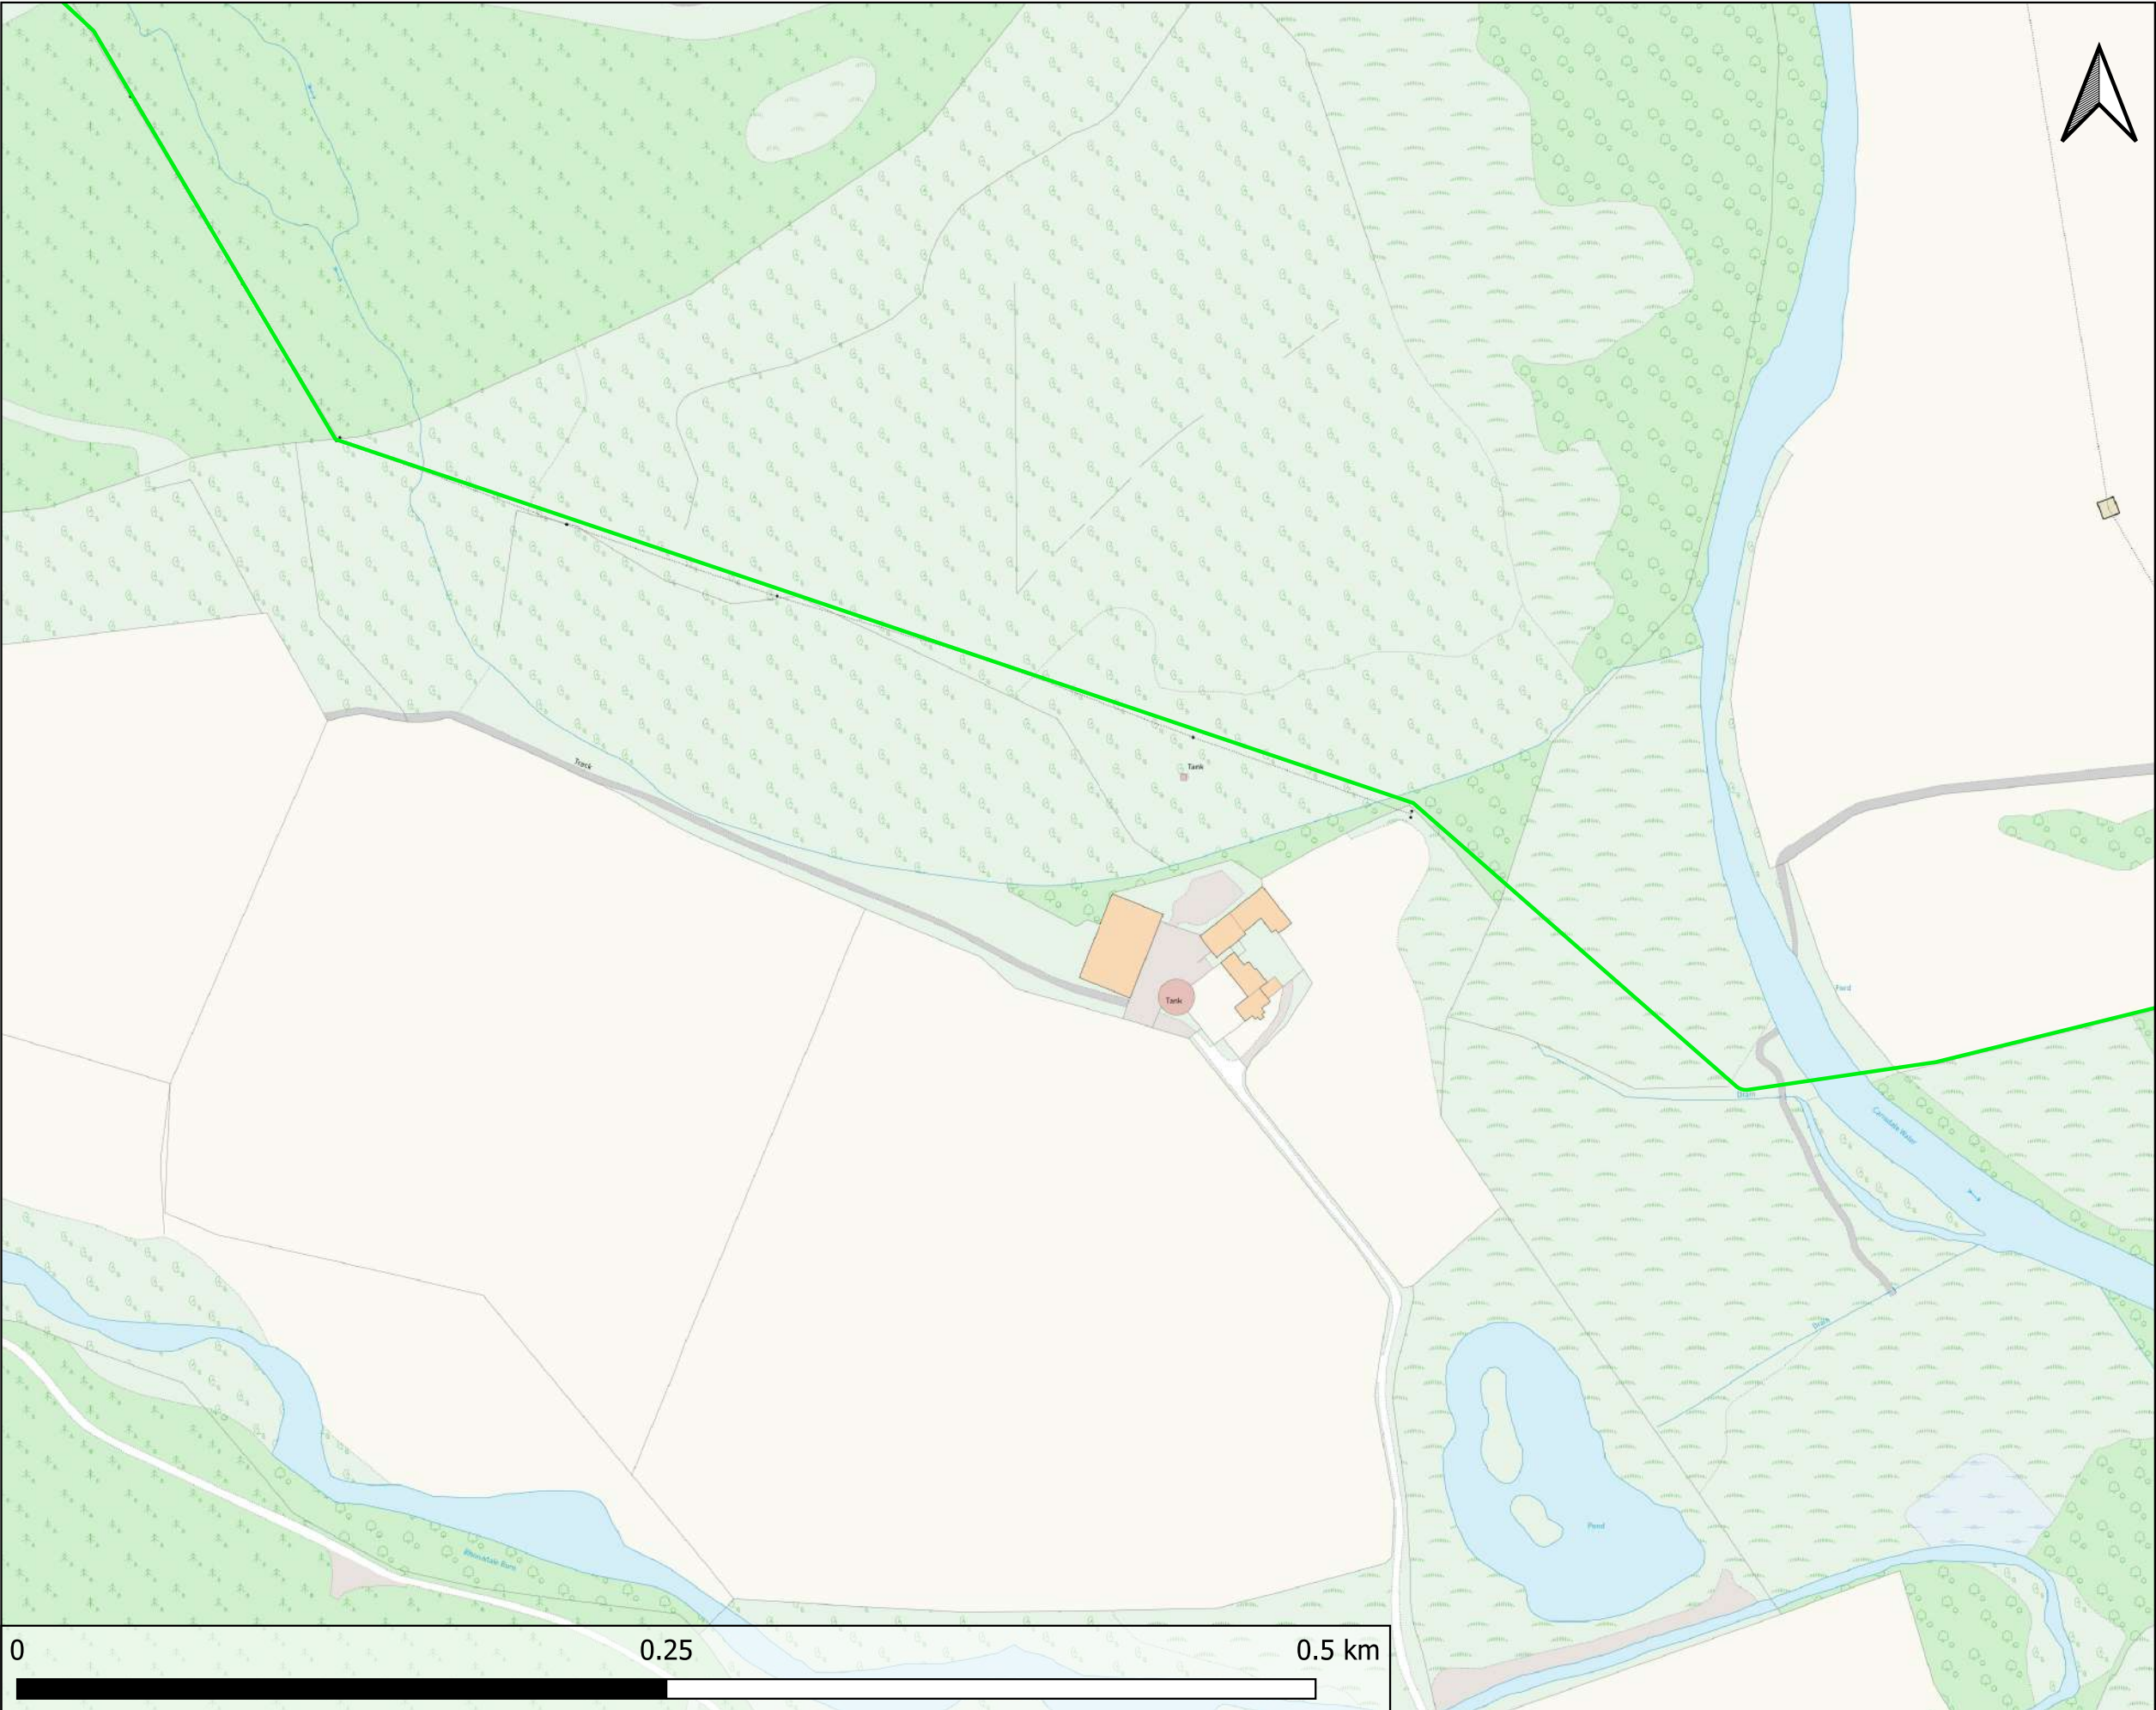

Legend

UG Cable

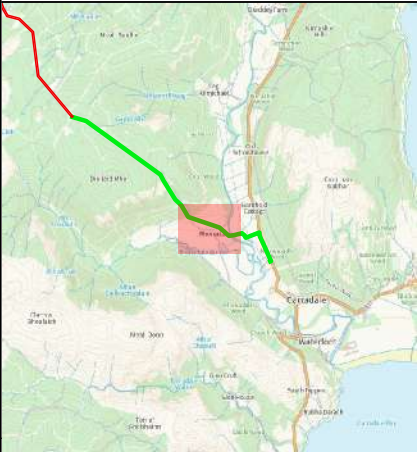

PROJECTION	DATUM	SCALE	PAGE SIZE	SHEET NO.
BNG	OSGB36	1:2,500	A3	12 of 14
01	27-3-26	JG	KM	PF
REV	DATE	DRN	CHK	APR

DRAWING NUMBER:
449352-FPS105-XX-XX-DR-GIS-0012



THIS DRAWING WAS PRODUCED BY:
FREEDOM GROUP OF COMPANIES LTD
FOUNDRY LANE, WIDNES
WA8 8TZ
GIS.TEAM@FREEDOM-GROUP.CO.UK



REVISION	DATE	COMMENT	CHANGED BY
01	26/03/26	INITIAL PLAN	J. GRIER
-	-	-	-
-	-	-	-
-	-	-	-


CLACHAIG GLEN WINDFARM CONNECTION

ROUTE OVERVIEW PLAN 12



Legend

UG Cable

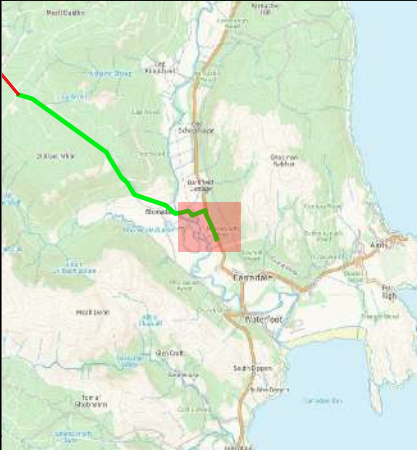

PROJECTION	DATUM	SCALE	PAGE SIZE	SHEET NO.
BNG	OSGB36	1:2,500	A3	13 of 14
01	27-3-26	JG	KM	PF
REV	DATE	DRN	CHK	APR

DRAWING NUMBER:
449352-FPS105-XX-XX-DR-GIS-0013




THIS DRAWING WAS PRODUCED BY:
FREEDOM GROUP OF COMPANIES LTD
FOUNDRY LANE, WIDNES
WA8 8TZ
GIS.TEAM@FREEDOM-GROUP.CO.UK



REVISION	DATE	COMMENT	CHANGED BY
01	26/03/26	INITIAL PLAN	J. GRIER
-	-	-	-
-	-	-	-
-	-	-	-
-	-	-	-


CLACHAIG GLEN WINDFARM CONNECTION

ROUTE OVERVIEW PLAN 13

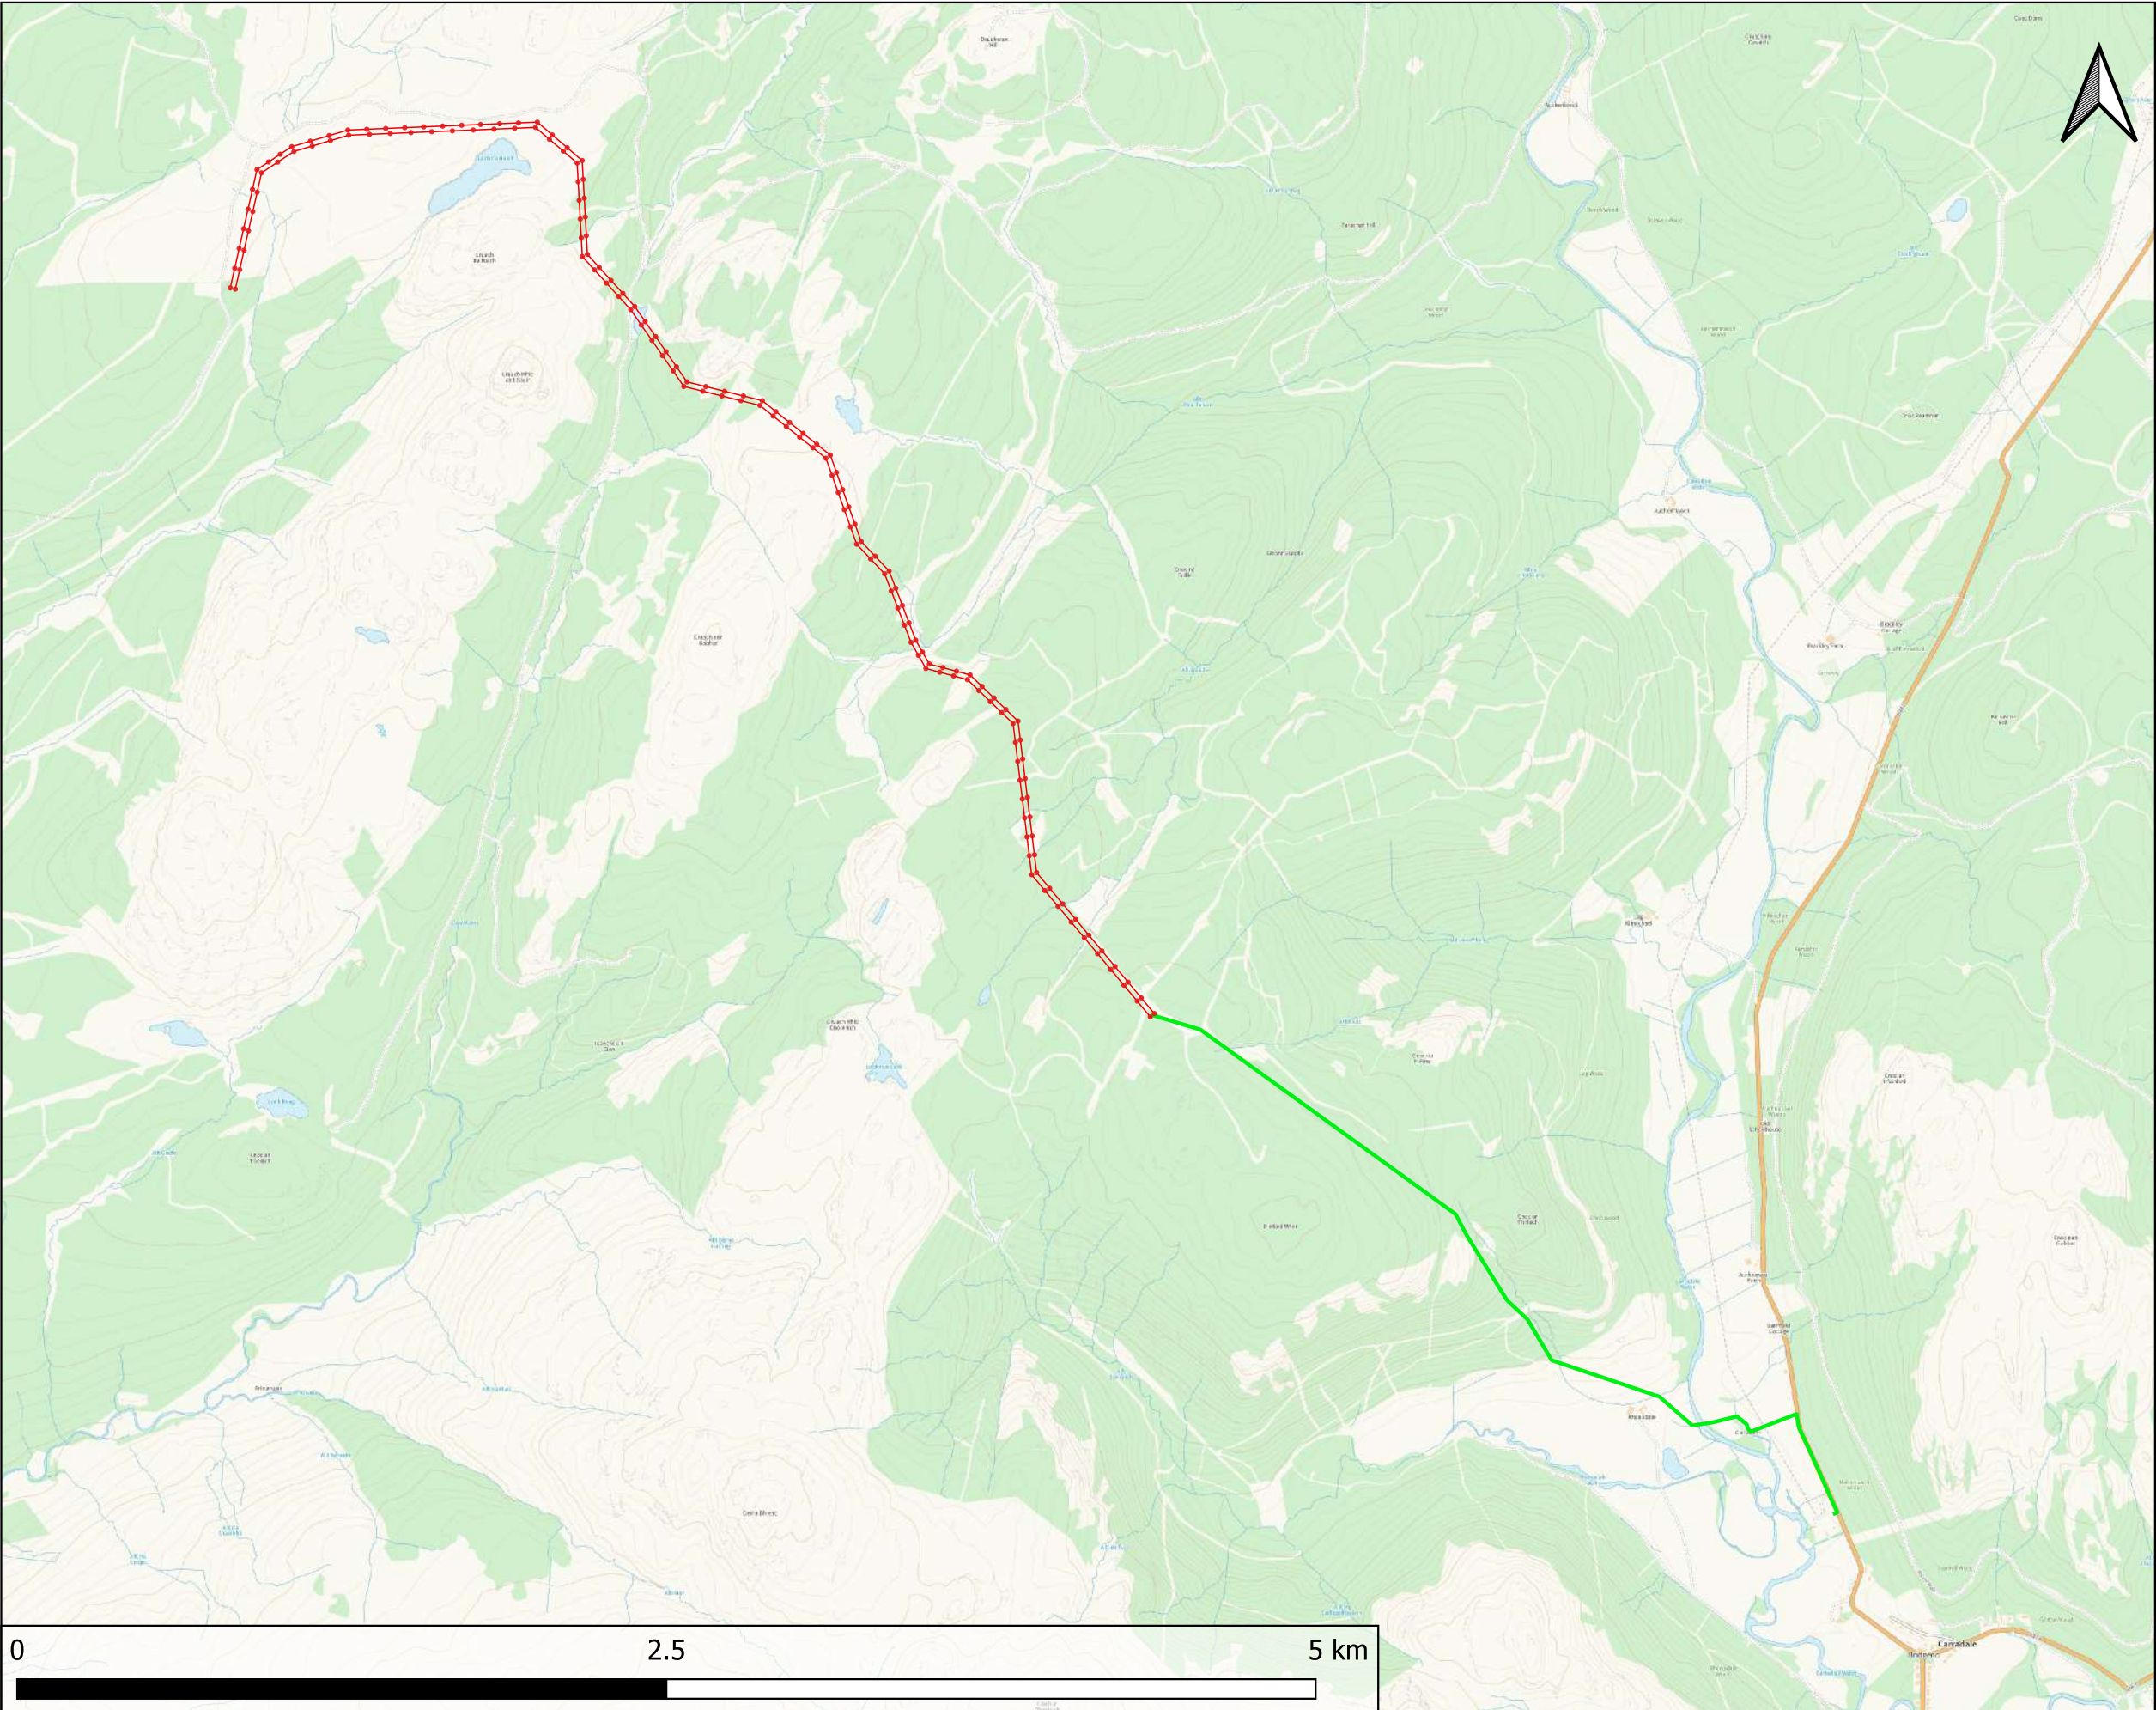

Legend

- Poles
- Proposed OHL
- UG Cable

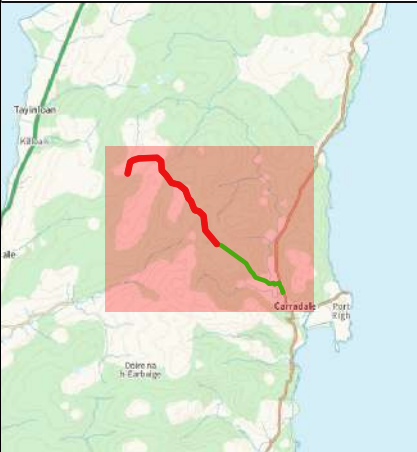

PROJECTION		DATUM		SCALE		PAGE SIZE		SHEET NO.	
BNG		OSGB36		1:25,000		A3		14 OF 14	
01	27-3-26	JG	KM	PF	S0	CON			
REV	DATE	DRN	CHK	APR	STATUS	SECURITY RATING			

DRAWING NUMBER:
449352-FPS105-XX-XX-DR-GIS-0014



THIS DRAWING WAS PRODUCED BY:
FREEDOM GROUP OF COMPANIES LTD
FOUNDRY LANE, WIDNES
WA8 8TZ
GIS.TEAM@FREEDOM-GROUP.CO.UK



REVISION	DATE	COMMENT	CHANGED BY
01	17/03/26	INITIAL PLAN	J. GRIER
-	-	-	-
-	-	-	-
-	-	-	-
-	-	-	-

CLACHAIG GLEN WINDFARM CONNECTION

SITE OVERVIEW PLAN