

1. ALL DIMENSIONS IN MILLIMETRES AND ALL LEVELS IN METRES UNLESS SHOWN OTHERWISE.
2. NO SITE MEASUREMENTS HAVE BEEN UNDERTAKEN - FOR PLANNING APPLICATION PURPOSES ONLY.
3. ALL EXISTING HAND RAILING, BARRIERS, ABUTMENTS AND OTHER FEATURES HAVE BEEN SHOWN INDICATIVELY ONLY AND ARE NOT TO SCALE.
4. ALL PROPOSED HAND RAILINGS SHOWN INDICATIVELY ONLY AND NOT TO SCALE. HEIGHT OF HAND RAILING TO BE 1.1m.
5. LOCATION OF HAND RAILING AND INSTALLATION METHOD TO BE CONFIRMED BY THE CONTRACTOR.
6. THE NUMBER OF VERTICAL AND HORIZONTAL HAND RAILING SECTIONS ARE TO BE CONFIRMED BY THE CONTRACTOR AND IS SHOWN ONLY AS A VISUAL GUIDANCE.

	WARNING SIGNAGE
EGL	EXISTING GROUND LEVEL
TWL	TOP WATER LEVEL
RL	ROAD LEVEL

5237080000-MDS-XX-XX-DR-C-000201	LOCATION PLAN
5237080000-MDS-XX-XX-DR-C-000202	EXISTING SITE LAYOUT
5237080000-MDS-XX-XX-DR-C-000203	PROPOSED SITE LAYOUT

NOT FOR
CONSTRUCTION

FOR PLANNING
APPLICATION ONLY

P02. PROPOSED HANDRAIL UPDATED.

P02	FOR INFORMATION	KVB	MF	MB	03.06.20
-----	-----------------	-----	----	----	----------

THIS DRAWING IS THE PROPERTY OF SCOTTISH WATER AND MUST NOT BE
COPIED OR USED FOR ANY PURPOSE OTHER THAN THAT FOR WHICH IT IS
SUPPLIED WITHOUT THE WRITTEN CONSENT OF SCOTTISH WATER.



ORIGINATED BY MF	DRAWN BY KVB	CHECKED BY MF	APPROVED BY MB
DATE 02.06.2026	DATE 03.06.2026	DATE 03.06.2026	DATE 03.06.2026
SCALE 1:25		STATUS S2	


PROJECT TITLE	SR21 PIPEBRIDGES (NORTH) RANACHAN BURN CROSSING PBS000170
---------------	---

DRAWING TITLE	PLAN AND SECTIONS
---------------	-------------------


ELLIPSE EQUIPMENT No.	
ELLIPSE PLANT No.	AUTOCODE No.

DRAWING No.	REV
5237080000-MDS-XX-XX-DB-C-000204	P02


THIS DRAWING IS ISSUED BY m² SUBJECT TO THE CONDITIONS THAT IT IS NOT COPIED EITHER IN WHOLE OR IN PART OR DISCLOSED TO THIRD PARTIES UNLESS PRIOR WRITTEN AUTHORISATION IS GIVEN BY m².
PREVIOUS VERSIONS OF THIS DRAWING SHOULD BE STAMPED SUPERSEDED OR DESTROYED.
DO NOT SCALE THIS DRAWING - IF IN DOUBT ASK

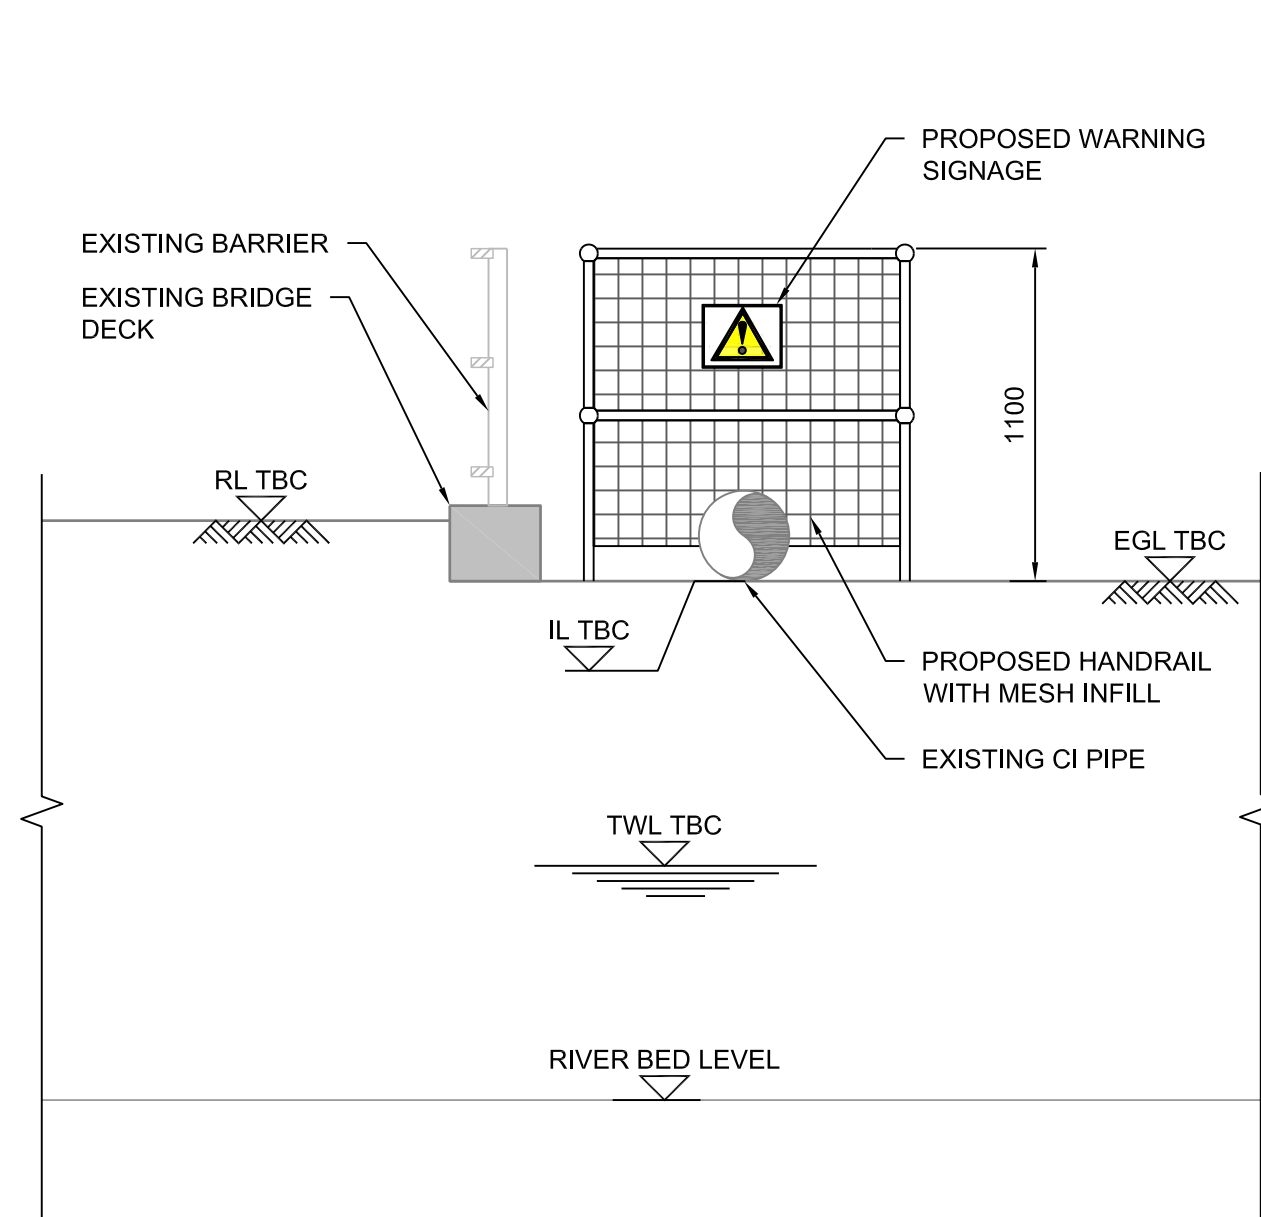

SECTION B-B
SCALE 1:25

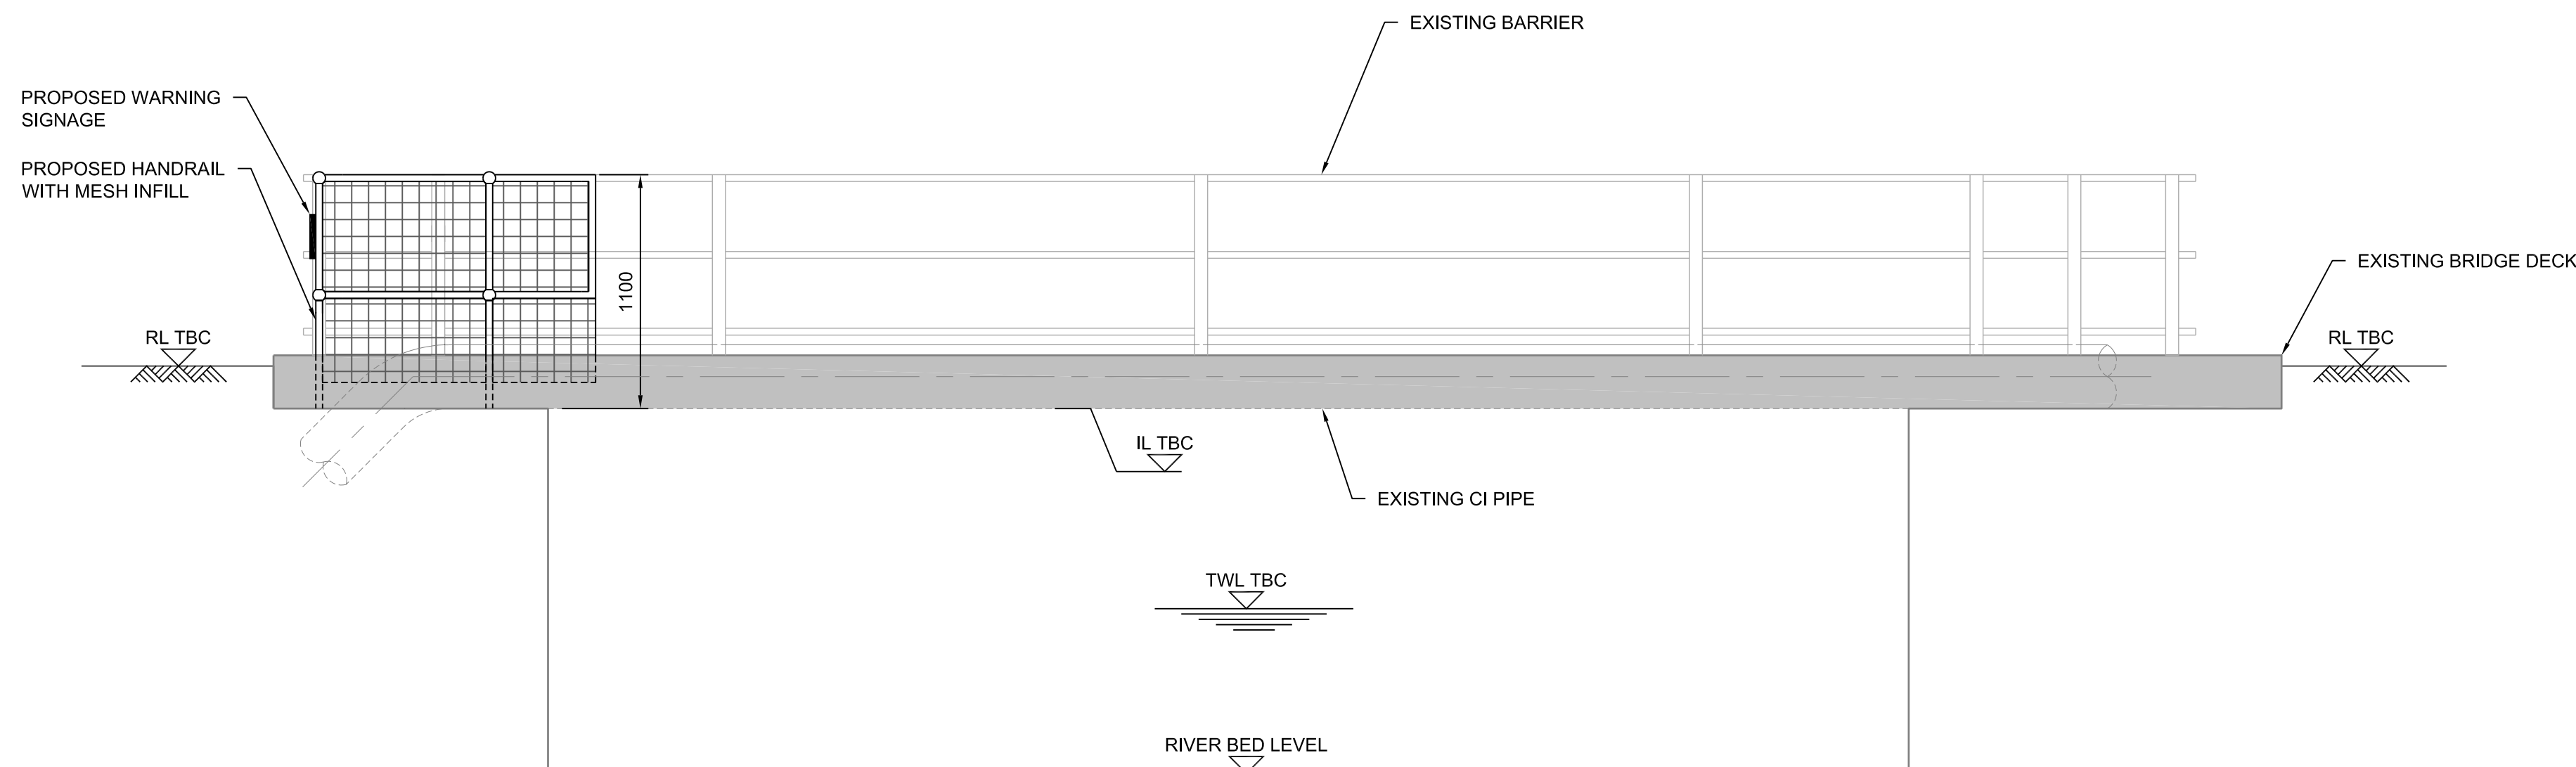

SECTION A-A
SCALE 1:25

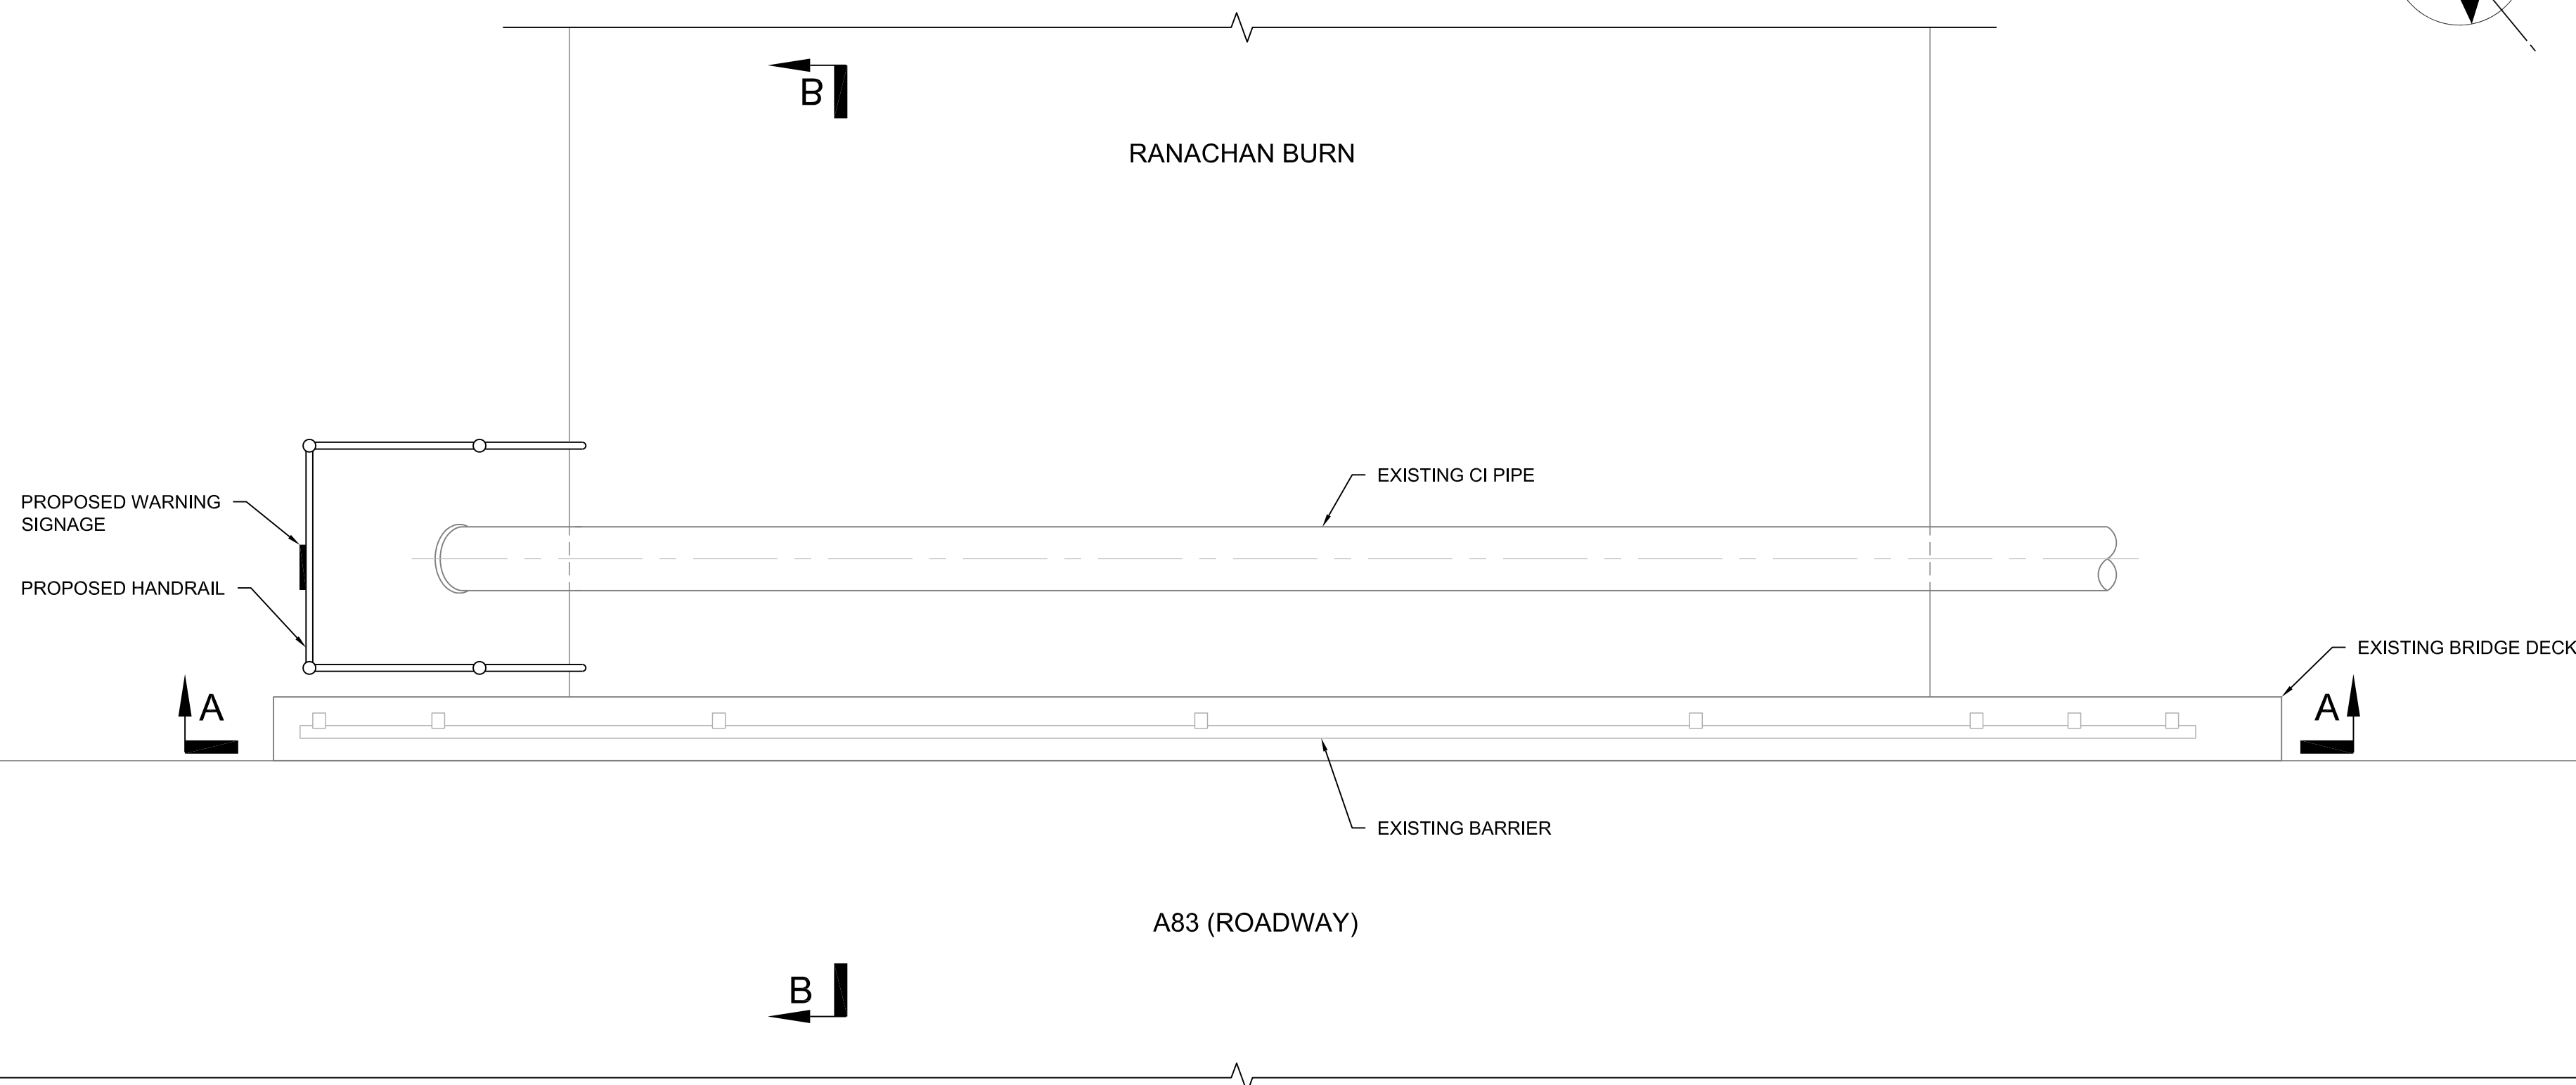

PLAN
SCALE 1:25

