



DO NOT SCALE FROM THIS DRAWING
THIS DRAWING IS TO BE USED IN CONJUNCTION WITH THE
CONSULTANTS DRAWINGS AND THE SPECIFICATION
ANY DISCREPANCIES TO BE REFERRED TO THE ARCHITECT
COPYRIGHT GRAEME COOK ARCHITECTURE & DESIGN 2013

NOTES


Key to Materials

- 1 NATURAL STONE RANDOM RUBBLE
SCREEN WALL.
- 2 DOUGLAS FIR EX90 X 15MM
VERTICAL BOARDS EITHER SIDE OF
POST AND RAILS.
- 3 DOUGLAS FIR EX90 X 15MM
VERTICAL BOARDS EITHER SIDE OF
DOUBLE GATES.
- 4 ASPHALT FINISH.


GROSS INTERNAL AREAS - 23 M²

REFUSE COLLECTION STORE -
AS PROPOSED


SCALE 1:50@A1; 1:100@A3

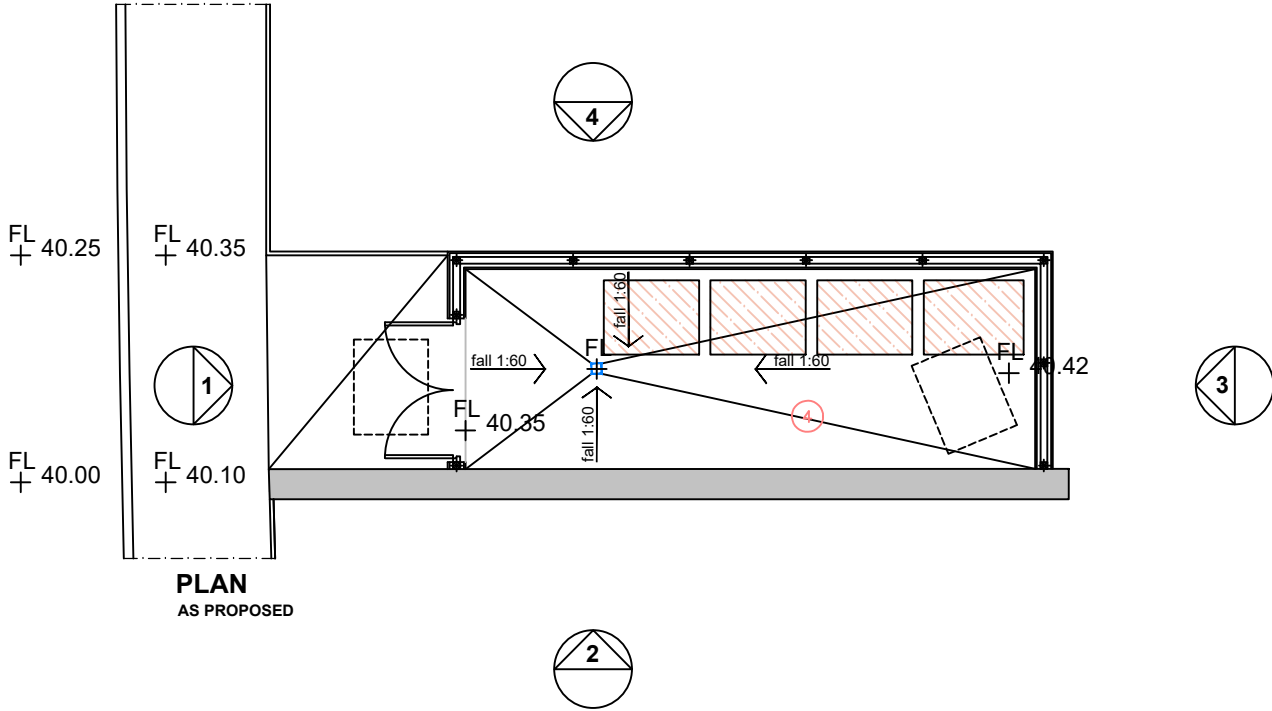


PLAN
AS PROPOSED

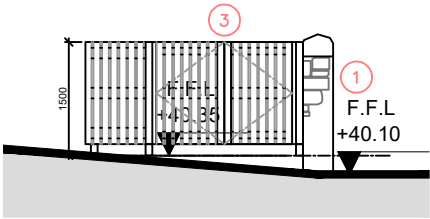


ELEVATION 1
AS PROPOSED

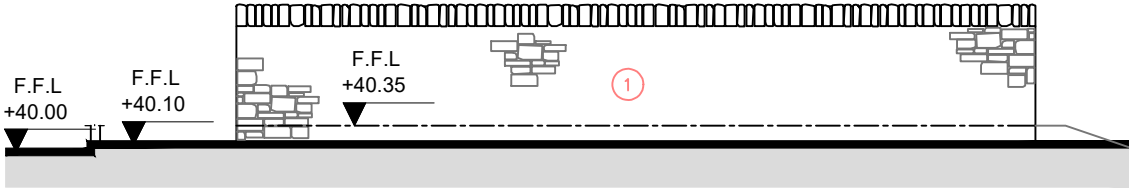


ELEVATION 2
AS PROPOSED

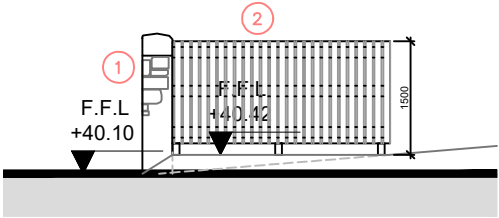

ELEVATION 3
AS PROPOSED

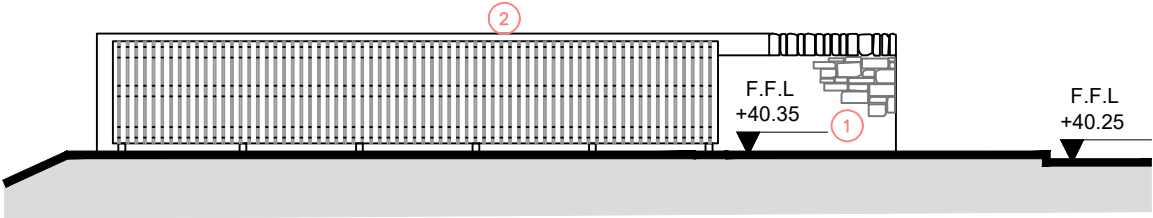

ELEVATION 4
AS PROPOSED

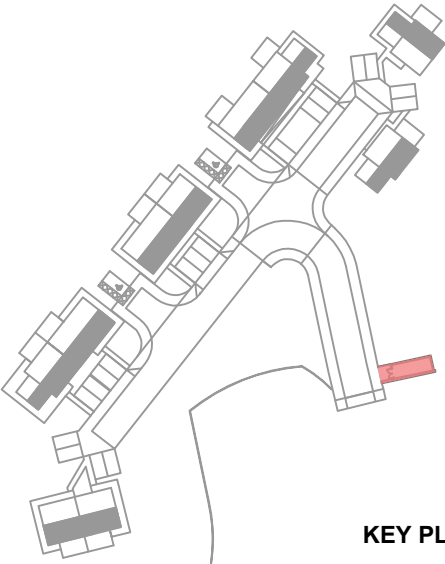

KEY PLAN

Planning

REV.	DATE	DESCRIPTION
PROJECT TITLE		
Ardfin Estate, Craighouse		
Isle of Jura		
Prop. Staff Accommodation		
DRAWING NUMBER	REV.	STATUS
DS148/25;(PA)009	-	Planning
DRAWING TITLE		
REFUSE COLLECTION STORE		
Plan & Elevations		
DETAILS AS PROPOSED		
SCALE	DRAWN	DATE
1:50@A1; 1:100@A3		Jul. 2026