



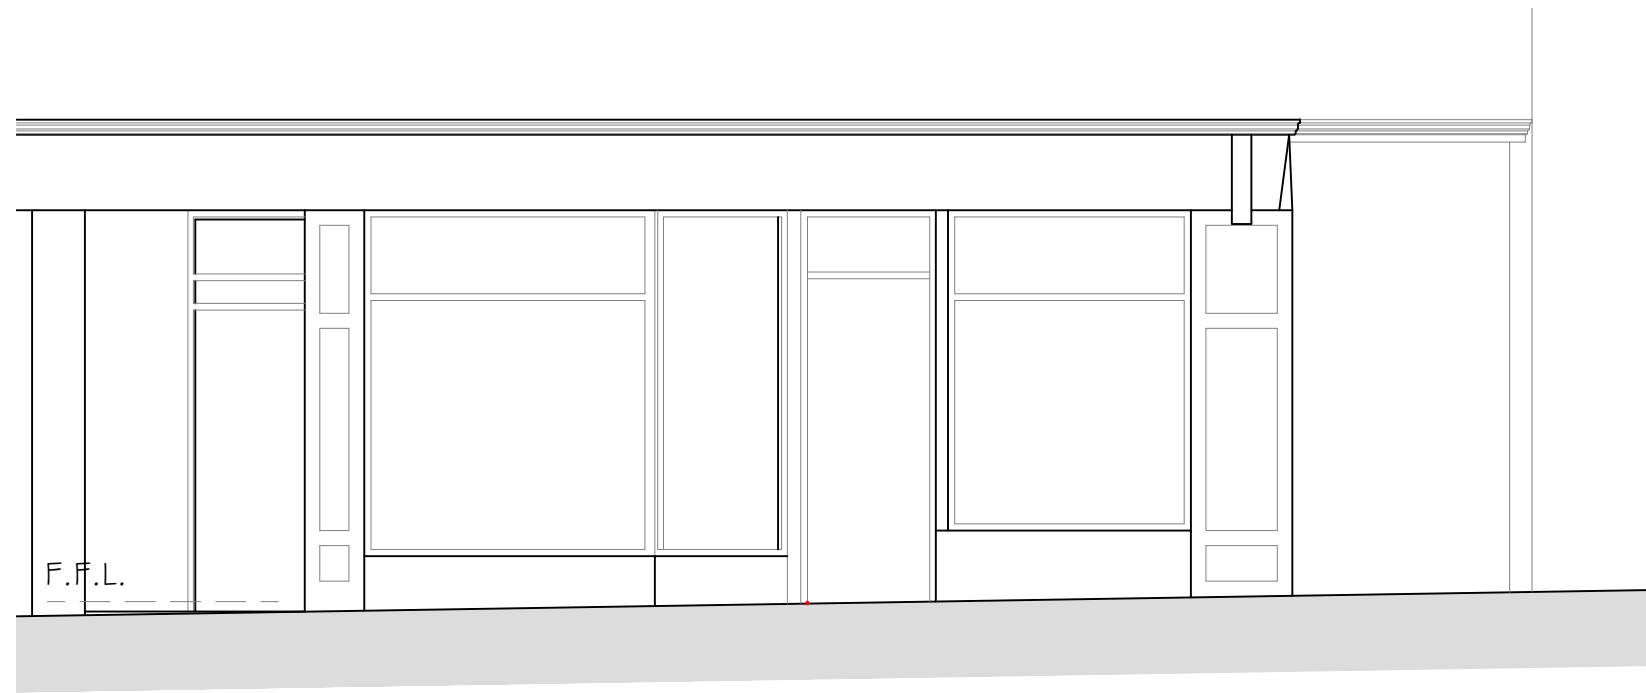


Existing Elevation 'A'
1:50




Existing part Elevation 'B'
1:50

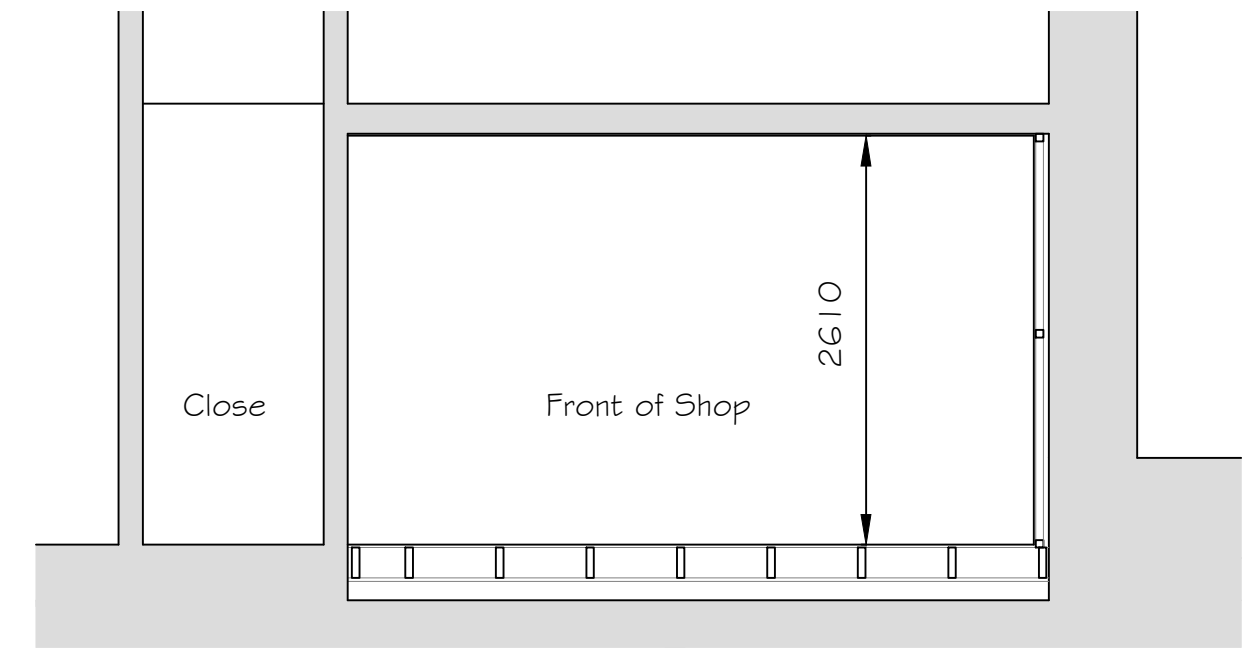

Existing Section A / A
1:50

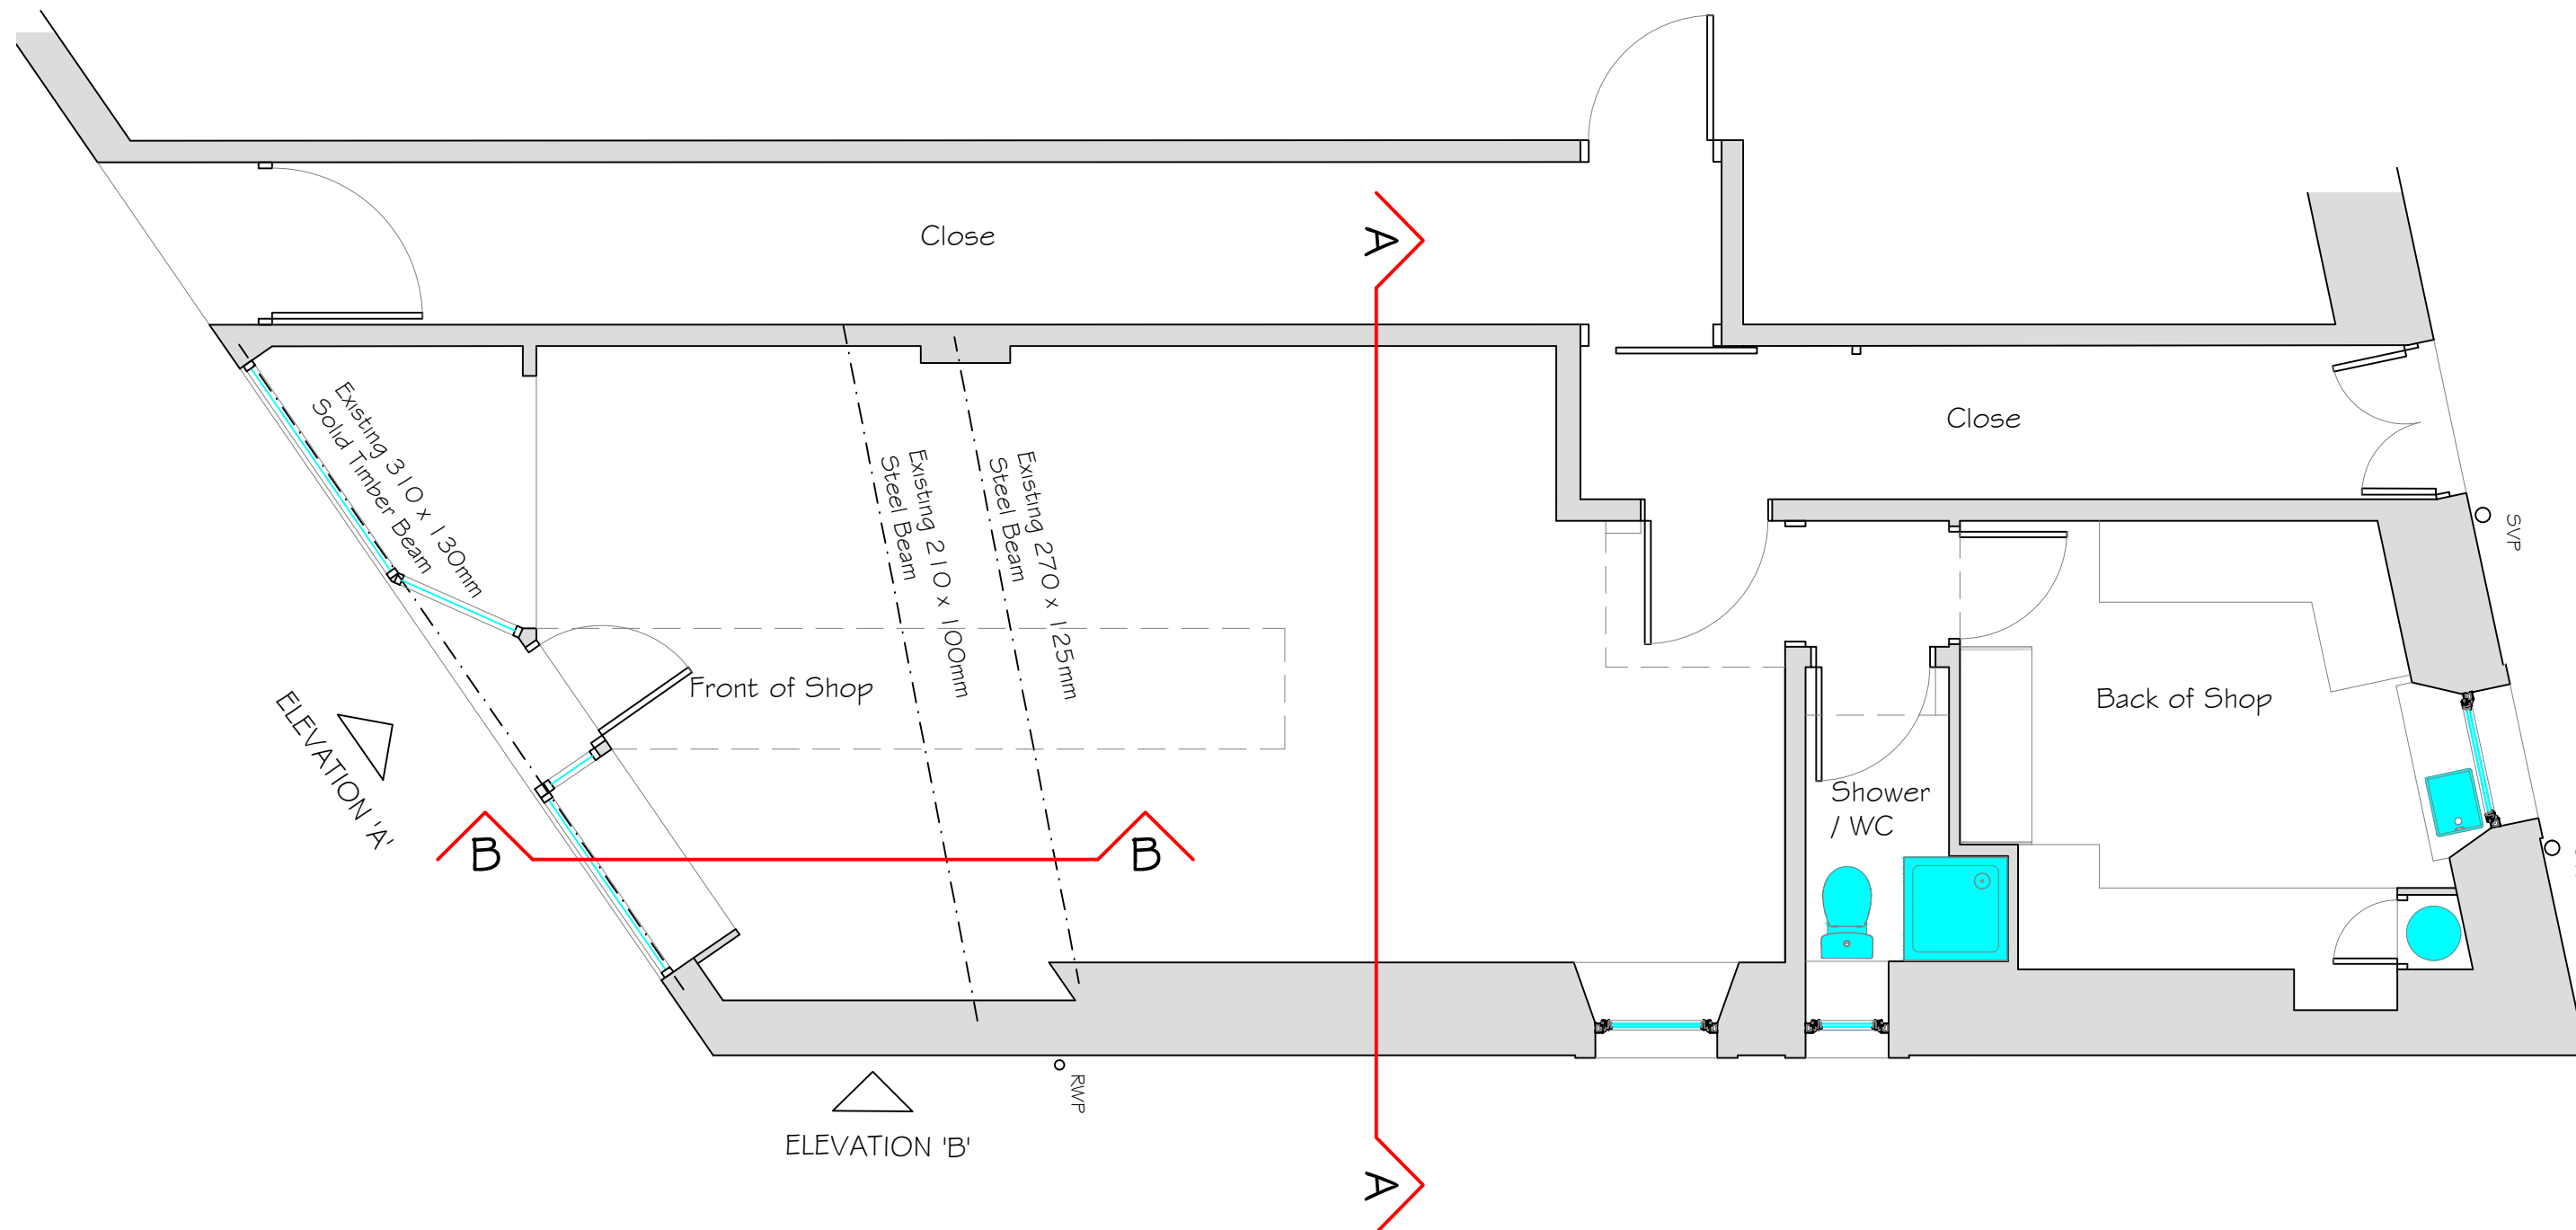

Existing Ground Floor Plan
1:50

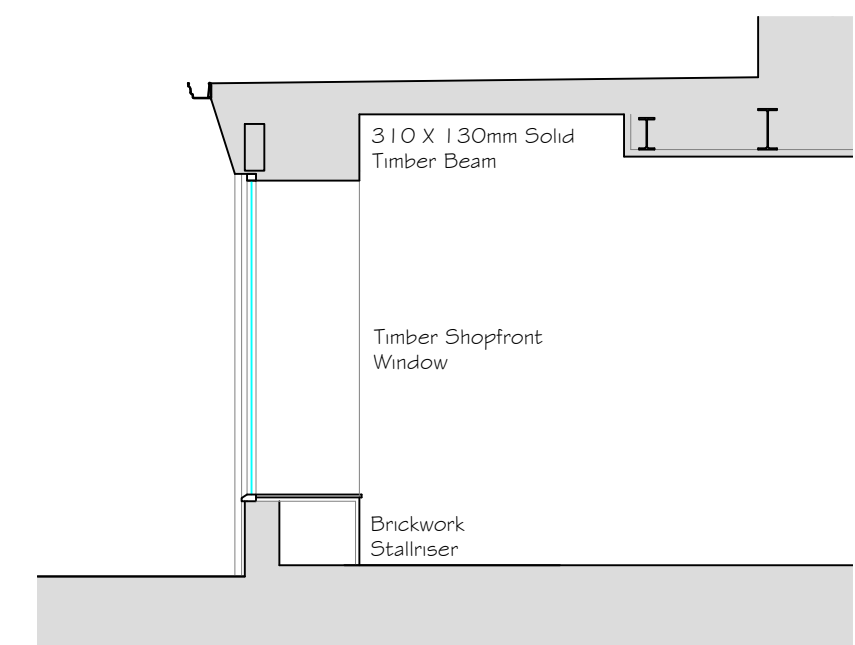

Existing Section B / B
1:50

A		17/09/26	Existing part Elevation 'B' added			
Designed by	Checked by	Approved by - date	Filename	Date	Scale	
Mr Ian Campbell			Existing Ground Floor Plan, Existing Front+ Side Elevations + Existing Sections A / A + B / B			
97 Marine Parade, Kilm, Dunoon			IC(25)001-A		Edition	Sheet
Argyll PA23 8HQ						A2