
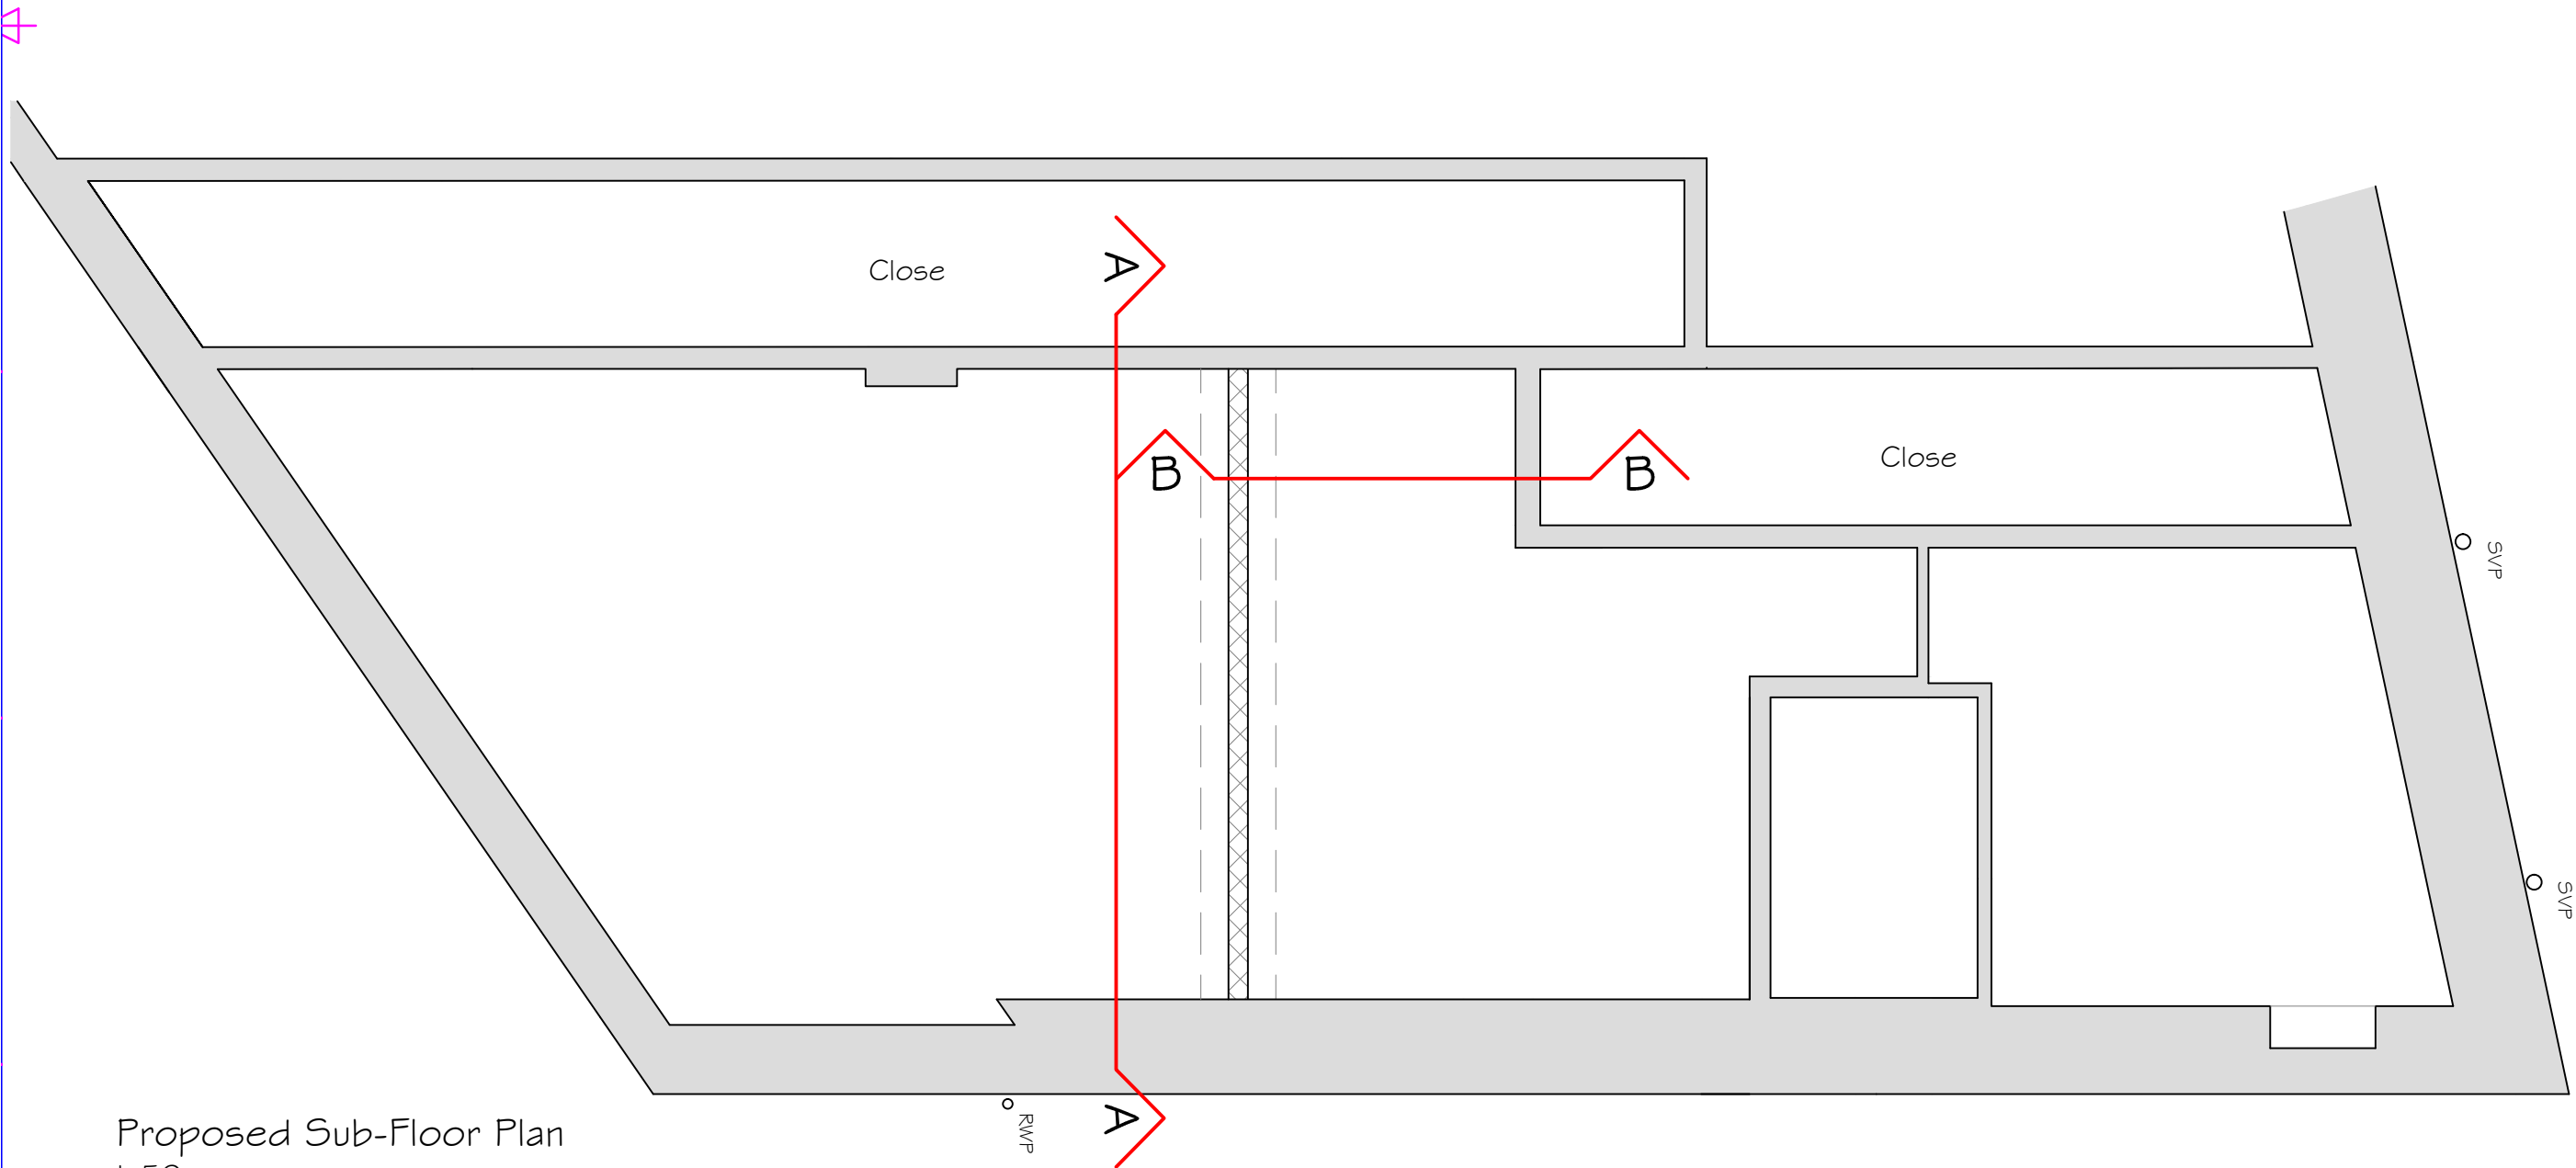
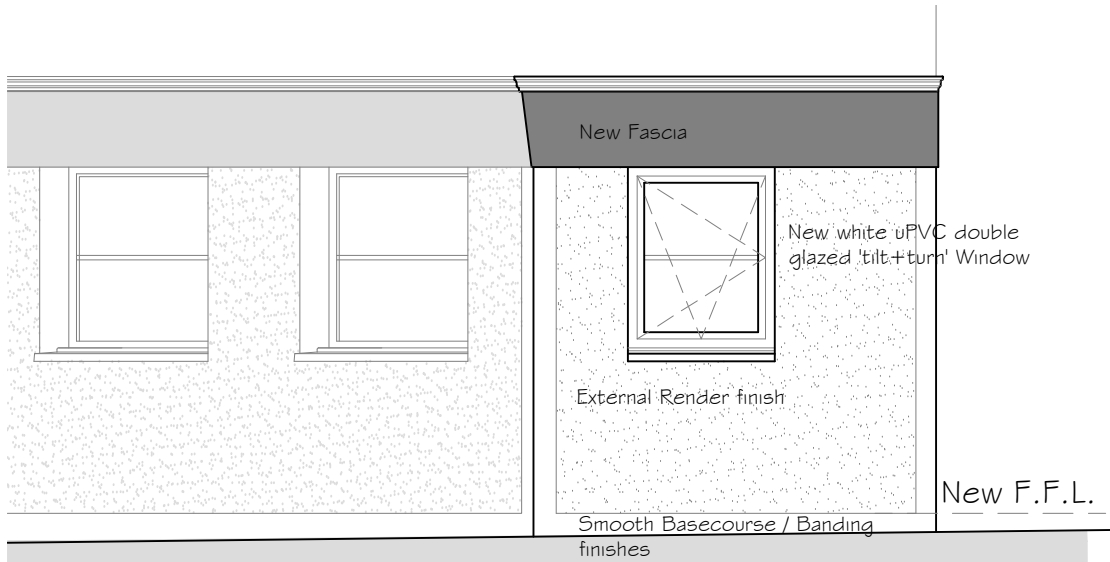
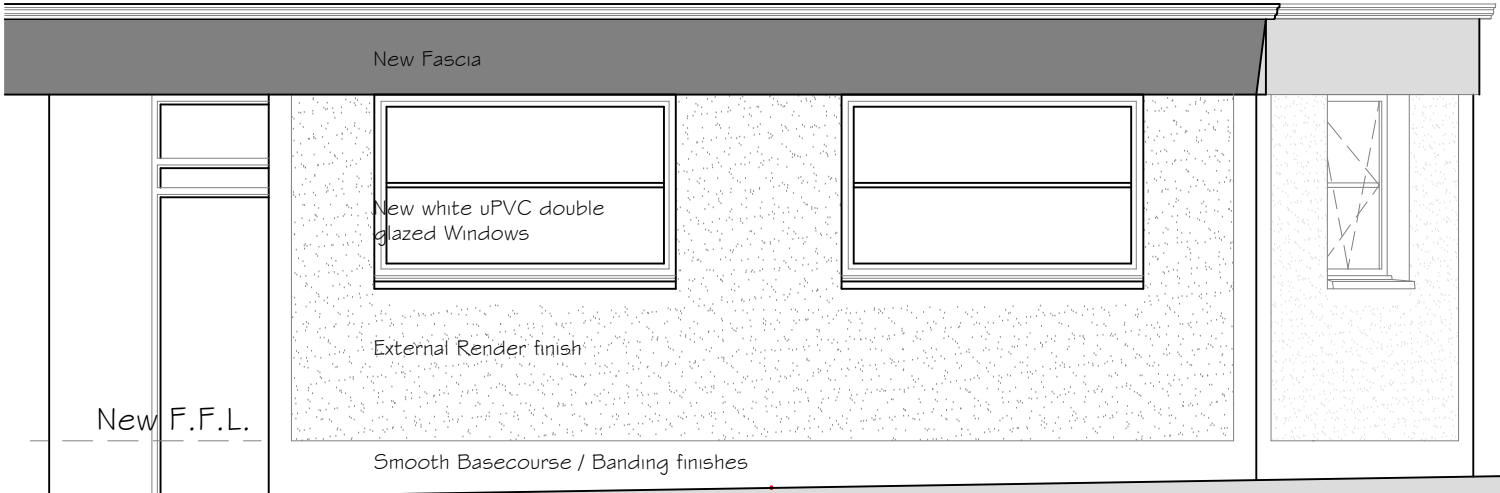


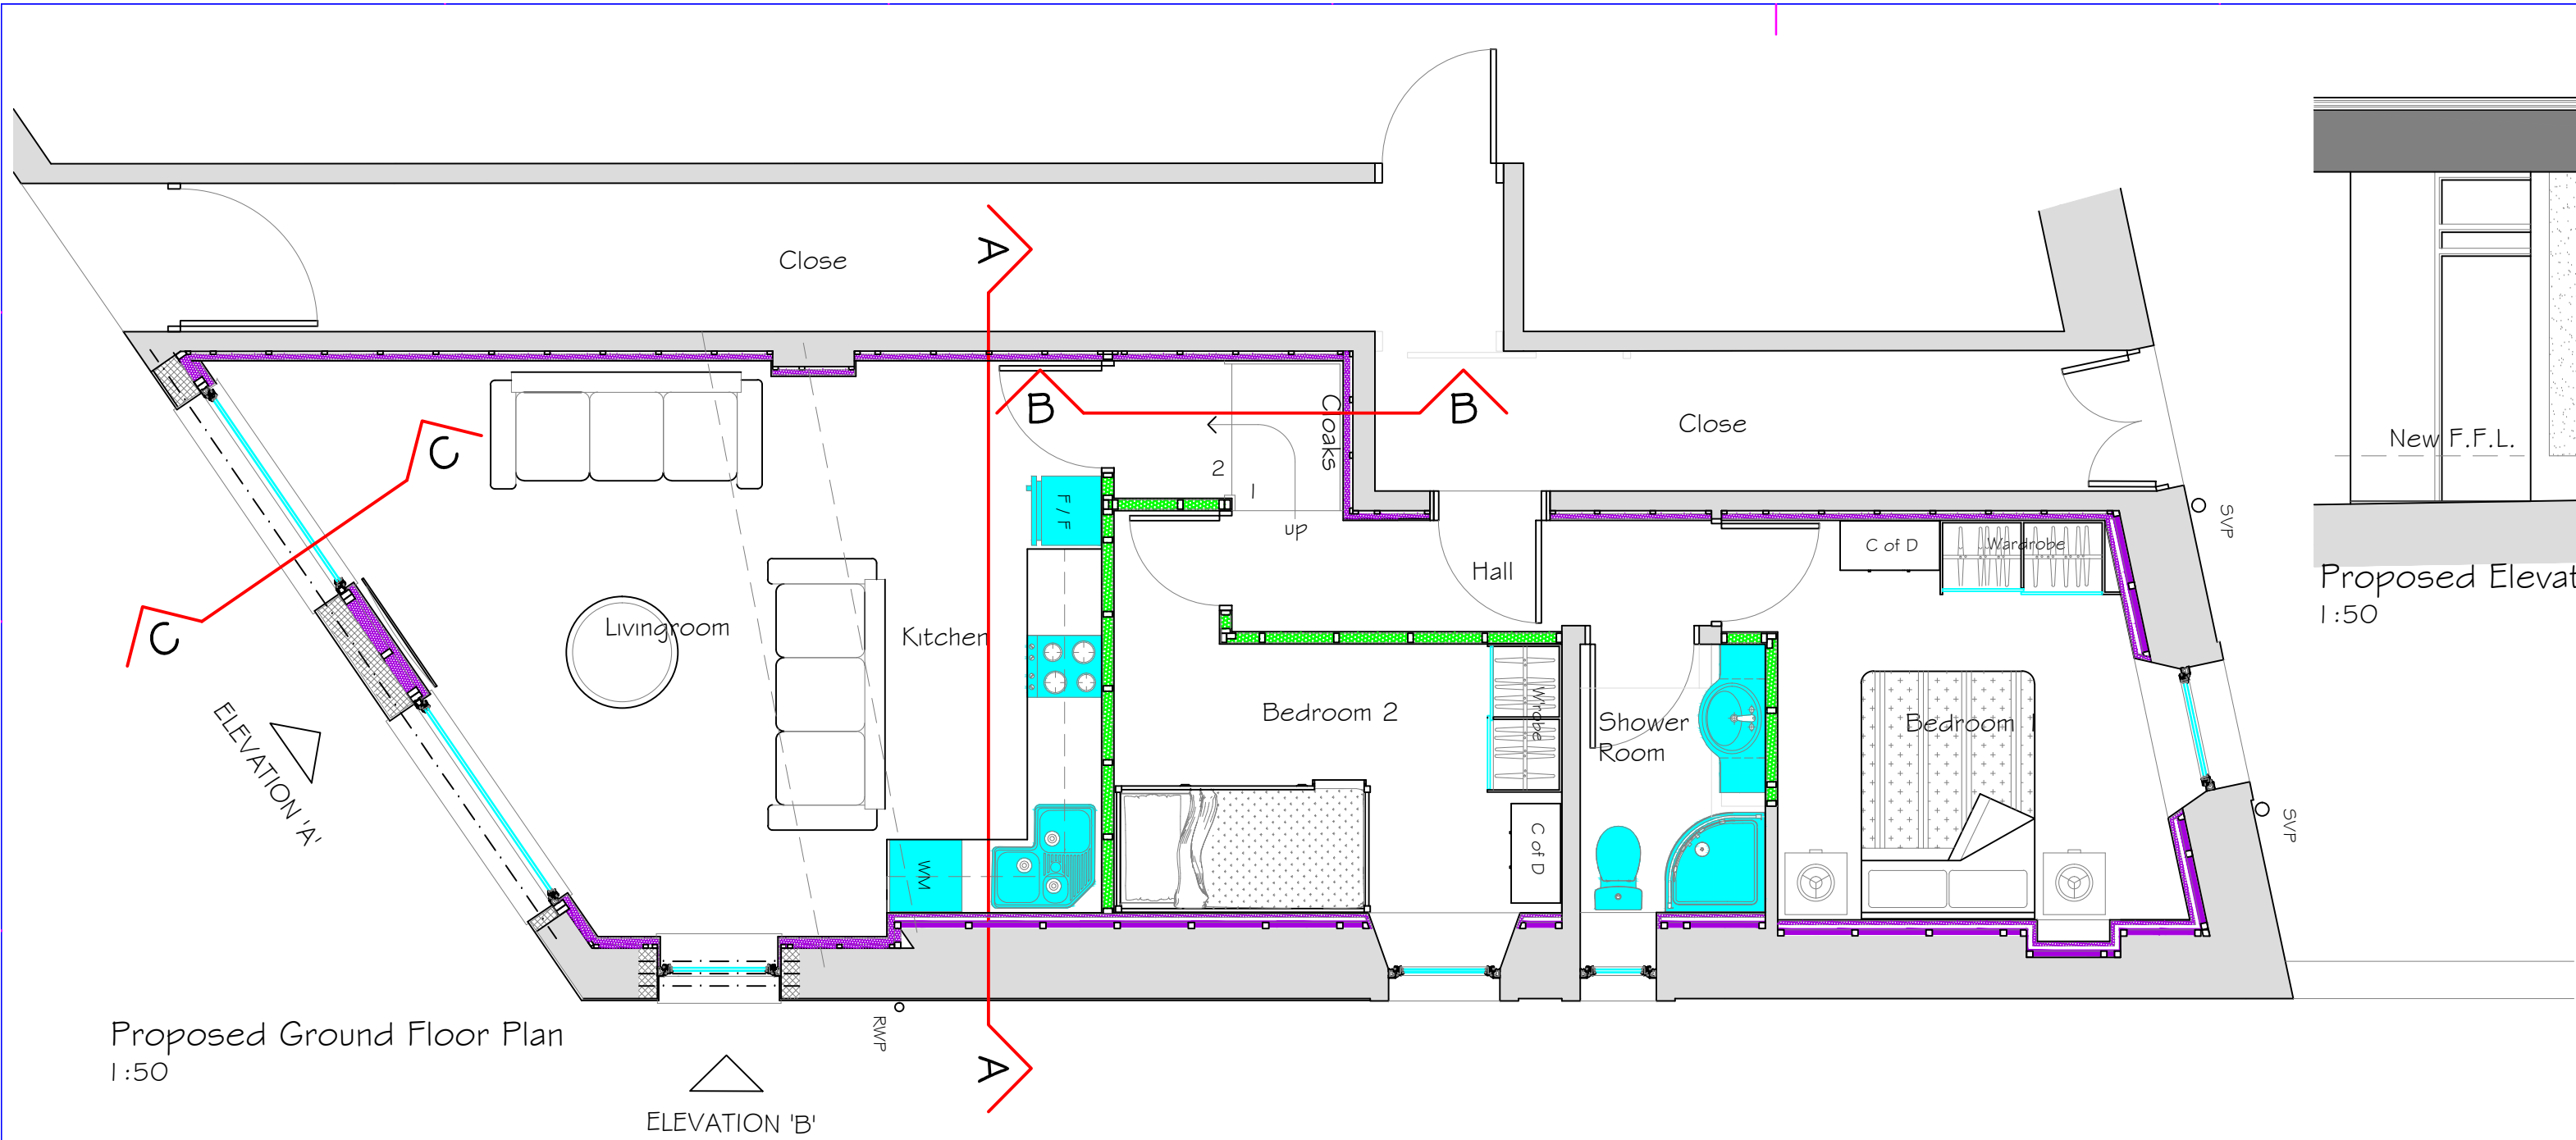

Electrical Legend

Symbol	Description
	Twin 13A Switched Socket Outlet.
	Low level Switched Spur Outlet.
	high level tv, power and data point
	extractor fan / duct
	light switch
	'pull' light switch
	light cable route
	Surface Light Fitting
	Carbon Monoxide Detector / Alarm
	Heat / Smoke Detector with integrated sounder
	Cooker Control Unit (CCU)

A	17/09/26	Annotation indicating 'part' Elevation 'B' added			
Designed by	Checked by	Approved by - date	Filename	Date	Scale
Mr Ian Campbell			Proposed Ground Floor Plans, Front + Side Elevations and Electrical Legend.		
97 Marine Parade, Kilm, Dunoon			IC(25)002-A		Sheet
Argyll PA23 8HQ			Edition		A2