

The use of this data by the recipient acts as an agreement of the following statements:
Do not use this data if you do not agree with any of the following statements:-



Ryder Architecture has co-ordinated relevant information received from third parties, but are not responsible for the content of the information received from others.

The controlled version of this drawing should be viewed in DWF or PDF format not DWG or other formats. All prints of this drawing must be made in full colour.

Where this drawing has been based upon Ordnance Survey data, it has been reproduced under the terms of Ryder Licence No. 100000144. Reproduction of this drawing in whole or in part is prohibited without the prior permission of Ordnance Survey.

Do not scale the drawing. Use figured dimensions in all cases. Check all dimensions on site. Report any discrepancies in writing to Ryder before proceeding.

Scale 1:500 (m)

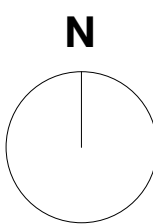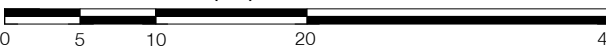

Cycle North Ledaig Caravan Park



Planting Schedule

Number	Abbreviation	Species	Height	Girth	Specification	Density
2	A ps	Acer pseudoplatanus	400-450cm	14-16cm	Extra Heavy Standard: 5 brks: 3x: RB: Clear Stem min. 200cm	Counted
2	B pe	Betula pendula	400-450cm	14-16cm	Extra Heavy Standard: 5 brks: 3x: RB: Clear Stem 175-200cm	Counted
2	B pub	Betula pubescens	400-450cm	14-16cm	Extra Heavy Standard: 5 brks: 3x: RB: Clear Stem 175-200cm	Counted
3	P av	Prunus avium	400-450cm	14-16cm	Extra Heavy Standard: 5 brks: 3x: RB: Clear Stem 175-200cm	Counted
2	Q pe	Quercus petraea	400-450cm	14-16cm	Extra Heavy Standard: 5 brks: 3x: RB: Clear Stem 175-200cm	Counted
2	Q r	Quercus robur	400-450cm	14-16cm	Extra Heavy Standard: 5 brks: 3x: RB: Clear Stem 175-200cm	Counted

Shrubs

Number	Abbreviation	Species	Height	Specification	Density
3	A gl	Alnus glutinosa	60-80cm	1+1: Transplant - seed raised :BR	Counted
4	C av	Corylus avellana	60-80cm	1+1: Transplant - seed raised :BR	Counted
5	C mon	Crataegus monogyna	60-80cm	1+1: Transplant - seed raised :BR	Counted
4	I a	Ilex aquifolium	60-80cm	1+1: Transplant - seed raised :BR	Counted
4	P sp	Prunus spinosa	60-80cm	1+1: Transplant - seed raised :BR	Counted
4	R can	Rosa canina	60-80cm	1+1: Transplant - seed raised :BR	Counted
3	S c	Salix caprea	60-80cm	1+1: Transplant - seed raised :BR	Counted
2	S ni	Sambucus nigra	60-80cm	1+1: Transplant - seed raised :BR	Counted
4	S auc	Sorbus aucuparia	60-80cm	1+1: Transplant - seed raised :BR	Counted

KEY

- Red line boundary
- Proposed wildflower meadow - Scotia Seeds Highland Grass Mix
- Proposed hedgerow wildflower mix - Hedgerow Meadow Mix (SCM4)

P2	Drawing name updated	KSHA	SPA	18/09/26
P1	First Issue	KSHA	SPA	17/09/26
Rev	Description	Drawn	Checked	Date

Suitability

For Information

Project

Hub North

Oban Airport Business Park

Oban Airport Business Park

Drawing

Detailed Landscaping Plan

Drawing Number	Orig	Func	Spatial	Form	Doc	Number
OABP	- RYD	- EX	- XX	- DR	- L	- 7060
Project Number	Scale at	Status	Revision			
10026-00	As indicated	S2	P2			

info@ryderarchitecture.com
www.ryderarchitecture.com

Ryder

1 Detailed Landscaping Plan

1 : 500