

Typical Road Cross - Sectional Details

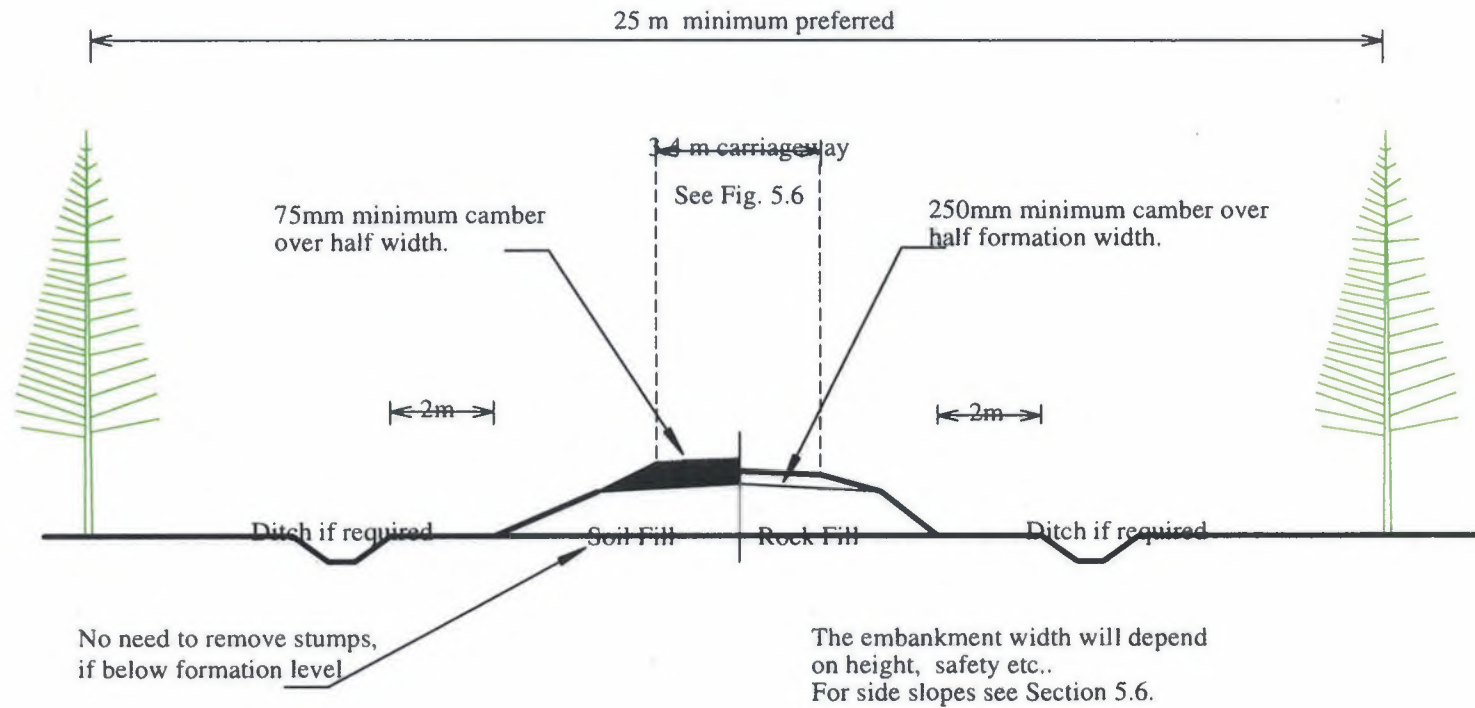


Figure 4 Embankment on Good Foundation