


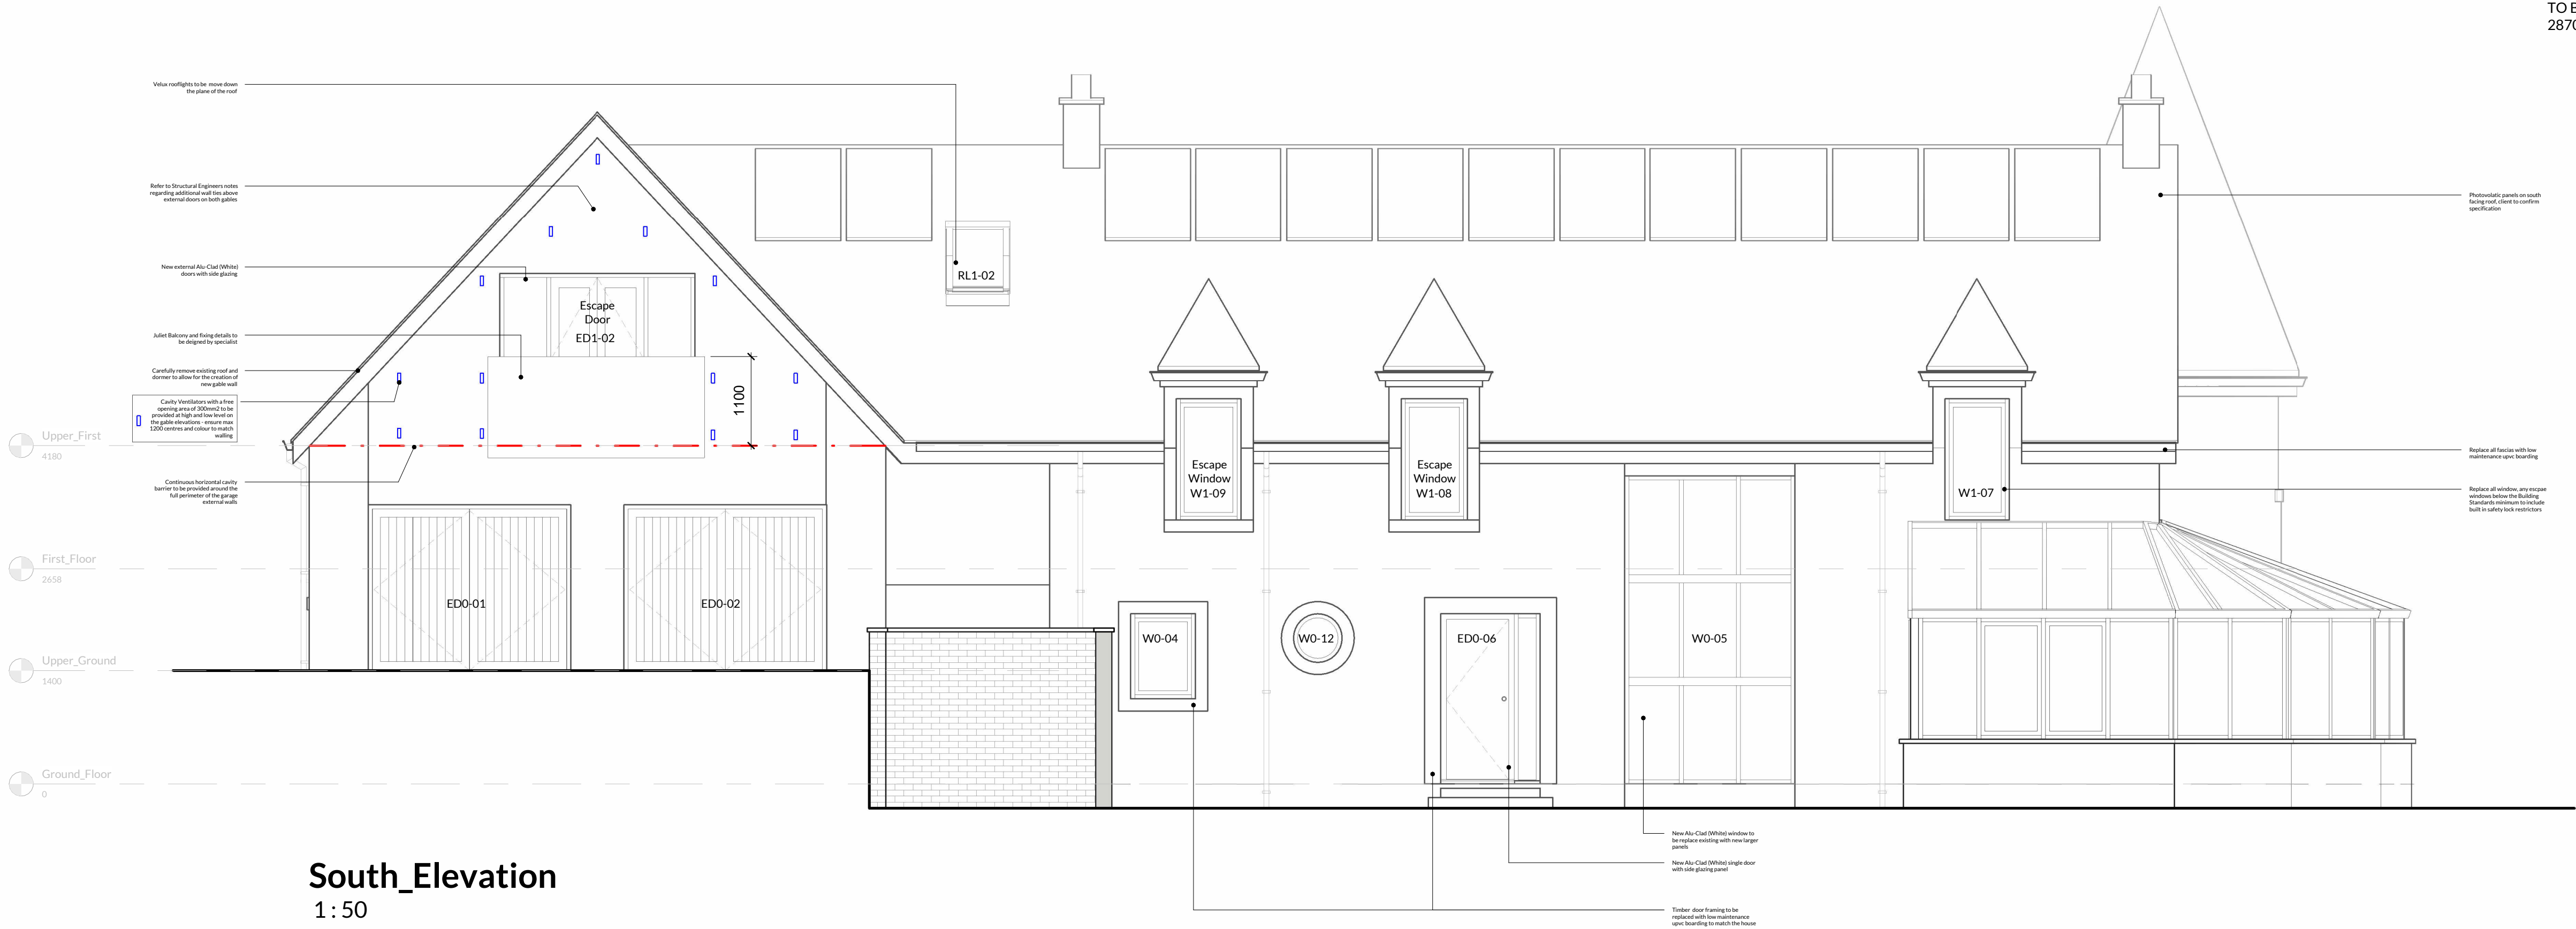

South_Elevation
1:50



West_Elevation
1:50

NOTES:				
NICHOLSON NAIRN ARCHITECTS OWN THE COPYRIGHT OF THIS DESIGN AND DRAWING WHICH MUST NOT BE REPRODUCED IN WHOLE OR PART WITHOUT THE WRITTEN PERMISSION OF NICHOLSON NAIRN ARCHITECTS				
DISCREPANCIES, AMBIGUITIES AND/OR OMISSIONS BETWEEN THIS DRAWING AND INFORMATION PROVIDED ELSEWHERE MUST BE REPORTED TO THE ARCHITECT BEFORE PROCEEDING				
DO NOT SCALE - ALL DIMENSIONS TO BE VERIFIED ON SITE				
REV	DESCRIPTION	BY	CHECK	DATE
T01	Initial Issue	RG	GN	26/03/2024
T02	Amendments following meeting	RG	GN	11/04/2024
T03	Structural Coordination	RG	GN	29/05/2024
T04	Structural Coordination	RG	GN	17/06/2024
T05	Building Warrant	RG	GN	16/07/2024
T06	Building Warrant 2nd Points	RG	GN	02/08/2024
T07	Building Warrant Minor Electrical Adjustments and Cavity Ventilators Reduced	RG	GN	07/08/2024
T08	Building Warrant Minor Comments	RG	GN	08/08/2024
T09	Window note updated to Alu-Clad	GB	CB	26/03/2026

0m 1m 2m 3m 4m 5m
VISUAL SCALE 1:50 @ A1

STATUS:	BUILDING WARRANT	
PROJECT:	Creag Lodge, Torrisdale	
DESCRIPTION:	Pr_South_and_West_Elevations	
AUTHOR:	SCALE - A1:	DATE:
RG	1:50	February 24
PROJECT NO.	DRAWING NO.	REV.
28700	XX-XX-EL-3020	T09

NORTH EAST STUDIO	Gateshead, NE11 0RU	0191 420 3090
YORKSHIRE STUDIO	Otley, LS21 3JP	0194 367 0003
admin@nicholsonnairn.co.uk		
www.nicholsonnairn.com		