


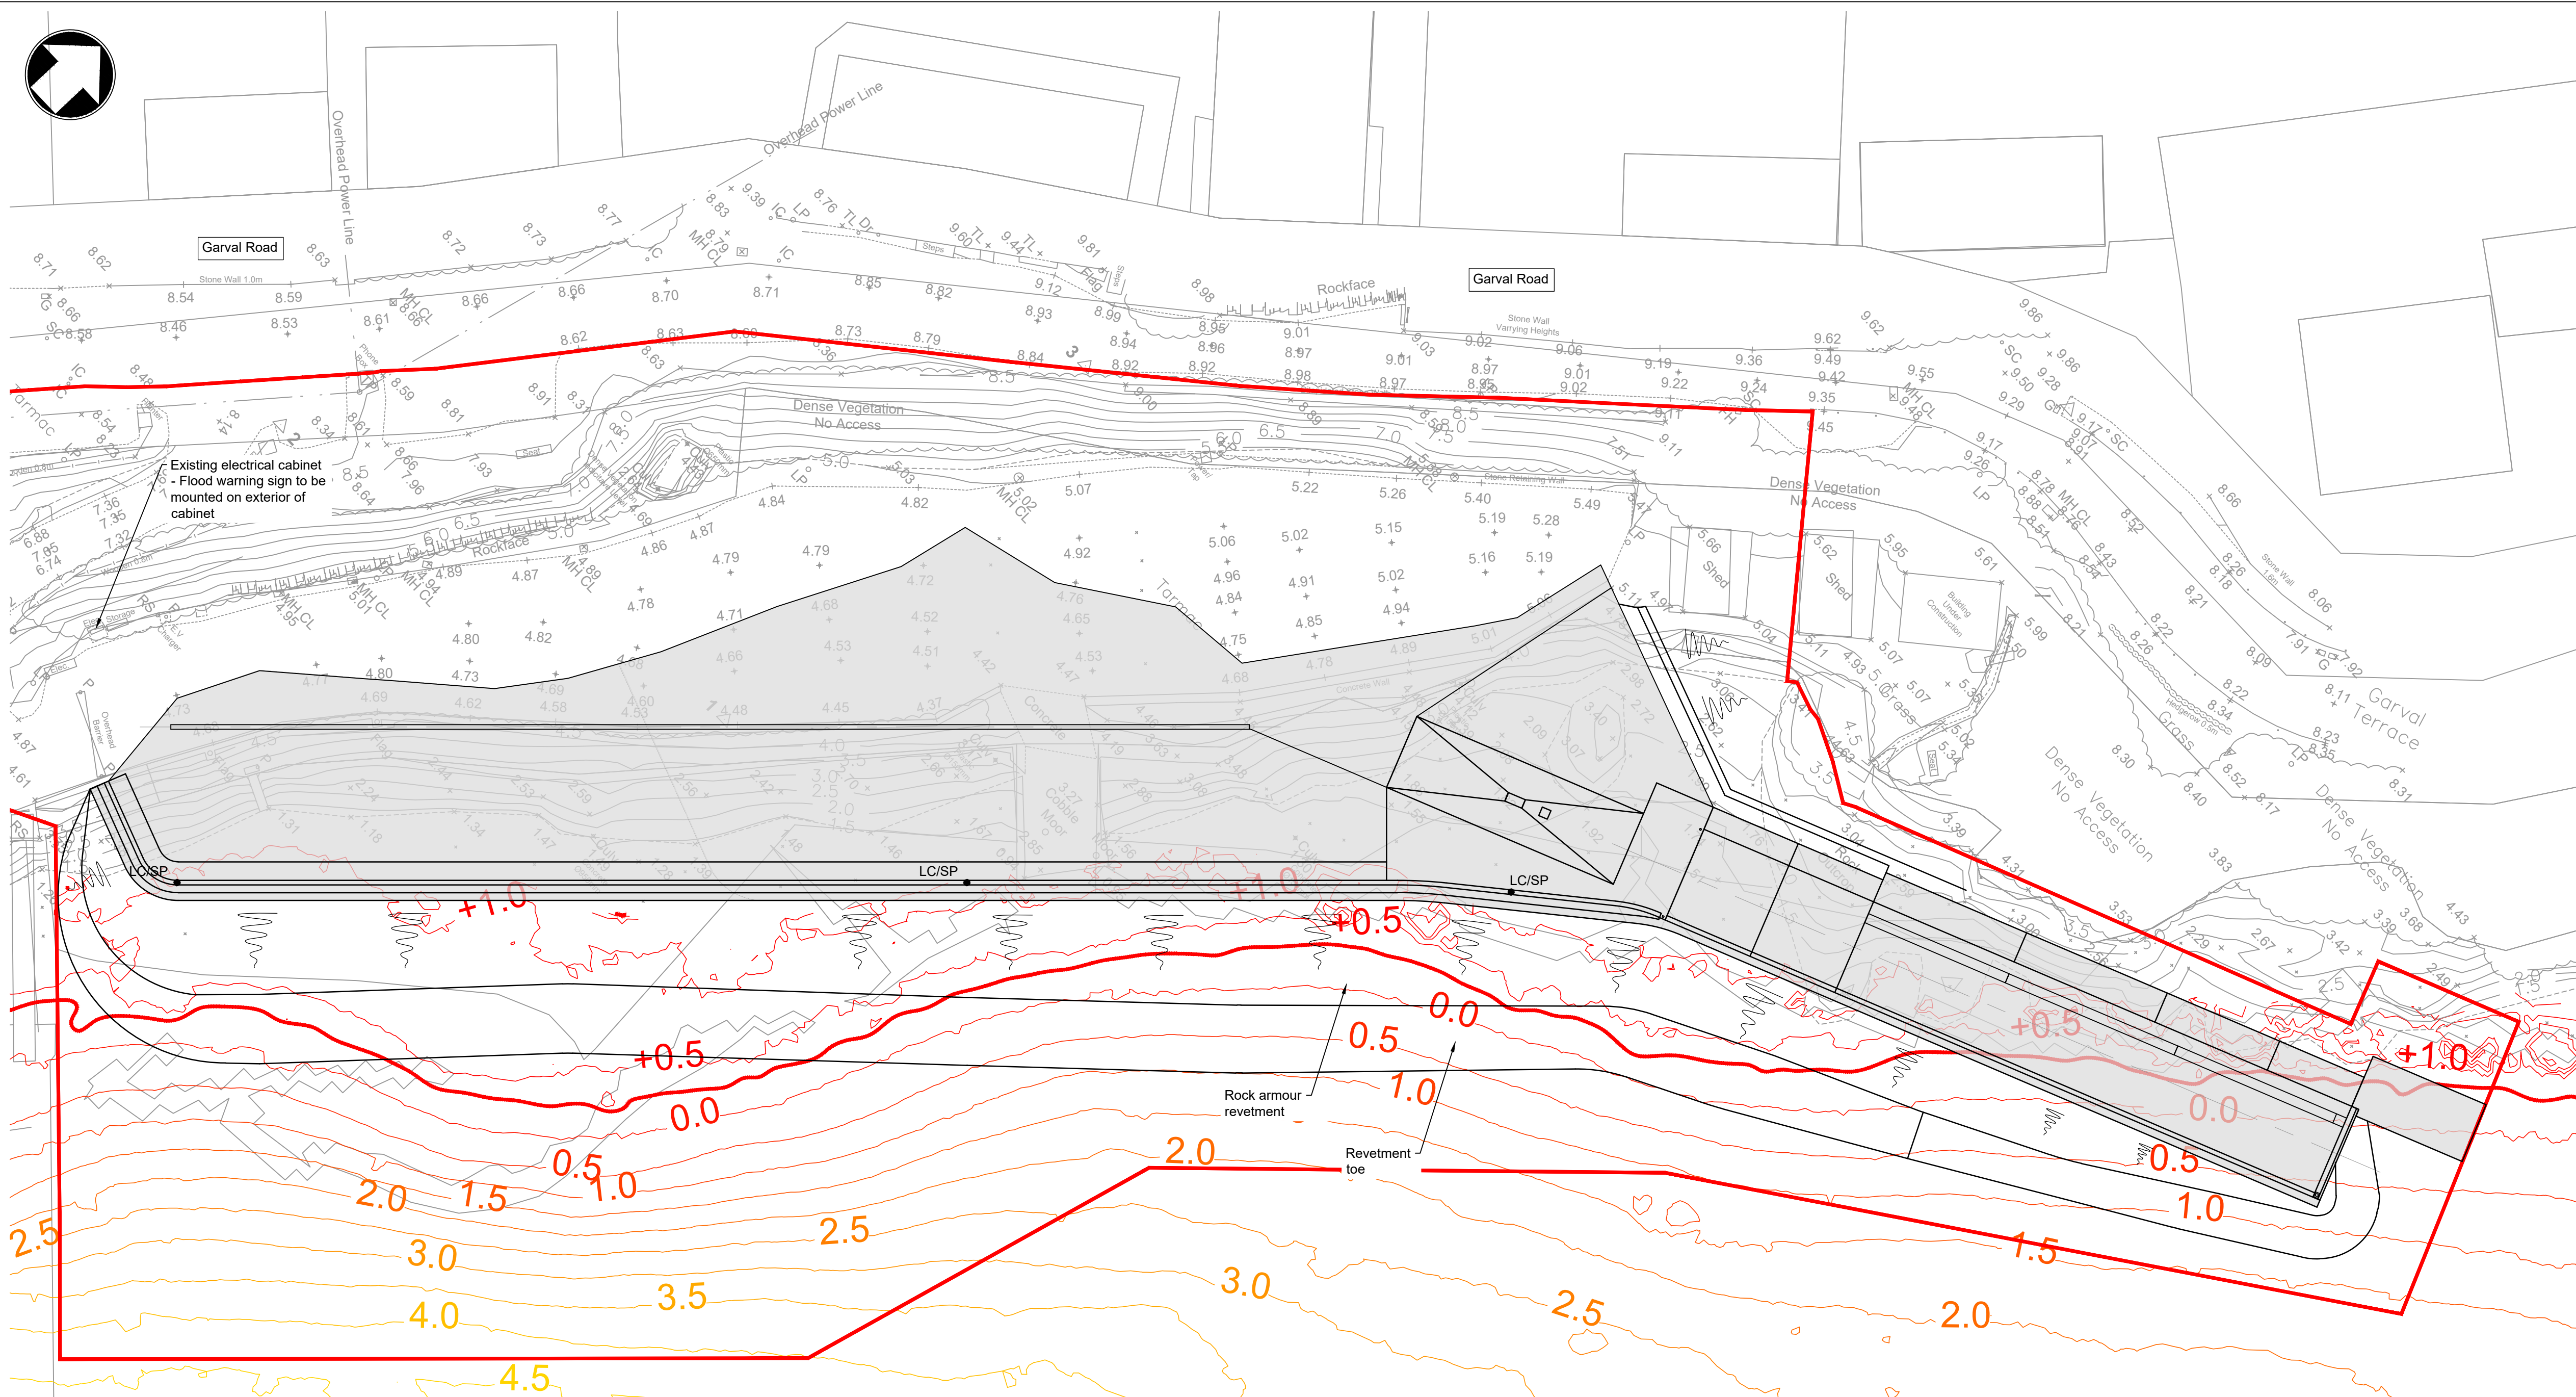


Location of Flood Risk Signage


Scale 1:250



Elevation of Existing Electrical Cabinet

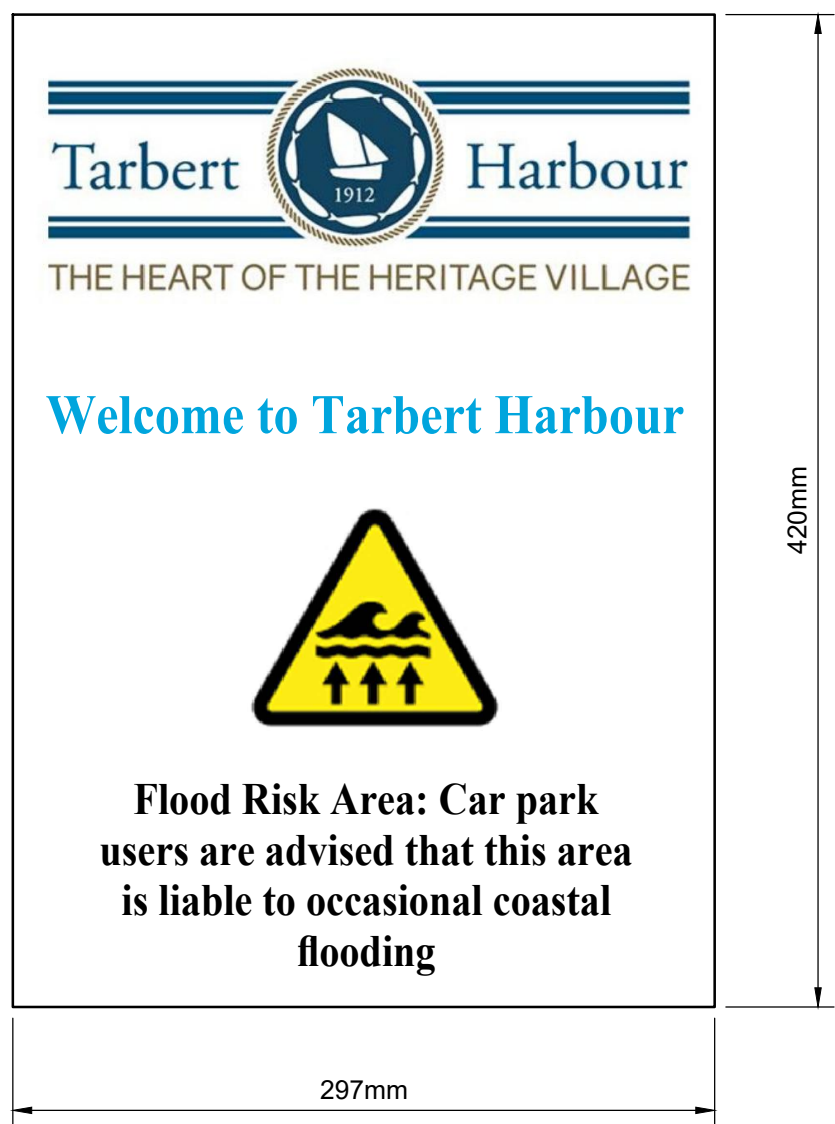

Layout of Flood Risk Signage (NTS)

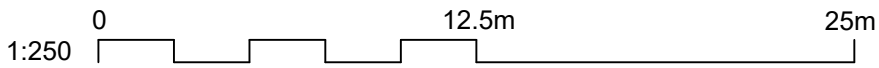

- Notes
1. All dimensions are in millimetres (mm) unless noted otherwise.
 2. Levels are in metres relative to Chart Datum (CD) unless otherwise noted.
 3. The drawing shall not be scaled. FOLLOW WRITTEN DIMENSIONS ONLY.

- Key to symbols
- Planning Boundary
 - Hardstanding/Car Park/Slipway (Phase 1)
 - LC/SP Lighting Column (LC) / Shore Power & Water Outlet (SP)

Reference drawings

0	20/04/2026	DB	For Planning		
Rev	Date	Drawn	Description	Ch'k'd	App'd

M

MOTT MACDONALD

Mott MacDonald
St Vincent Plaza
319 St Vincent Street
Glasgow
G2 5LD
T +44 (0)141 222 4500
F +44 (0)141 221 2048
W mottmac.com

Client

Tarbert (Loch Fyne) Harbour Authority
Harbour Office
Garval Road
Tarbert
PA29 6TR

Title

Tarbert Harbour Regeneration
Access Slipway and Car Park
Flood Warning Sign
Location & Dimensions

Designed	D Brunner	DB	Eng check		
Drawn	L Marini	LM	Coordination		
Dwg check	D Brunner	DB	Approved		

Scale at A1	Status	Rev	Security
As Shown	PLA	0	STD

Drawing Number
107065-MMD-01-XX-SK-C-0194