

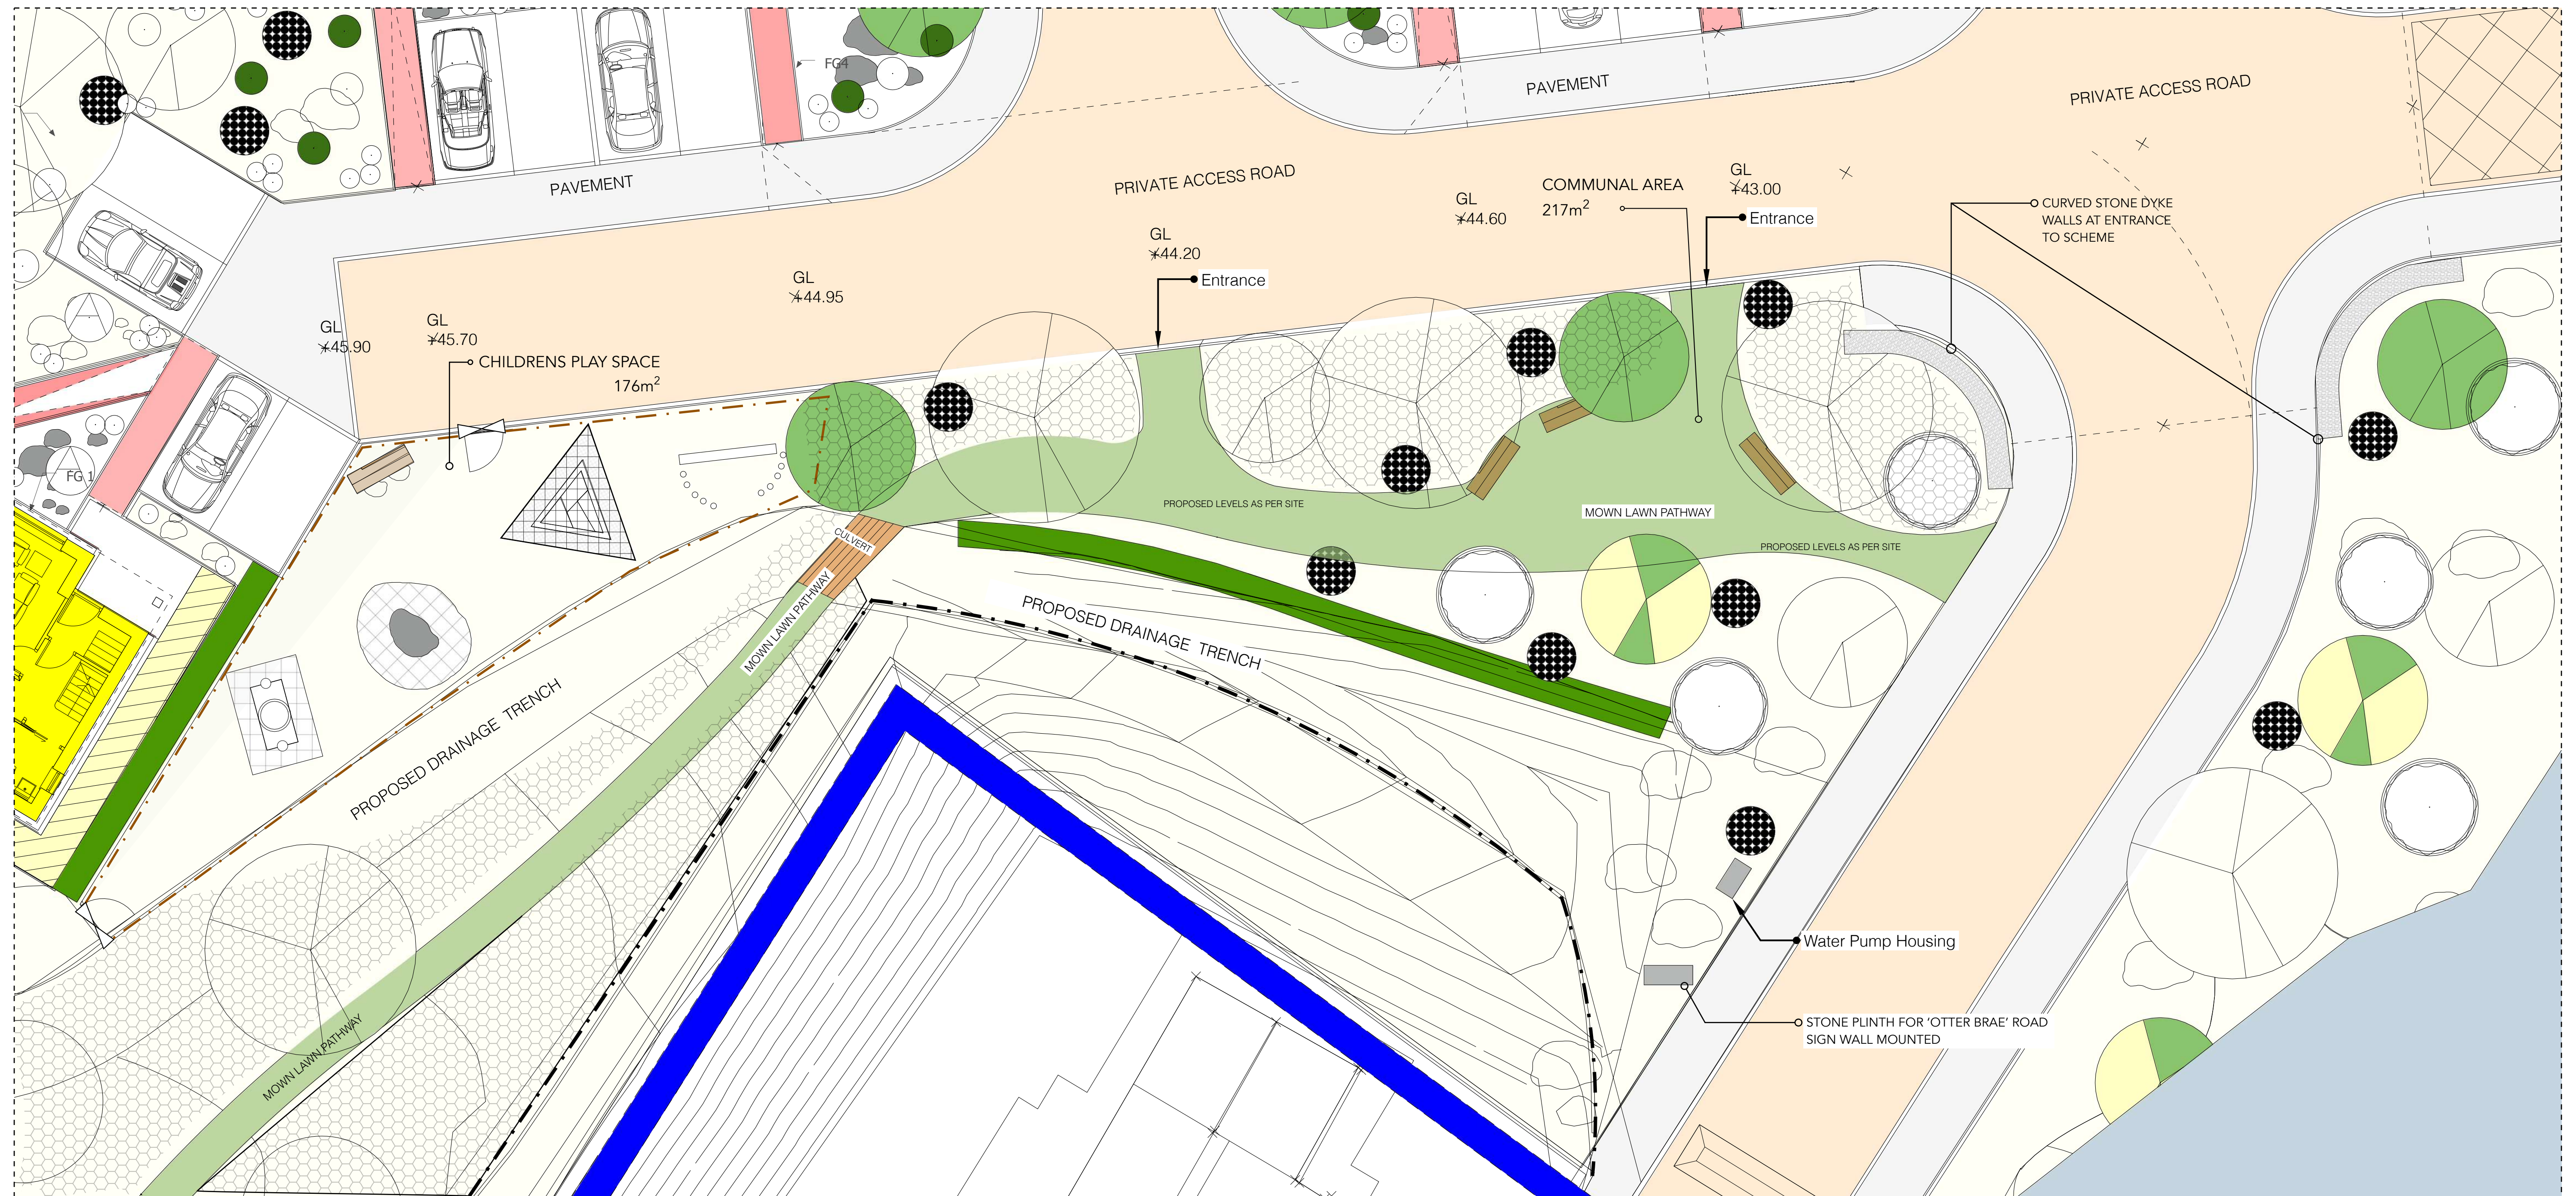
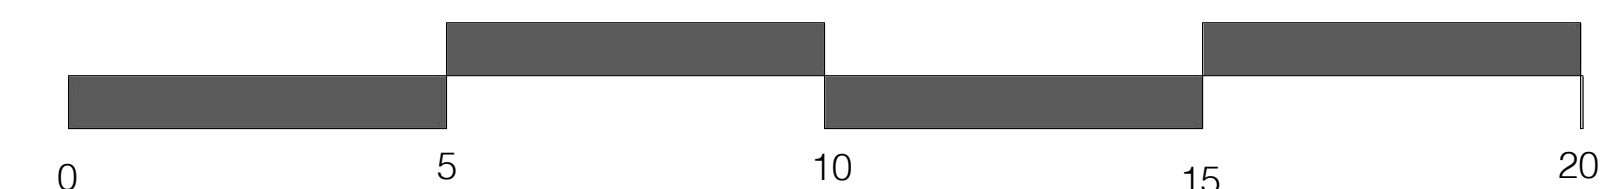
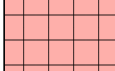


## L-01/02: Play and communal areas


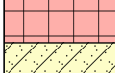




SCALE BAR (Metres) at 1 in 100

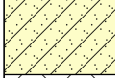

| KEY                                                                                | SURFACES                                                               |
|------------------------------------------------------------------------------------|------------------------------------------------------------------------|
|  | PAVING - WHIN LAID ON SAND 40MM<br>X (450-900 X 300/450/600)           |
|  | GRAVEL SURFACES                                                        |
|  | GRASS SAFETY MAT<br>Supplier: CALEDONIA PLAY                           |
|  | PAVEMENT ASPHALT FINISH                                                |
|  | BLOCK PAVING TO PRIVATE ACCESS<br>ROAD - KEYBLOK VINTAGE -<br>CHARCOAL |

| KEY                                                                                 | PLAYGROUND STRUCTURES<br>Supplier: Caledonia Play |
|-------------------------------------------------------------------------------------|---------------------------------------------------|
|  | Junior Basket Swing CP-JBS                        |
|  | Log Maze Climber 1<br>CP - TMC12                  |
|  | Horse Shoe bench & seats<br>CP-NC                 |
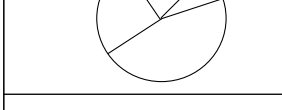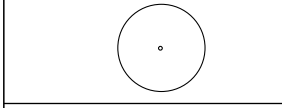
| KEY                                                                                  | PLANTING                       |
|--------------------------------------------------------------------------------------|--------------------------------|
|  | Mown Grass Path                |
|  | Meadow Grass Planting          |
|  | Native Tree Bare-root Planting |
|  | Trees                          |
|  | Shrubs                         |
|  | Native Hedges                  |

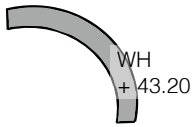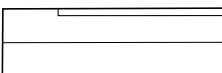
| KEY                                                                                   | STRUCTURES                                                                                          |
|---------------------------------------------------------------------------------------|---|
|  | Boulders<br>Sourced from Achnaba Quarry, Lochgilphead                                               |
|  | Open grouted curved stone wall<br>Stone sourced at Achnaba Quarry, Lochgilphead<br>WH = Wall height |
|  | Double Beam Hardwood Bench with part back res<br>'Blueton' Ref: 0804.33DBt                          |
|  | Play ground area 900mm Fence Height<br>Sourced from Jackson Fencing - Commercial                    |
|  | Playground Gates - 1090 mm- Height; Supplier:<br>Jackson Fencing - Commercial J804017Sht3           |
|  | Post & Wire Fence line                                                                              |

## NOTES

This drawing may NOT be scaled. Use figured dimensions only. If in doubt, ASK. All dimensions to be checked on site.

All Hard landscaping to be constructed in accordance with BS 7533:101

Proposed hard landscaping will follow the existing contours, unless otherwise stated

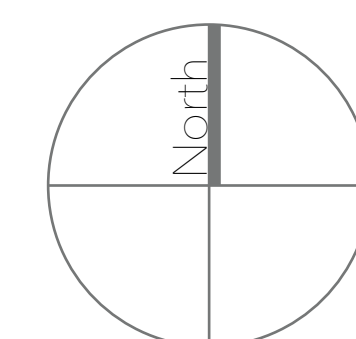

|   |               |                                     |    |
|---|---------------|-------------------------------------|----|
|  <div> <h1>Rachel Bailey Studio</h1> <p>             Tel: 07870 108 977<br/>             E: hello@rachelbaileystudio.co.uk           </p> </div> |               |                                     |    |
| CLIENT   |               | ARDFIN ESTATE - STAFF ACCOMMODATION |    |
| SHEET TITLE   |               |                                     |    |
| ARDFIN PLAY & COMMUNAL AREAS   |               |                                     |    |
| PROJECT NO.   | 26D002        | DESIGNER                            | MC |
| DATE   | 17 SEP 26     | QC                                  | RB |
| SCALE   | 1 in 100 @ A1 | DWG. NO.                            | 01 |
| VERSION   | v1.0          | SHEET                               | 03 |
| Copyright Rachel Bailey Shovel Design Ltd   |               |                                     |    |